


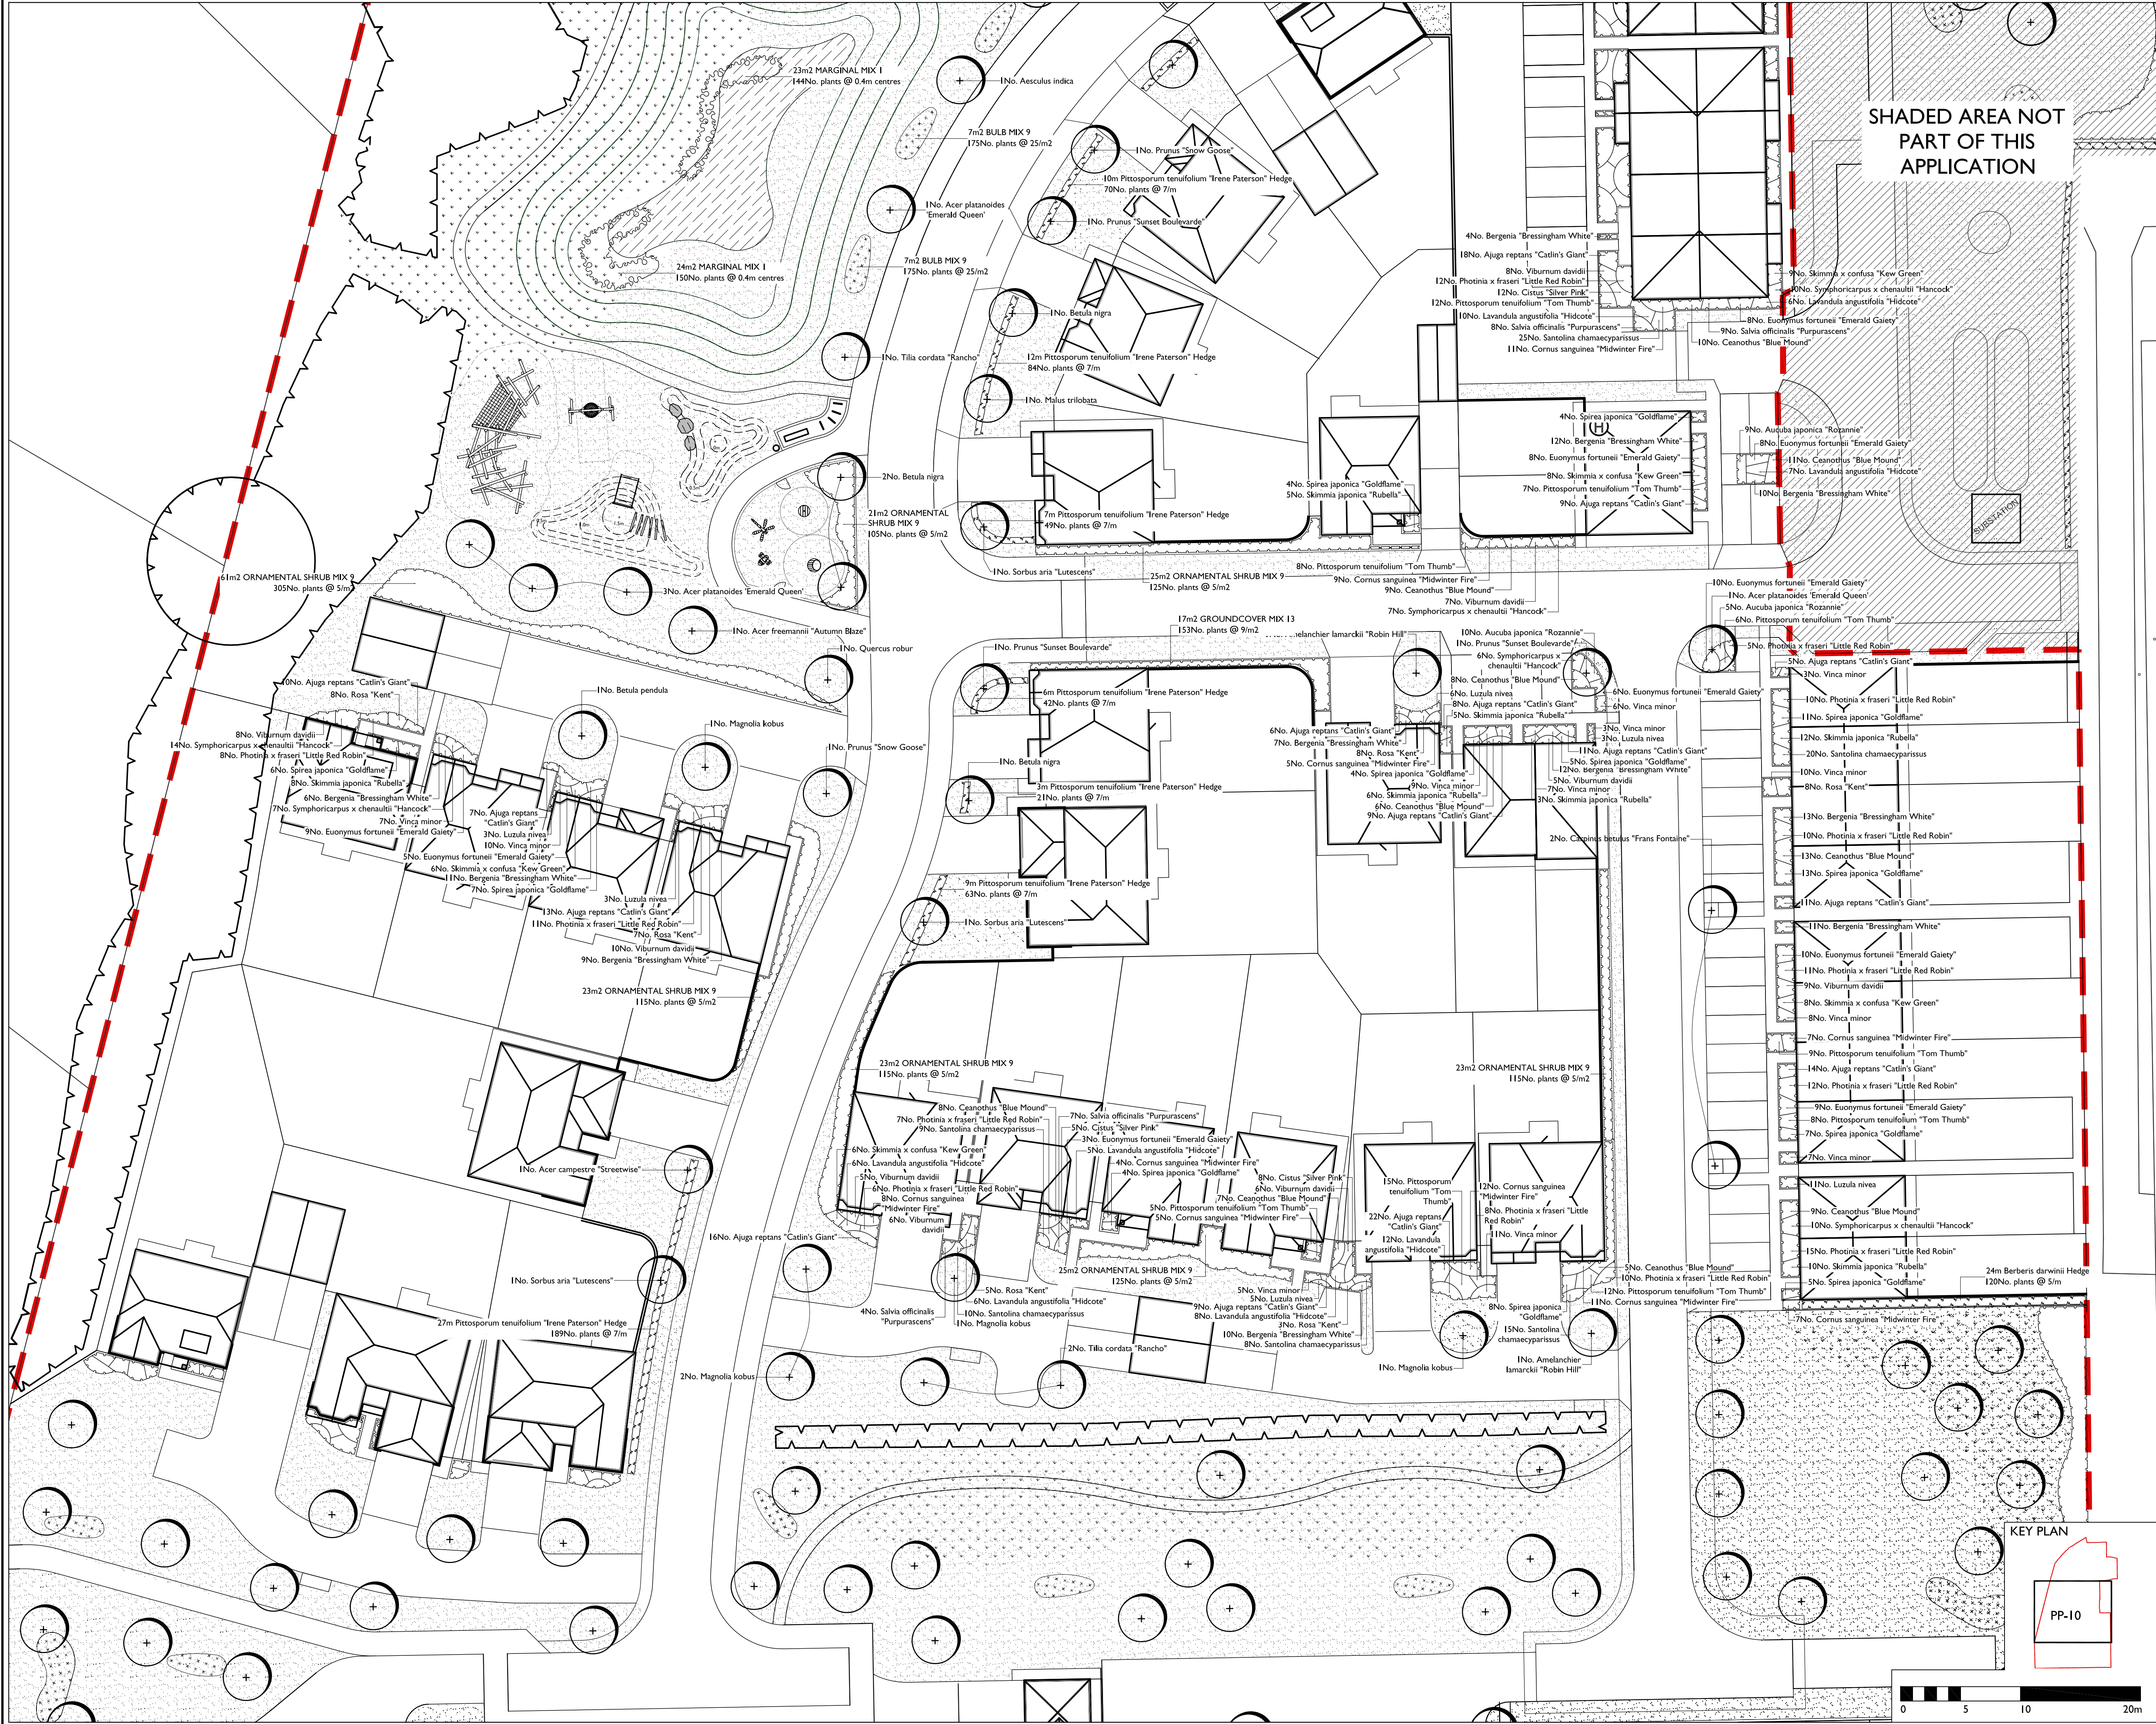

APAL FILE REFERENCE
2600-LA-09-11.dwg

Notes

This drawing is subject to copyright.
This drawing is for Planning purposes only.
Do not construct from this drawing.

North

LEGEND

- Phase Boundary
- Existing Trees / Tree Groups
- Proposed Tree
- Proposed hedge
- Proposed shrub planting
- Proposed marginal planting
- Proposed grass - amenity seed
- Proposed wildflower meadow
- Proposed naturalised bulb planting in grass

Notes:

- Engineer to confirm foundation details in accordance with practice note 4.2 of the NHBG guide.
- For details on Levels, services and drainage refer to Engineers drawings.
- Refer 2600-PP-11 for planting schedule and horticultural notes.

P2	Updated to latest layout	07/10/16	LM	JH
Rev	Description	Date	Drawn	Checked

Drawing Status

PLANNING

Allen Pyke Associates

Landscape architecture Urban design Environmental planning

The Factory, 2 Acre Road,
Kingston upon Thames,
Surrey KT2 6EF

T 020 8549 3434 F 020 8547 1075
www.allenpyke.co.uk
KINGSTON UPON THAMES • CAMBRIDGE

A registered practice of the Landscape Institute

Client	Redrow Homes Southern Counties	Scale	1:250@A1
Project	Pollards Nursery, Barnham	By/Chk	LM/BB
Phase 2			
Drawing Title	Planting Plan	Date	28/09/16
2 of 3			
Drawing Number	2600-PP-10	Revision	P2