


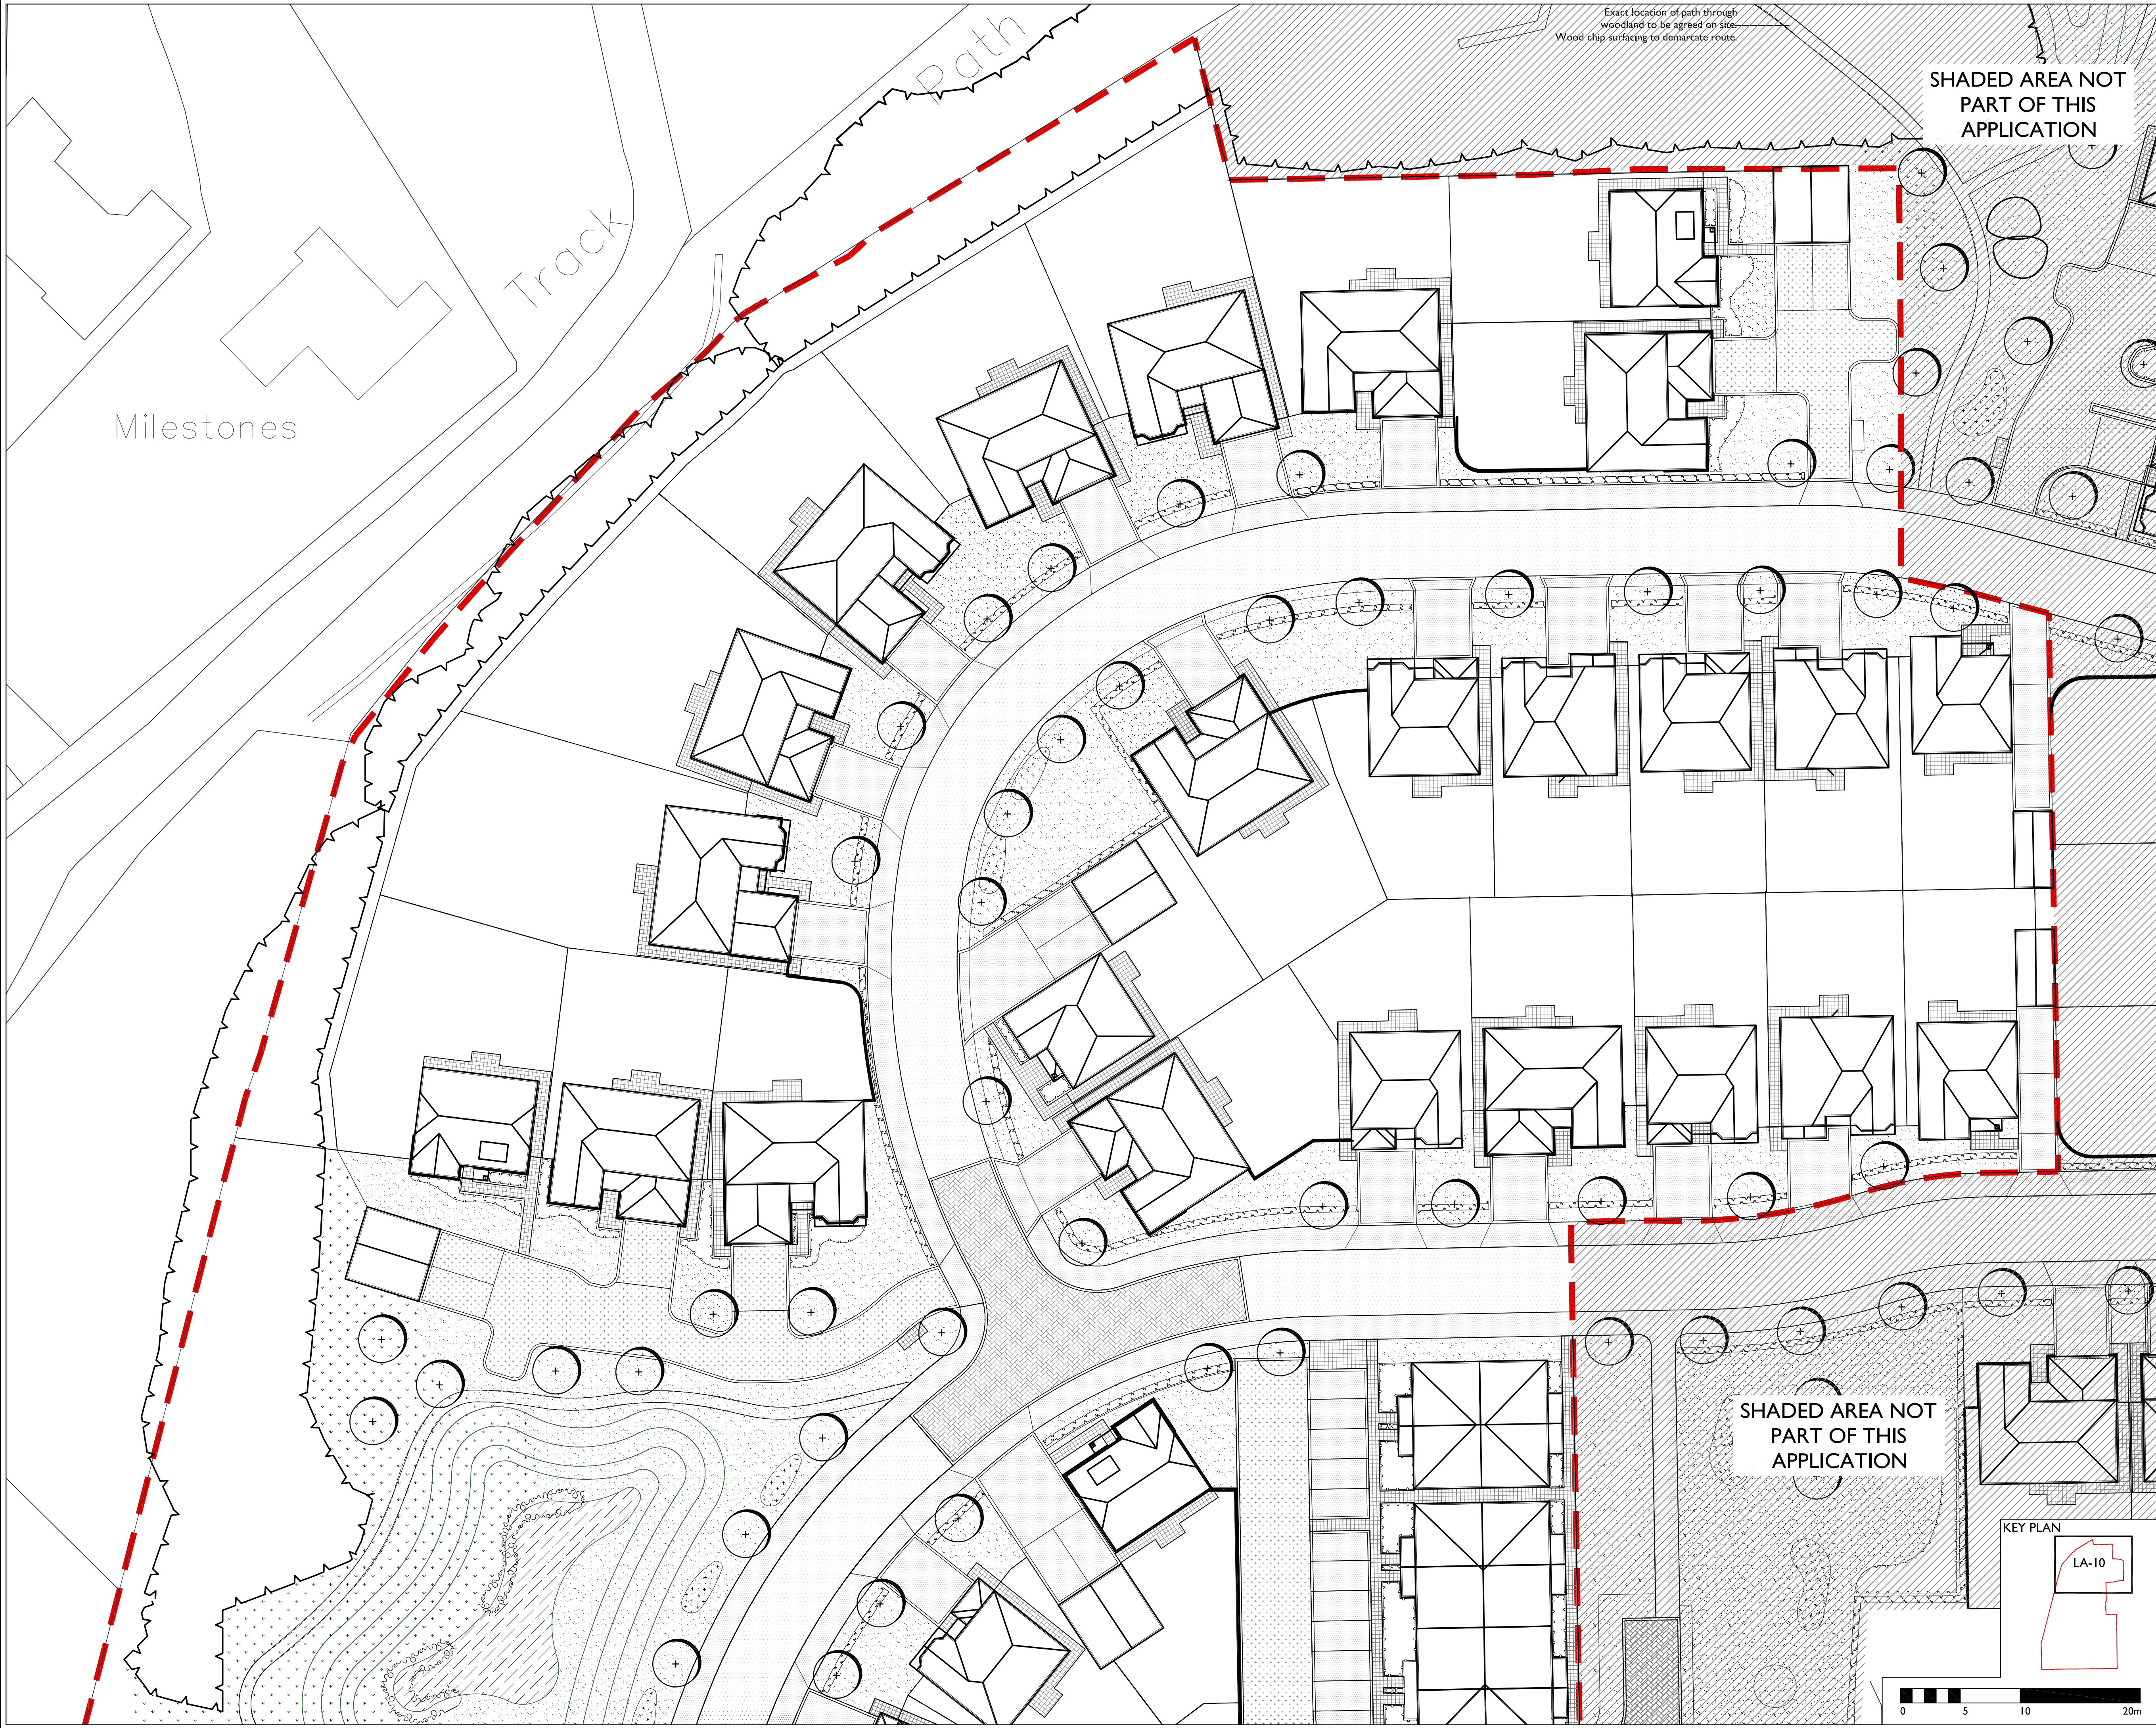

APAL FILE REFERENCE
2600-LA-10-12.dwg

Notes
This drawing is subject to copyright.
This drawing is for Planning purposes only.
Do not construct from this drawing.

LEGEND

- Phase 2 Boundary
- Existing Trees / Tree Groups
- Proposed standard tree
- Proposed hedge
- Proposed shrub planting
- Proposed marginal planting
- Proposed grass - amenity seed
- Proposed wildflower meadow
- Proposed naturalised bulb planting
- Tarmac Road with Concrete BS Kerb with 125mm upstand
- Tarmac Footpath with Concrete Pin kerb laid flush
- Parking Bays- Tarmac framed with double row of Tegula setts - Colour: Traditional
- Shared Private Drives - Tarmac framed with double row of Tegula setts - Colour: Pennant Grey
- Private Drives - Tarmac framed with soldier course block paved edging, Colour: Traditional
- Homezones - Block paving, laying pattern herringbone, Colour: Traditional
- Private Paths - Flag Paving, Size: 450x450mm, Finish: Riven, Colour: Buff
- 1.8m high Closeboard fence
- 1.8m high Brick wall - to Architects detail

Notes:

- All products similar or approved.
- Engineer to confirm foundation details in accordance with practice note 4.2 of the NHBC guide.
- For details on: Levels, services and drainage refer to Engineers drawings.
- To be read in conjunction with: 2600-PP-10-12 Planting Plans

P2	Updated to latest layout	07/10/16	LM	JH
Rev	Description	Date	Drawn	Checked
Drawing Status				
PLANNING				
Allen Pyke Associates				
Landscape architecture Urban design Environmental planning				
The Factory, 2 Acre Road, Kingston upon Thames, Surrey KT2 6EF				
T 020 8549 3434 F 020 8547 1075 www.allenpyke.co.uk KINGSTON UPON THAMES • CAMBRIDGE				
A registered practice of the Landscape Institute				
Client: Redrow Homes Southern Counties		Scale: 1:250@A1		
Project: Pollards Nursery, Barnham Phase 2		By/Chk: LM/BB		
Drawing Title: General Arrangement Plan 1 of 3		Date: 23/09/16		
Drawing Number: 2600-LA-10		Revision: P2		

SHADED AREA NOT PART OF THIS APPLICATION

SHADED AREA NOT PART OF THIS APPLICATION

KEY PLAN

LA-10

0 5 10 20m