


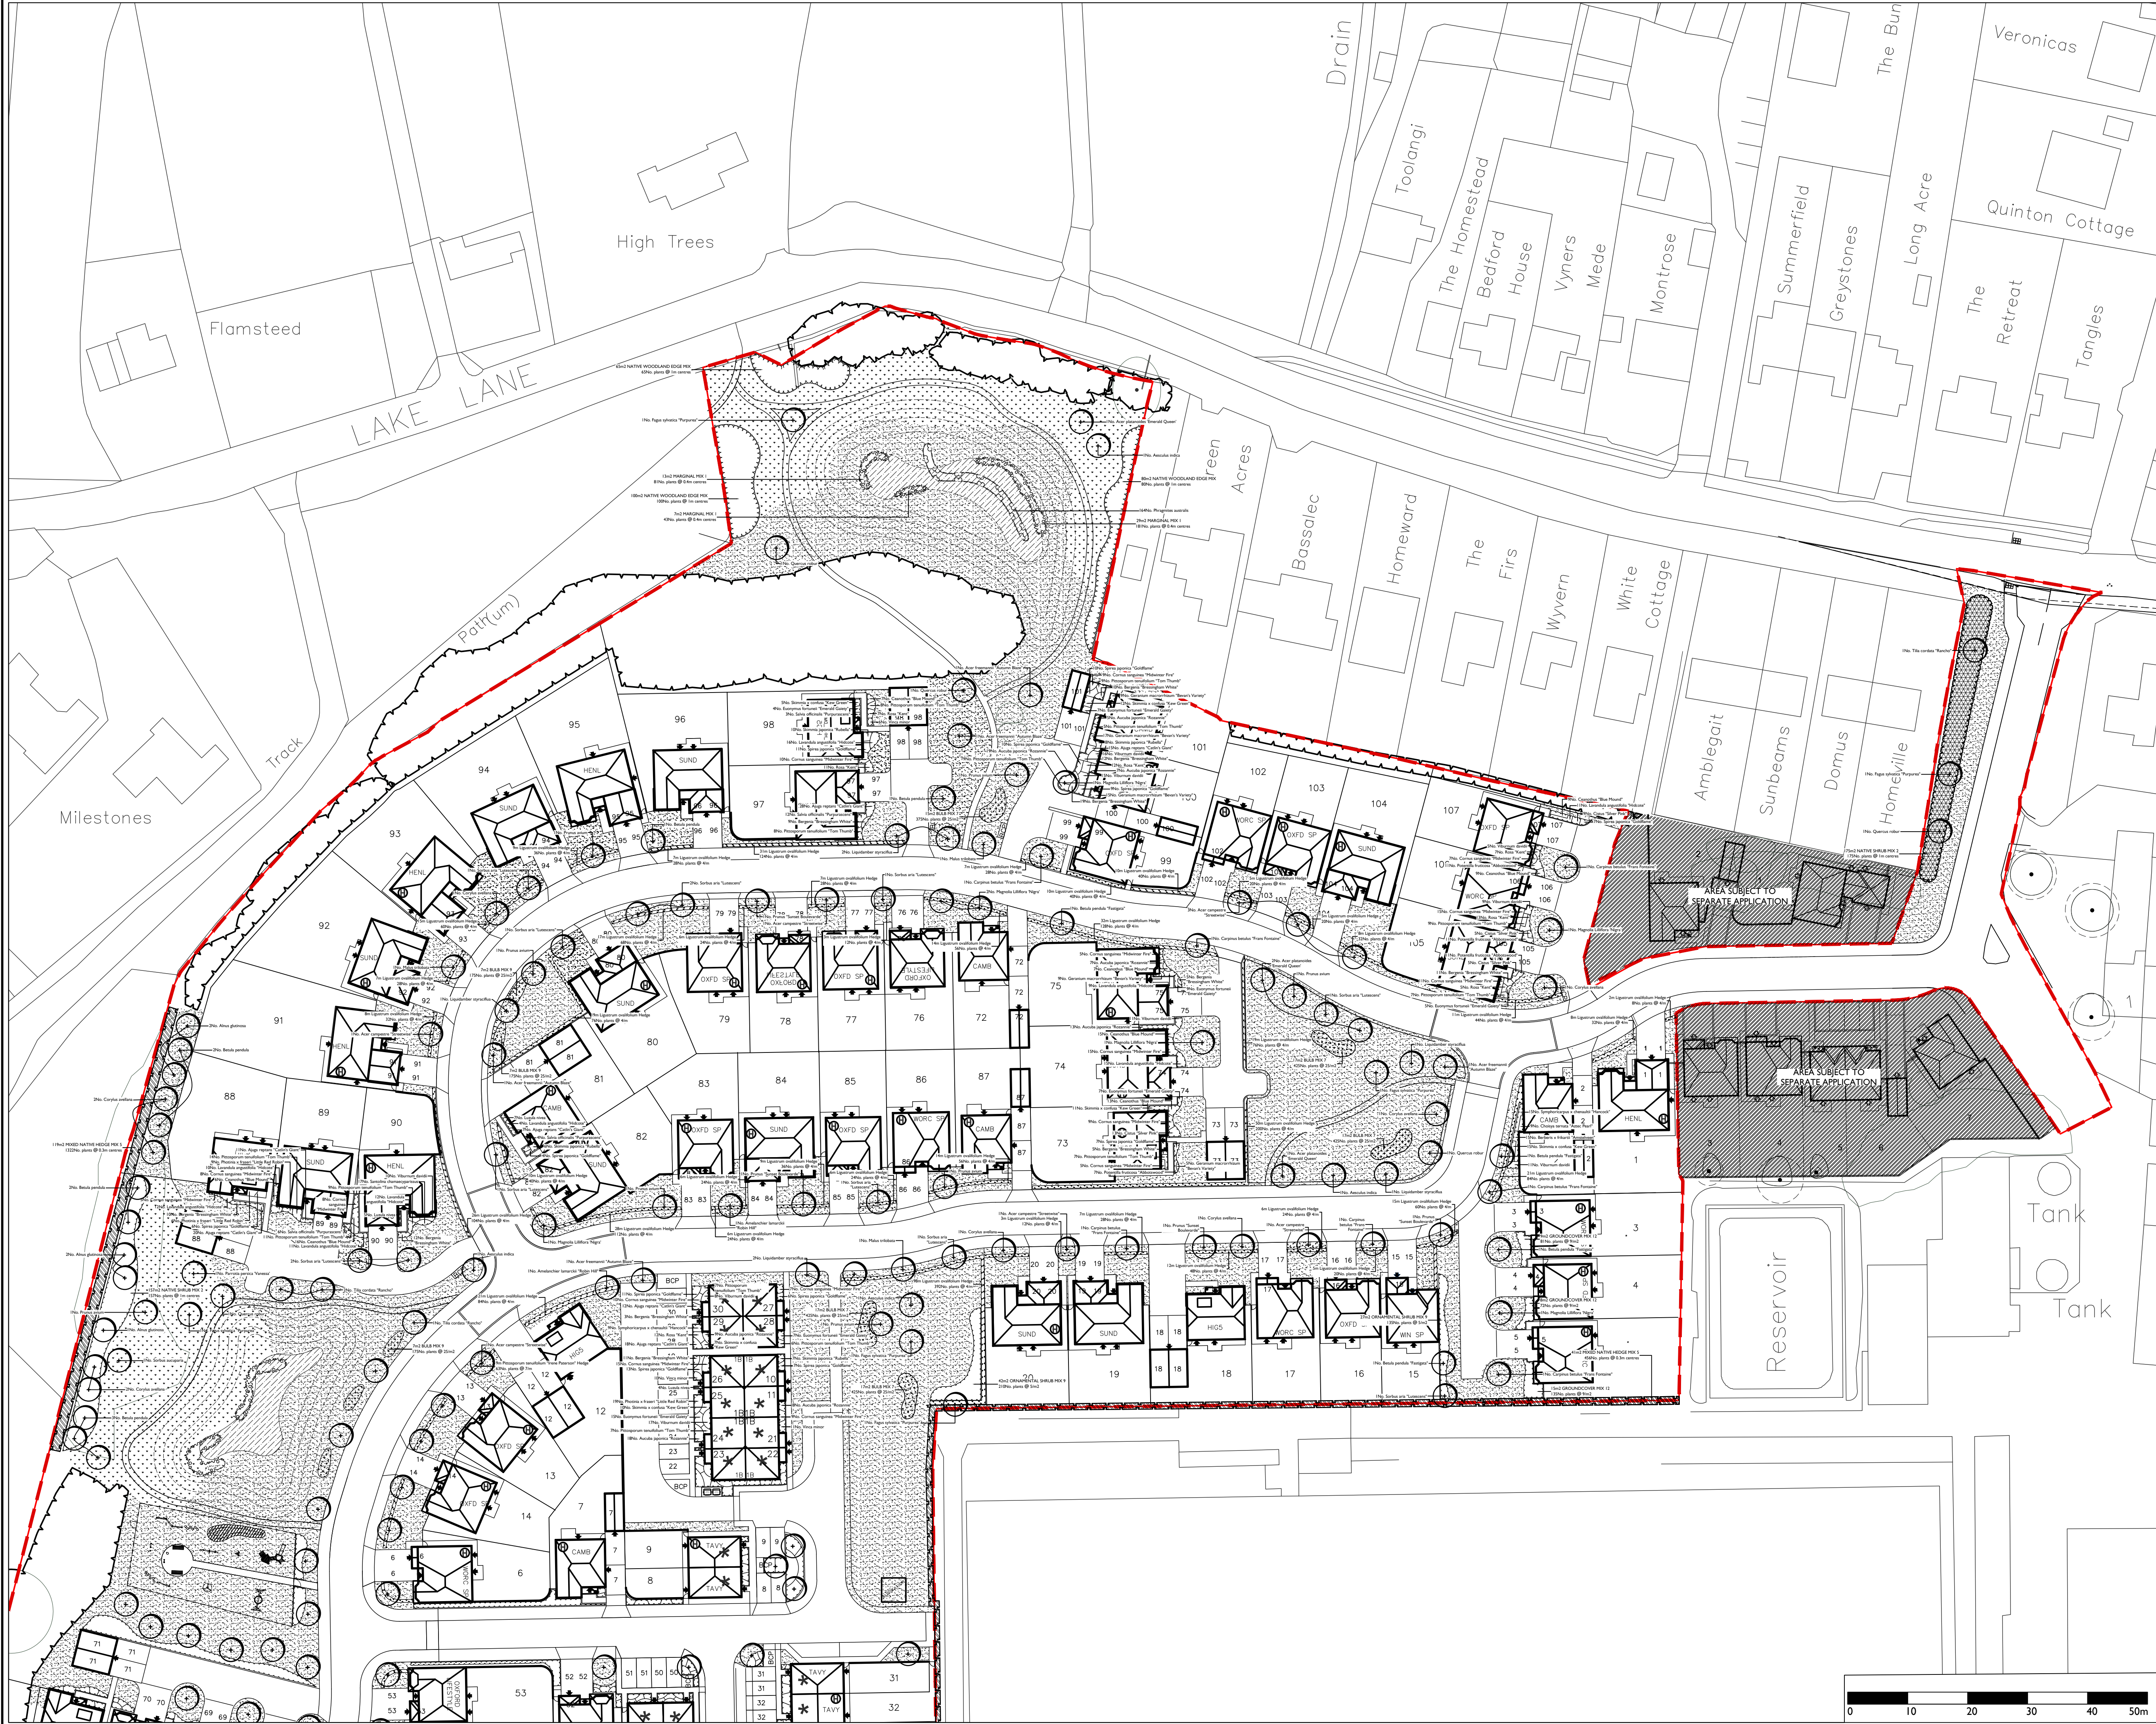

APAL FILE REFERENCE
2600-PP-12-13.dwg

Notes
This drawing is subject to copyright.
This drawing is for Planning purposes only.
Do not construct from this drawing.

North

LEGEND

Phase Boundary

Existing Trees / Tree Groups

Proposed Tree

Proposed ornamental hedge

Proposed native hedge

Proposed shrub planting

Proposed native shrub mix

Proposed marginal planting

Proposed grass - amenity seed

Proposed wildflower meadow

Proposed naturalised bulb planting in grass

Notes:

- Engineer to confirm foundation details in accordance with practice note 4.2 of the NHBC guide.
- For details on Levels, services and drainage refer to Engineers drawings.
- Refer 2600-PP-13 for planting schedule and horticultural notes.

P10

Tree Group 2 removed and mitigated

14/02/18

AC

JH

P9

Updated to latest layout

24/11/17

BI

JH

P8

Play area layout updated

07/08/17

LM

JH

P7

Updated to latest layout

10/05/17

AC

BB

P6

Tree locations amended in-line with drainage strategy proposals

08/05/17

BB

BB

Rev

Description

Date

Drawn

Checked

Drawing Status

PLANNING

Allen Pyke Associates

Landscape architecture Urban design Environmental planning

The Factory, 2 Acre Road,
Kingston upon Thames,
Surrey KT2 6EF

T 020 8549 3434 F 020 8547 1075
www.allenpyke.co.uk
KINGSTON UPON THAMES CAMBRIDGE

A registered practice of the Landscape Institute

Client

Redrow Homes Southern Counties

Scale

1:500@A1

Project

Pollards Nursery, Barnham

By/Chk

LM/JH

Drawing Title

Planting Plan
1 of 2

Date

09/11/16

Drawing Number

2600-PP-12

Revision

P10

ARUN DISTRICT COUNCIL