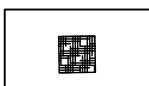
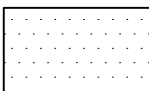
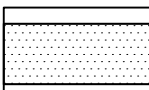
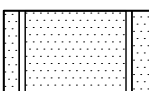
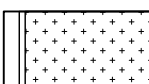
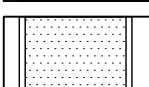
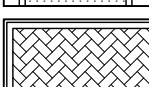
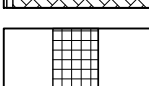
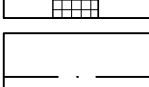
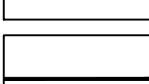
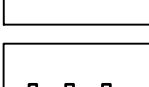
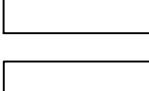


Based on drawing by
Drawing number

	Site Boundary
	Existing Trees / Tree Groups
	Proposed standard tree
	Proposed hedge
	Proposed shrub planting
	Proposed marginal planting
	Proposed grass - amenity seed
	Proposed wildflower meadow
	Proposed naturalised bulb planting

- | | |
|---|---|
|  | Tree Pits surface finished with 1.2m² of Resin bound surfacing |
|  | Tarmac Road with Concrete BS Kerb with 125mm upstand |
|  | Tarmac Footpath with Concrete Pin kerb laid flush |
|  | Parking Bays- Tarmac framed with double row of Tegula setts - Colour: Traditional |
|  | Shared Private Drives - Tarmac framed with double row of Tegula setts - Colour: Pennant Grey |
|  | Private Drives - Tarmac framed with soldier course block paved edging. Colour: Traditional |
|  | Homezones - Block paving, laying pattern herringbone. Colour: Traditional |
|  | Private Paths - Flag Paving. Size: 450x450mm. Finish: Riven. Colour: Buff |
|  | 1.8m high Closeboard fence |
|  | 1.8m high Brick wall - to Architects detail |
|  | 1.2m high 5 bar, metal estate railing in black, with matching gates (2x900mm pedestrian gate; 1x3m wide maintenance gate) |
|  | 1m high Bow top fence to play area |

Notes:

- All products similar or approved.
- Engineer to confirm foundation details in accordance with practice note 4.2 of the NHBC guide.
- For details on: Levels, services and drainage refer to Engineers drawings.
- To be read in conjunction with: 2600-PP-12-13 Planting Plans

P10	Updated to latest layout	24/11/17	BI	JH
P9	Play area layout updated.	07/08/17	LM	JH
P8	Updated to latest layout Refer to previous issues for revision history	10/05/17	AC	BB
Rev	Description	Date	Drawn	Checked

Drawing status
PLANNING

Allen Pyke Associates
Landscape architecture Urban design Environmental planning

The Factory, 2 Acre Road,
Kingston upon Thames,
Surrey KT2 6EF

T 020 8549 3434 F 020 8547 1075
www.allenpyke.co.uk
KINGSTON UPON THAMES CAMBRIDGE

A registered practice of the Landscape Institute

Client	Scale
Redrow Homes Southern Counties	1-500@A1

Project Pollards Nursery, Barnham	By/Chk LM/IH
--------------------------------------	-----------------

Drawing Title	Date
General Arrangement Plan	09/11/16
Sheet 2 of 2	

Drawing Number	Revision
2600-LA-14	P9

