


- Notes
1. Do not scale from this drawing, except for planning purposes. Use figured dimensions only.
 2. All dimensions must be checked on site prior to commencement of work.
 3. Where applicable this drawing is to be read in conjunction with other consultants' drawings.
 4. Surrounding houses plotted from OS and superimposed onto the topo survey.

ARUN DISTRICT COUNCIL BN5218DOC

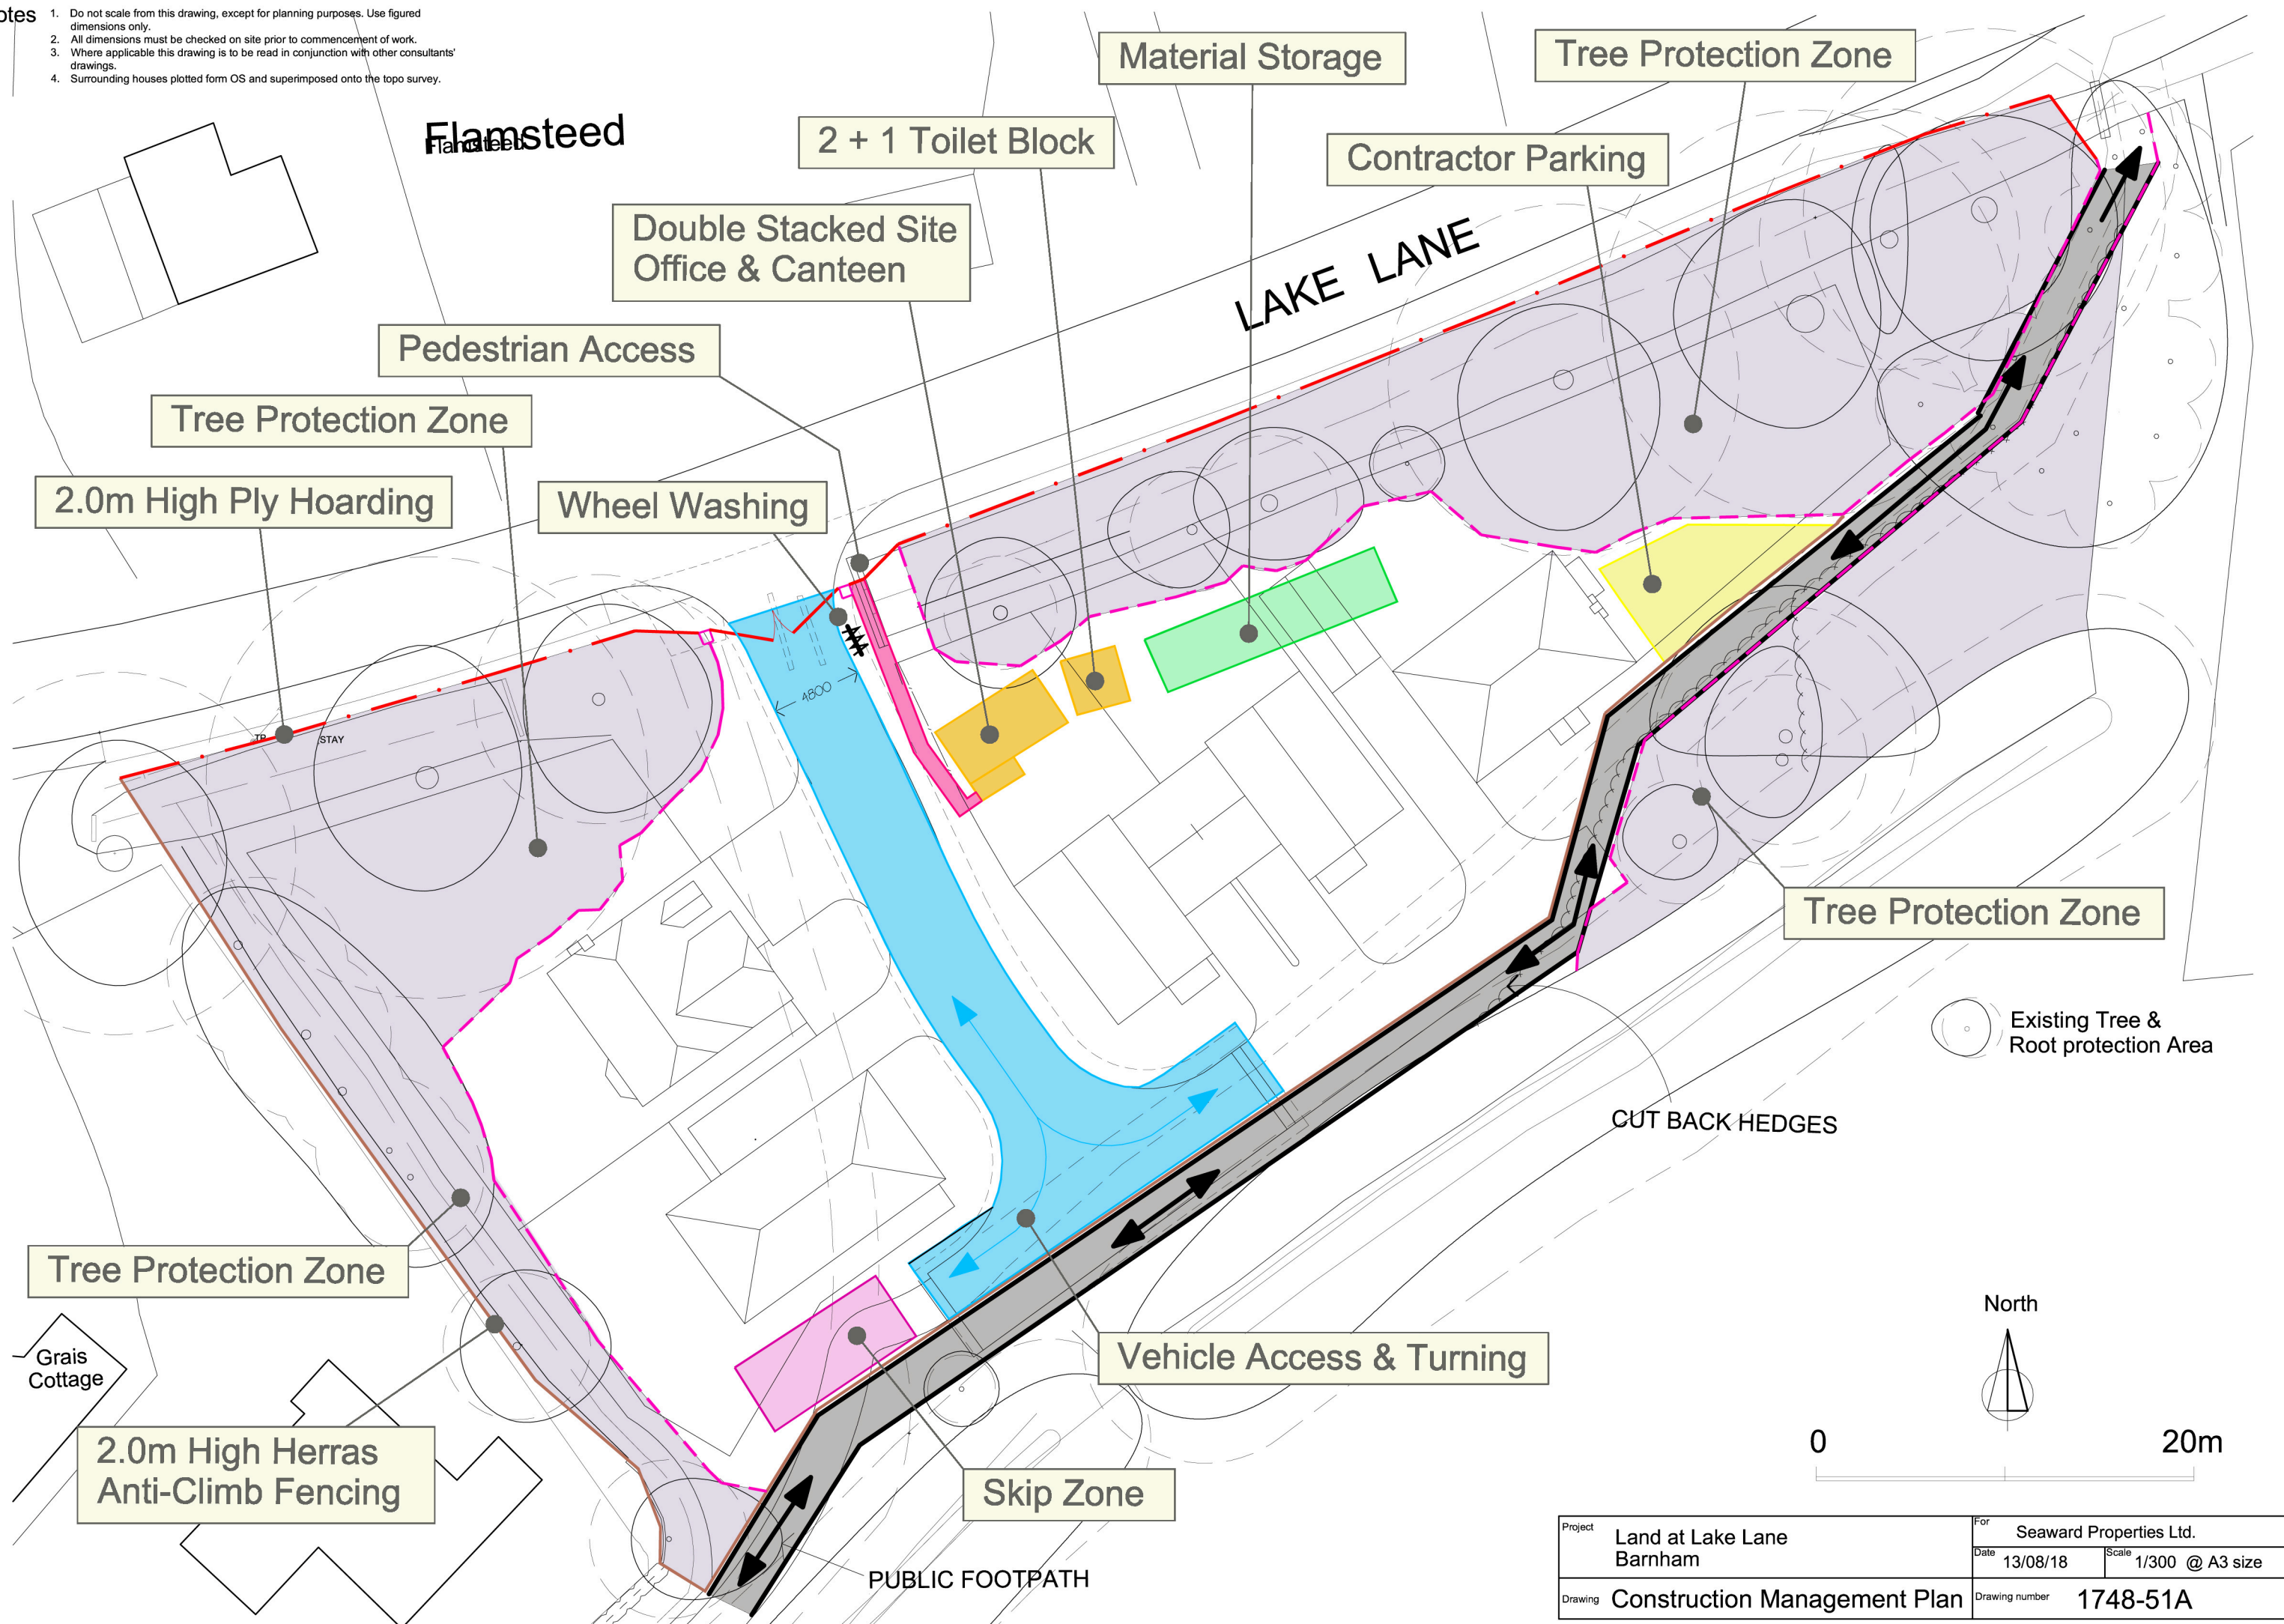

Project	Land at Lake Lane Barnham		For	Seaward Properties Ltd.	
	Date	13/08/18	Scale	1/300 @ A3 size	
Drawing	Construction Management Plan			Drawing number	1748-51A