




This drawing and its contents are the strict copyright of Architectura Design. No reproduction without permission. Do not scale. Written dimensions to be used where given. All dimensions and details to be checked on site. FOR PLANNING PURPOSES ONLY

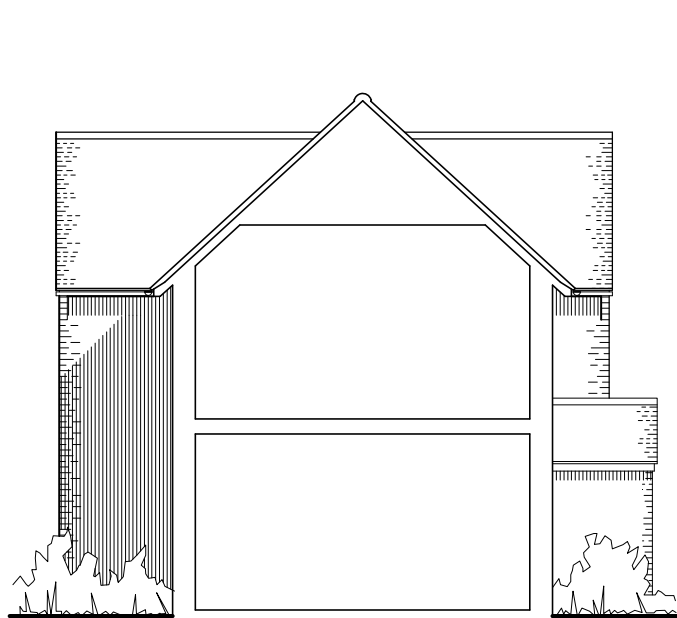


South West Elevation

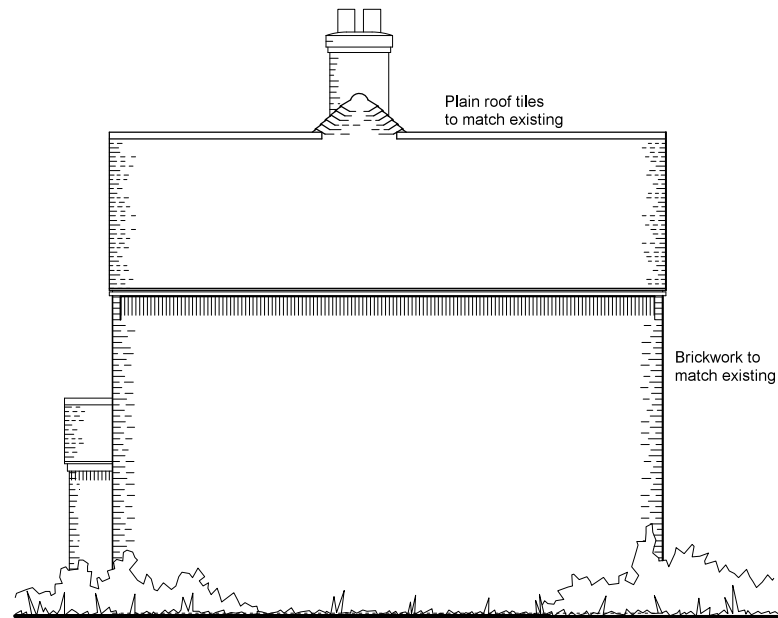

North East Elevation

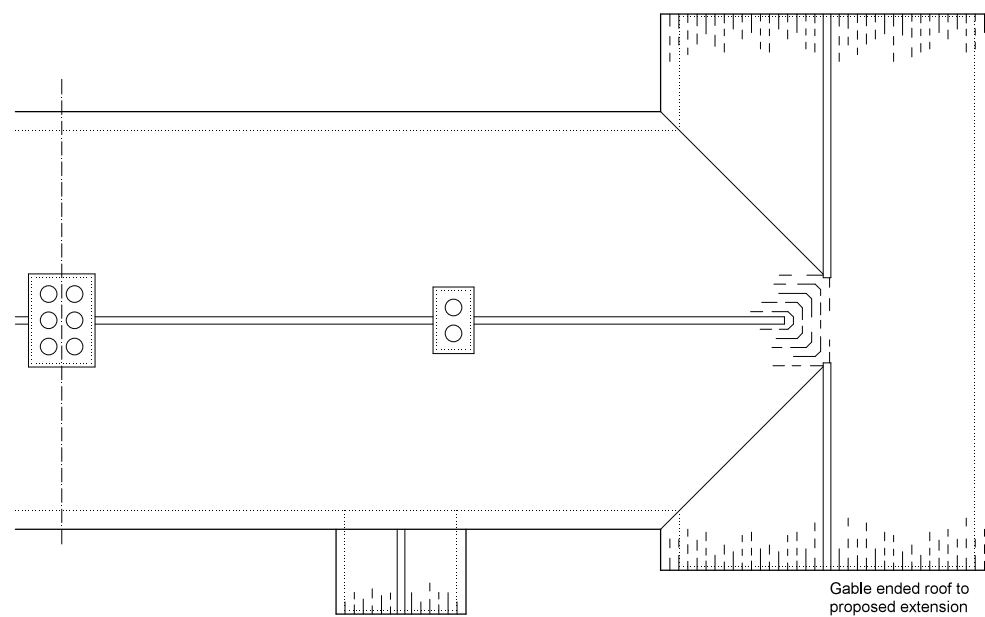

Roof Plan

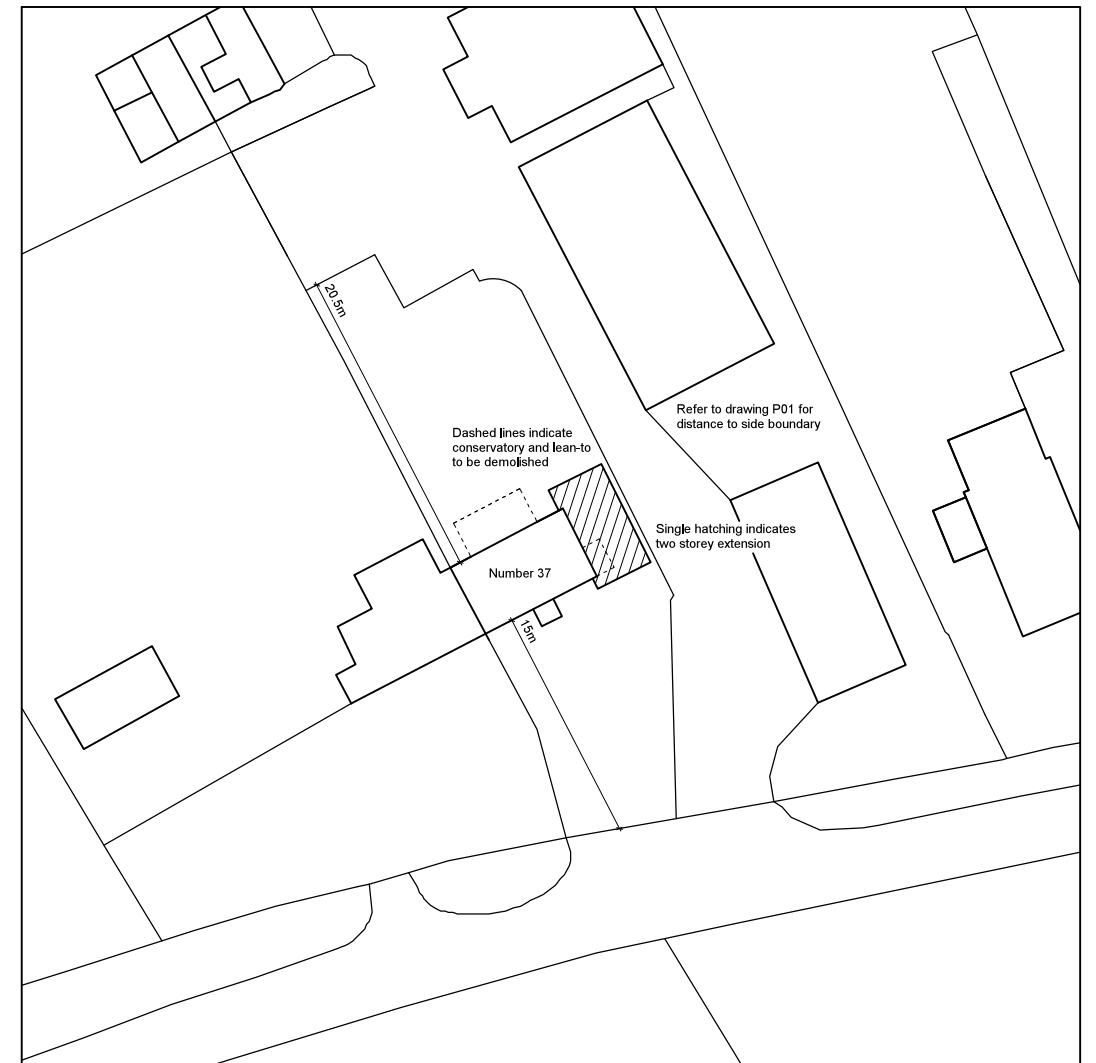

Block Plan
Scale 1:500

0 5 10 metres



0 1 2 3 4 metres

Architectura
Architectural Design & Drawing Service

Proposed Alterations and Extensions
at 37 Hill Lane, Barnham
for Mr and Mrs A Millar

Drawing P02 October 2018 Scale 1:100 & 1:500 @ A3
Planning Drawing - Roof Plans, Elevations & Block Plan