



This drawing and its contents are the strict copyright of Architectura Design. No reproduction without permission. Do not scale. Written dimensions to be used where given. All dimensions and details to be checked on site. FOR PLANNING PURPOSES ONLY

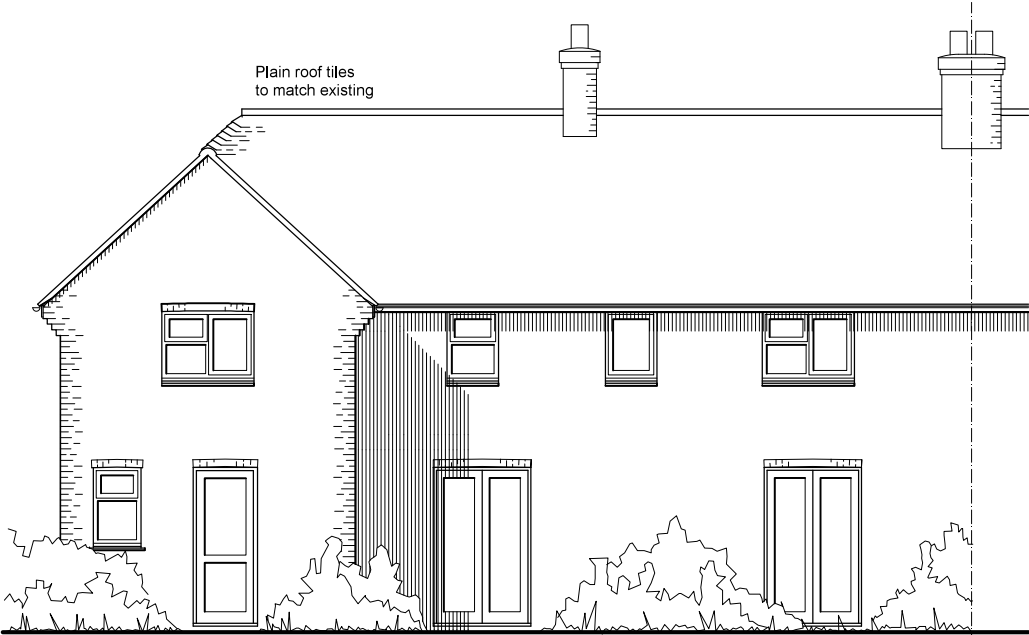


South East Elevation




North West Elevation

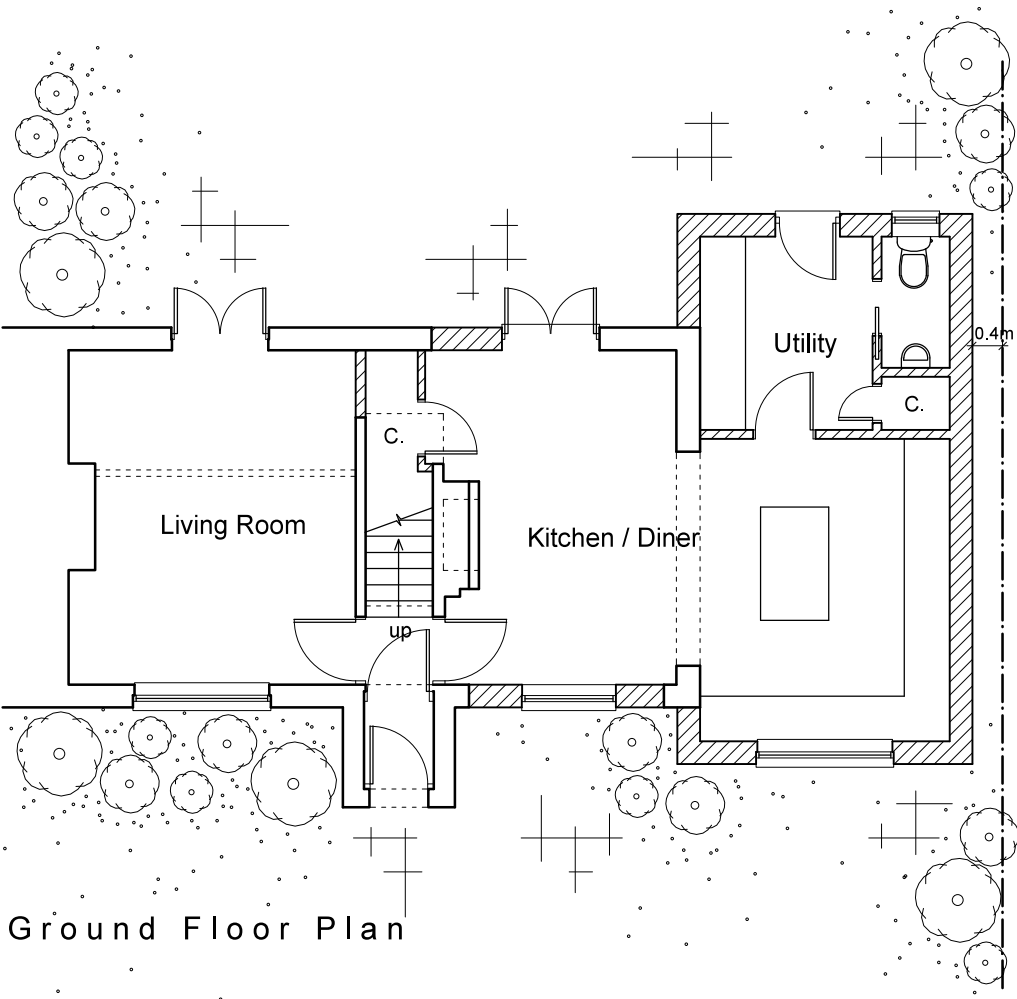

Ground Floor Plan

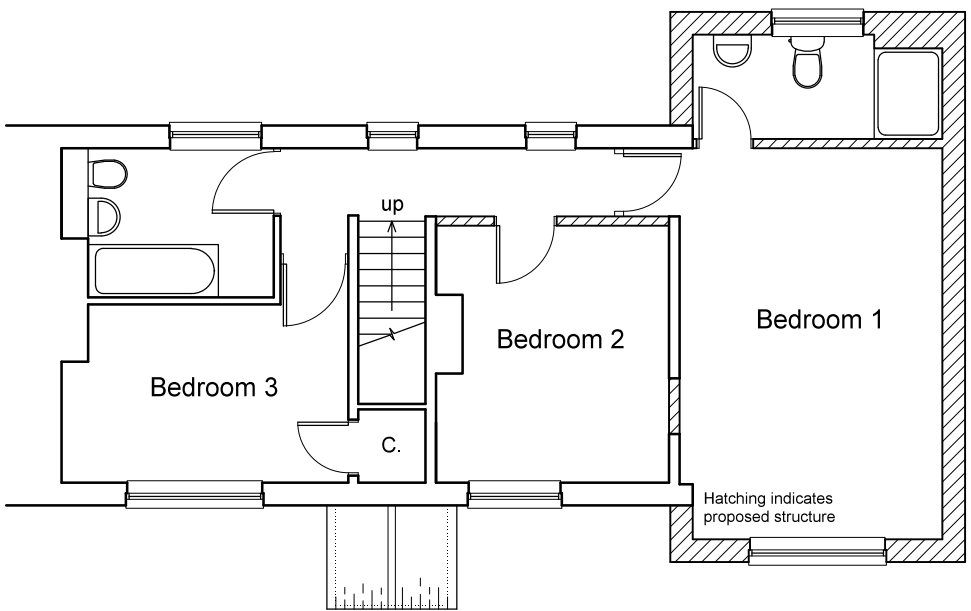

First Floor Plan

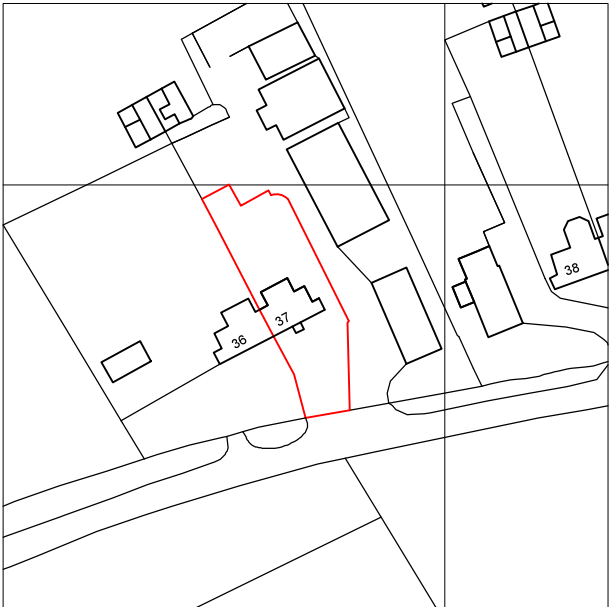

Location Plan
Scale 1 : 1250

0 5 10 20 metres

Serial Number 149872
©Crown Copyright and database right 2018
Ordnance Survey License: 100048957
Reproduction in whole or part is prohibited
without the prior permission of Ordnance Survey

0 1 2 3 4 metres

Architectura
Architectural Design & Drawing Service

Proposed Alterations and Extensions
at 37 Hill Lane, Barnham
for Mr and Mrs A Millar

Drawing P01 October 2018 Scale 1:100 & 1:1250 @ A3
Planning Drawing - Floor Plans, Elevations & Location Plan