



Notes
All details are indicative only. All dimensions to be checked on site by contractor prior to commencement of works. Any discrepancies in drawings to be reported to SYR CONSULTANTS.

- Existing gas meter to be repositioned to front external wall or remain in position and be built into a ventilated cupboard.
- New extension to be constructed using materials to match existing property with and EDPH flat roof membrane and powder coated aluminium sliding doors to the North East elevation (RAL colour 7015)

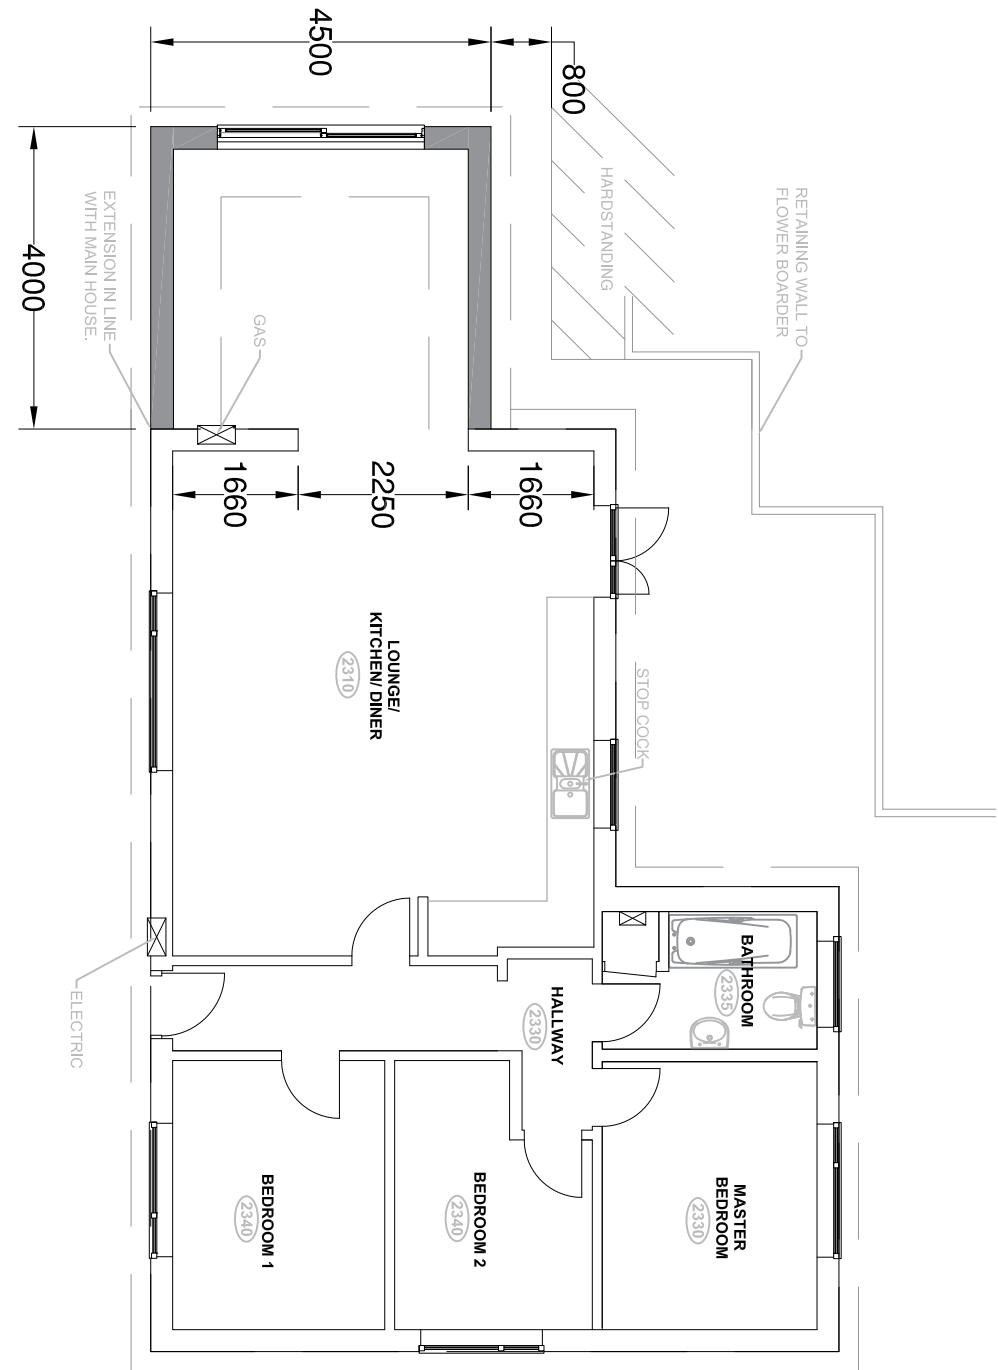

Proposed Plan at 1:100 Scale

0M 1.0 2.0 3.0 4.0 5.0 6.0 7.0 8.0 9.0 10.0

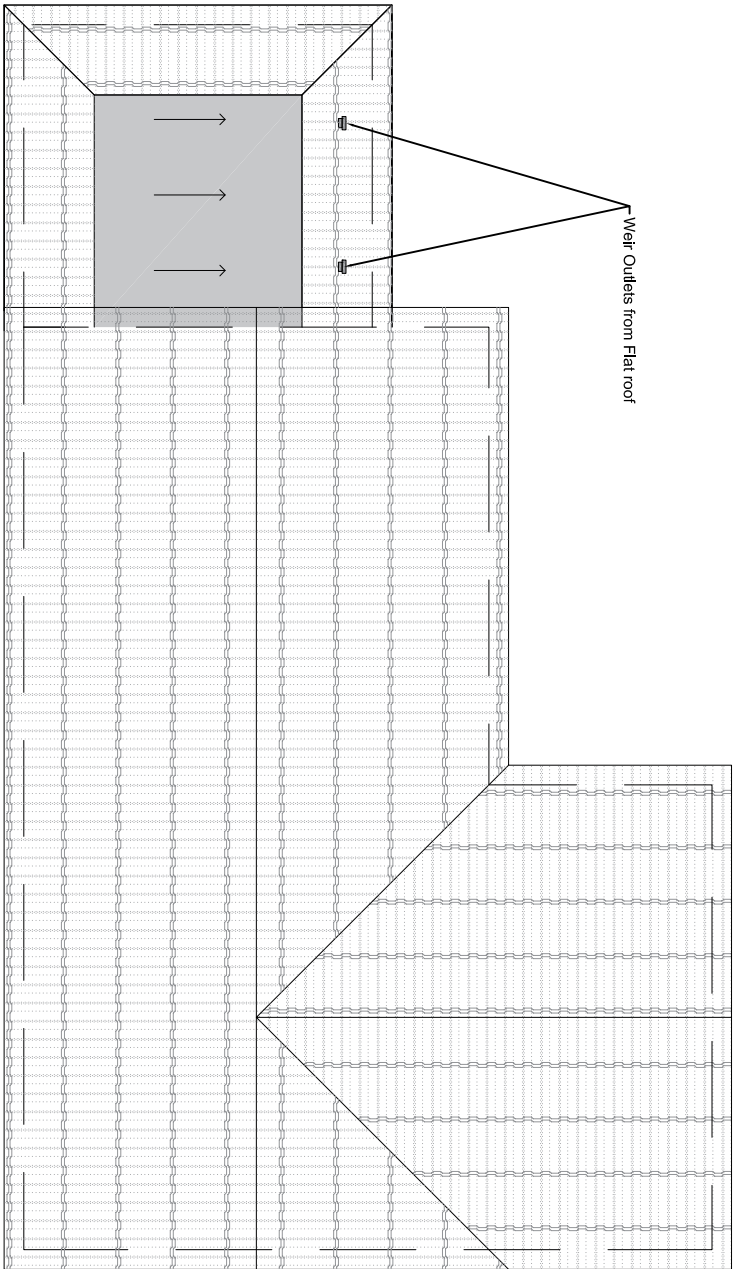

Proposed Roof Plan at 1:100 Scale

0M 1.0 2.0 3.0 4.0 5.0 6.0 7.0 8.0 9.0 10.0

DRAWN:	JOB NO:	SCALE:
RCS	2020/05/03	As Shown @A3
CHECKED:	DRAWING NO:	REV:
SJS	PR/02	A
DATE:		
May 20		
ISSUE: Certificate of Lawfulness		
© SYR Consultants.com		