


Covey design
part of
tcl group

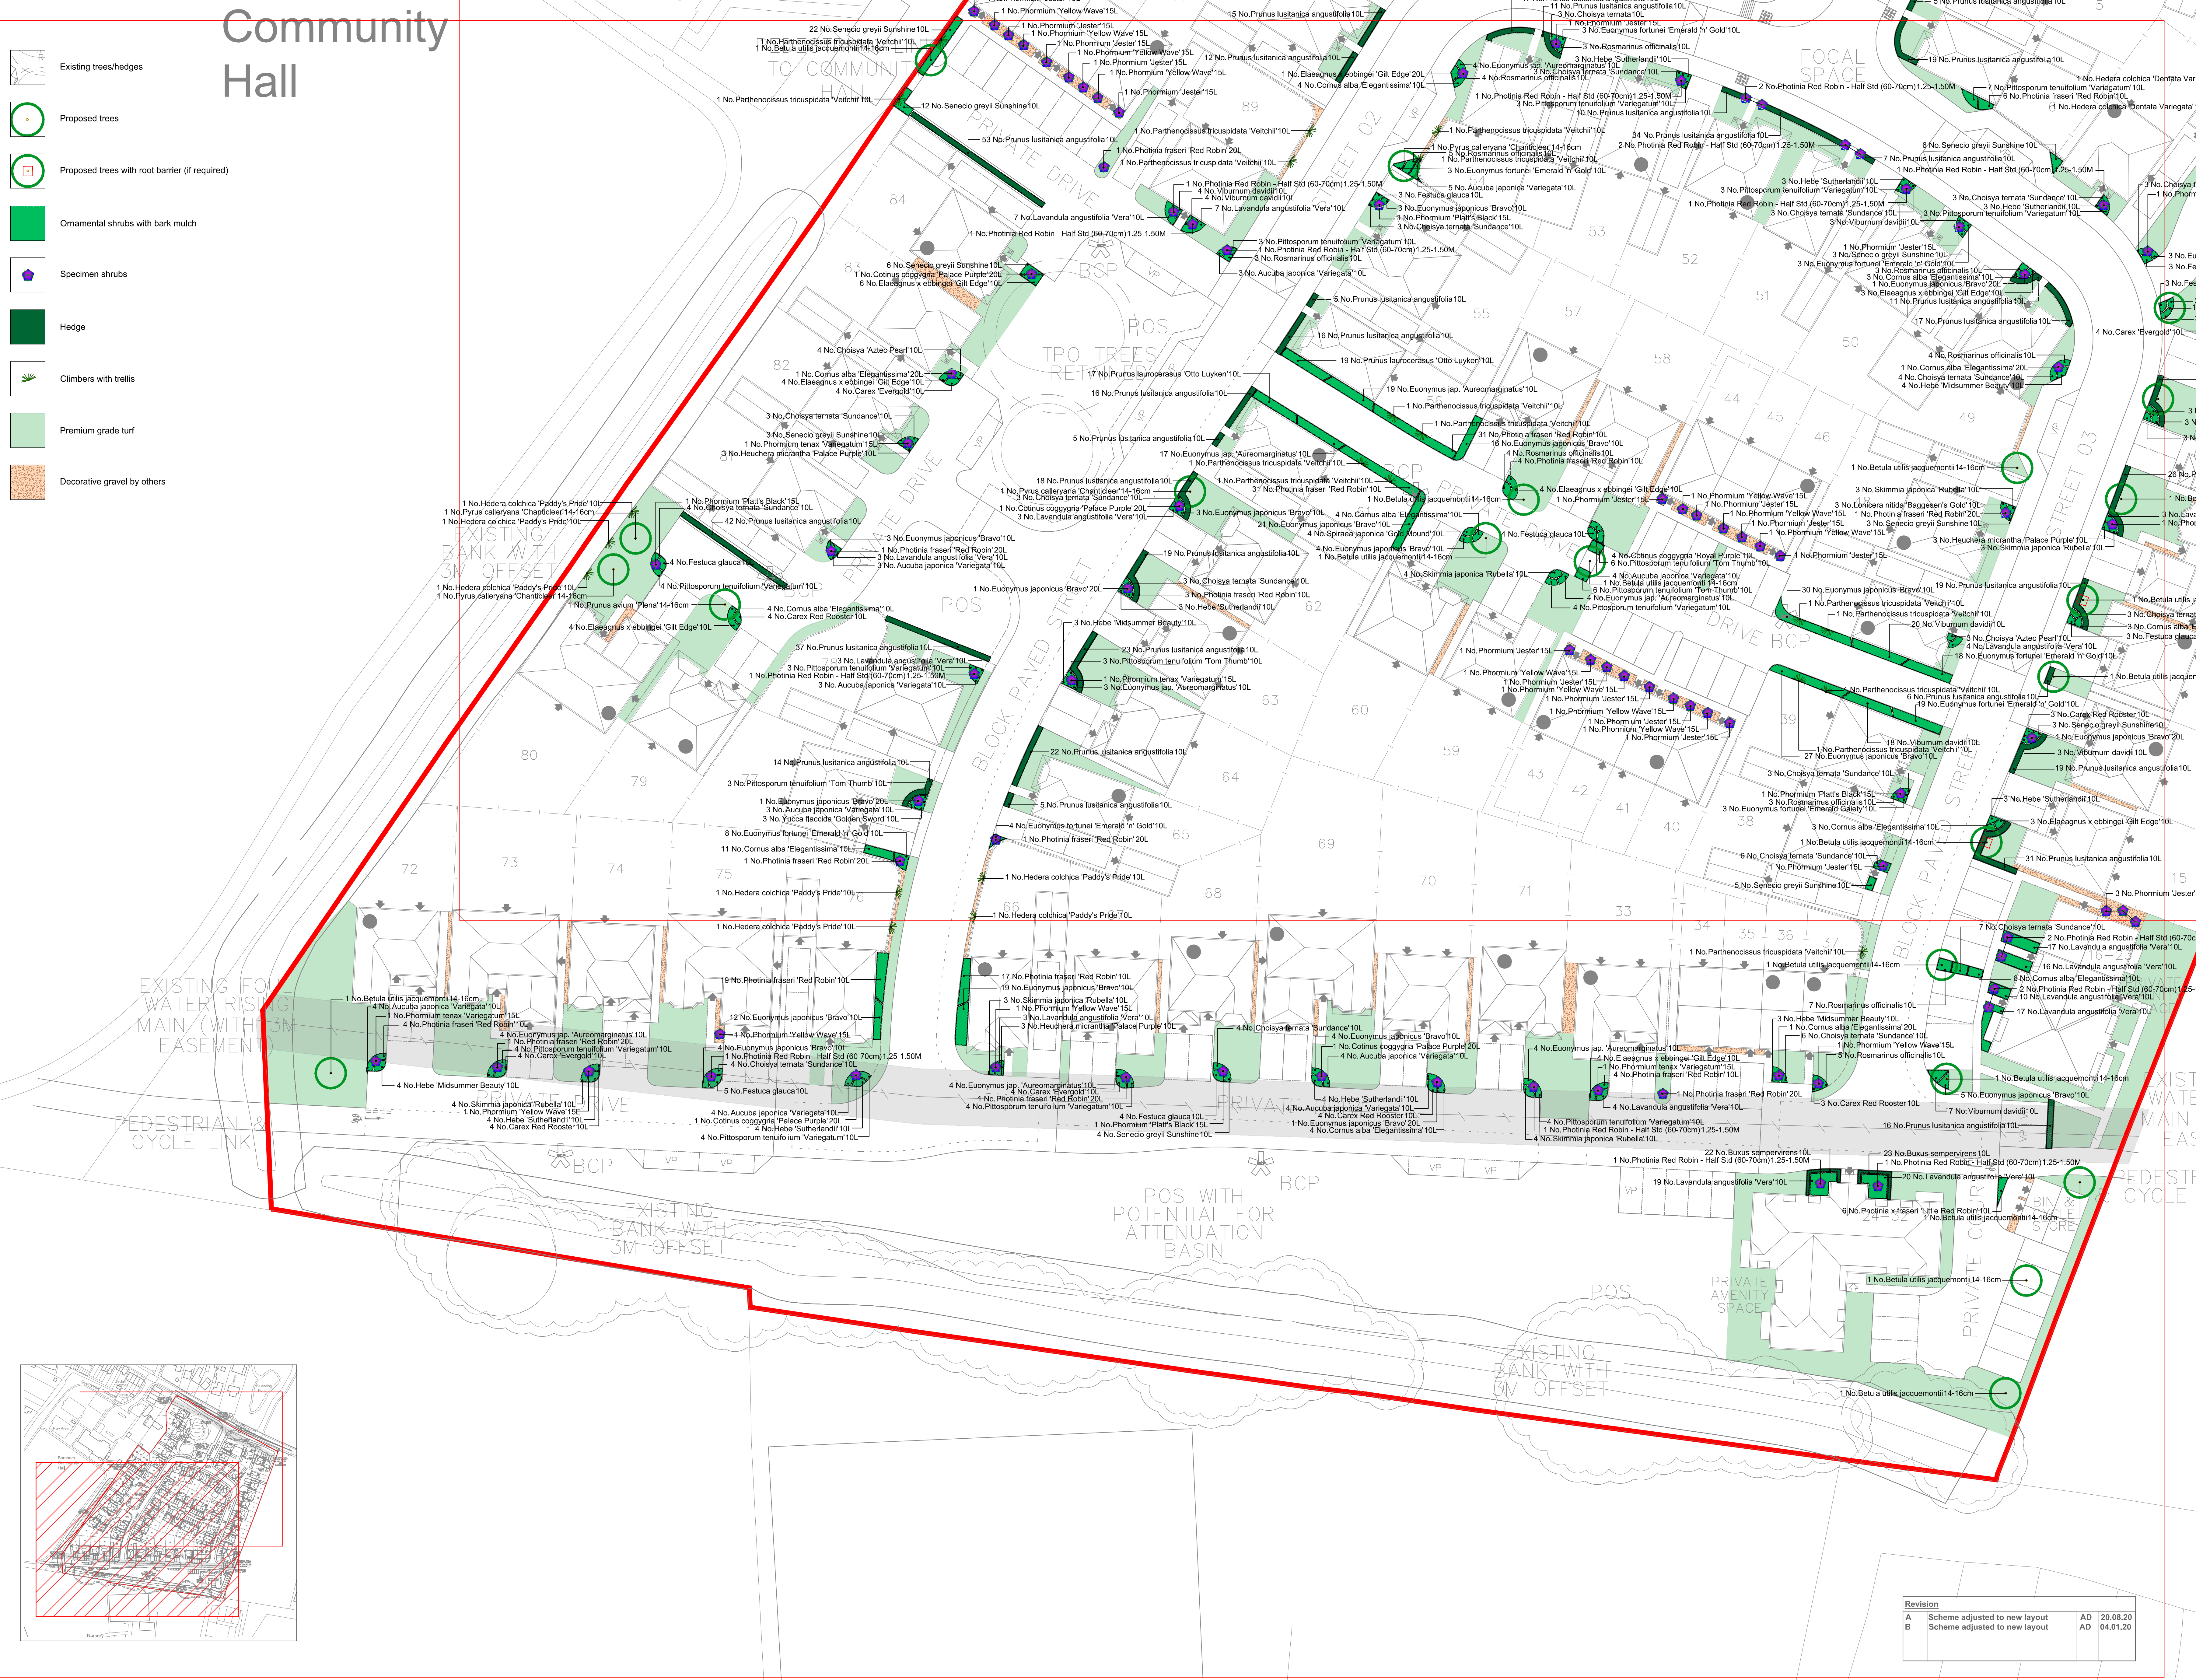

Climbers			
Number	Species	Pot Size	Density
5 -	<i>Hedera colchica</i> 'Dentata Variegata'	10L	Counted
7 -	<i>Hedera colchica</i> 'Paddy's Pride'	10L	Counted
17 -	<i>Parthenocissus tricuspidata</i> 'Veitchii'	10L	Counted

Windmill View, Barnham - ENHANCED Proposals - Sheet 2