


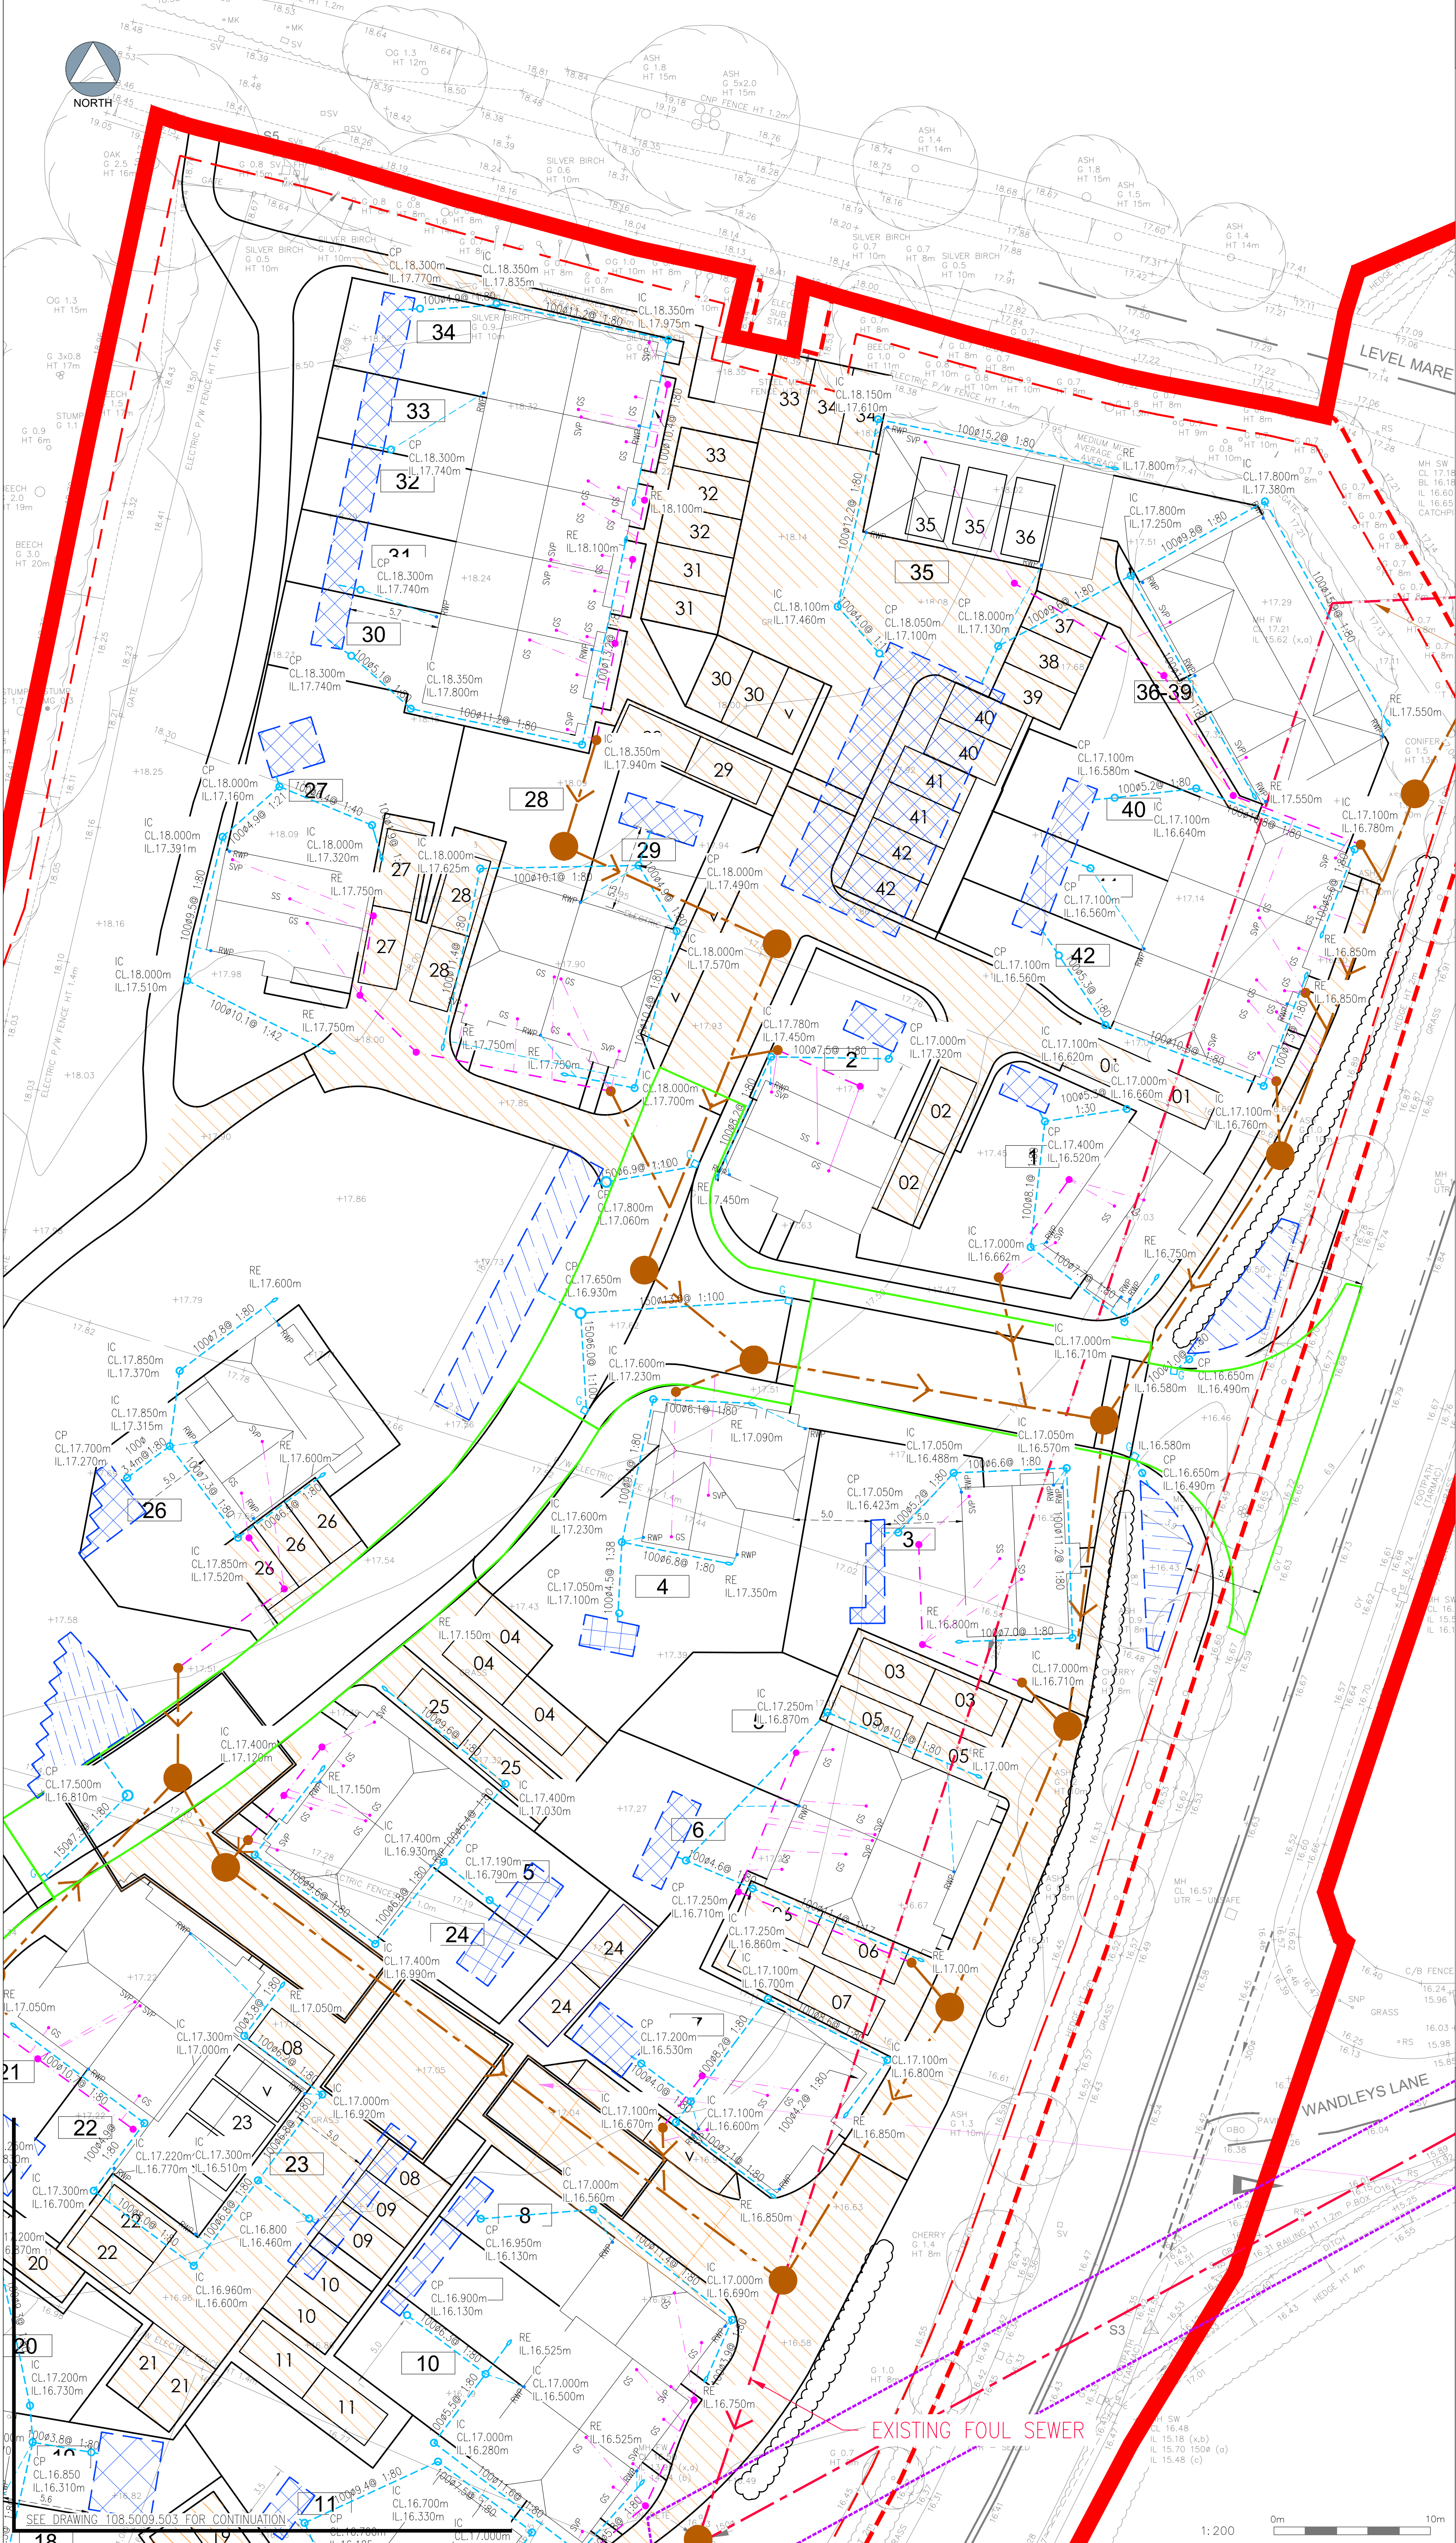

The drawings, information and data recorded in this document ("the information") is the property of Paul Basham Associates. This document and the information are solely for the use of the authorized recipient and this document may not be used, copied or reproduced in whole or part for any purposes other than which it was supplied by Paul Basham Associates. Paul Basham Associates makes no representation, undertakes no duty and accepts no responsibilities to any third party who may use or rely upon this document or the information.

GENERAL NOTES

- THIS DRAWING IS INTENDED TO BE VIEWED IN COMBINATION WITH ALL RELEVANT ARCHITECTS, ENGINEERS, SERVICES AND SPECIALIST DRAWINGS AND SPECIFICATION.
- ANY VARIATIONS OR DISCREPANCIES BETWEEN THESE DRAWINGS IN TERMS OF DIMENSIONS OR DETAILS SHOULD BE DRAWN TO THE ATTENTION OF THE ARCHITECT AND/OR THE ENGINEER FOR CLARIFICATION.
- PAUL BASHAM ASSOCIATES ACCEPTS NO RESPONSIBILITY FOR THE ACCURACY OF BACKGROUND INFORMATION PRODUCED BY THIRD PARTIES - THIS MUST BE TREATED AS INDICATIVE ONLY.
- ALL DIMENSIONS AND LEVELS ARE IN METRES. DO NOT SCALE THIS DRAWING, PRINT, PLOT OR DISK.
- THIS DRAWING SHOULD ONLY BE USED FOR CONSTRUCTION IF THE PROJECT PHASE IN THE TITLE FRAME BELOW IS SHOWN AS "CONSTRUCTION". PAUL BASHAM ASSOCIATES TAKE NO RESPONSIBILITY FOR CONSTRUCTION WORKS UNDERTAKEN TO DRAWINGS WHICH ARE NOT MARKED UNDER THIS PHASE.

LEGEND

- FOUL WATER SEWER
- PRIVATE FOUL WATER DRAIN, 100mm Ø U.N.O.
- EXISTING FOUL SEWER AND EXISTING EASEMENT
- EXISTING FOUL SEWER TO BE ABANDONED
- EXISTING WATER MAIN AND EXISTING EASEMENT
- EXISTING FOUL WATER SEWER
- PRIVATE/ADOPTABLE STORM WATER SEWER, Ø AS NOTED
- PRIVATE STORM WATER DOMESTIC DRAIN, 100mm Ø, U.N.O.
- ADD DRAIN WITH SUMP UNIT
- FRENCH DRAIN
- FOUL WATER MANHOLE
- SURFACE WATER MANHOLE (CL/IL/TYPE AS SHOWN)
- FOUL WATER CATCHPIT/INSPECTION CHAMBER
- SURFACE WATER CATCHPIT/INSPECTION CHAMBER
- ROAD GULLY
- RAIN WATER PIPE
- RODDING EYE
- INFILTRATION CRATES (SEE 108.5009.501 FOR FULL DETAILS)
- GRAVEL INFILTRATION TRENCH (SEE 108.5009.501 FOR FULL DETAILS)
- PERMEABLE PAVING 0.2m DEEP STORAGE VOLUME
- PERMEABLE PAVING WITH INFILTRATION SOAKAWAY AT BASE (SEE 108.5009.501 FOR FULL DETAILS)
- RWP RAINWATER PIPE
- SVP SOIL AND VENT PIPE
- GS GROUND SOCKET CONNECTED TO IC OR AC
- SS SUB STACK WITH AAV
- FOUL WATER PLOT CONNECTION PIPE 100Ø U.N.O.

PRELIMINARY
DRAWING/DESIGN IS STILL 'IN DEVELOPMENT'
YOU ARE ADVISED TO MAKE DUE ALLOWANCE

Rev	Description	Date	By	Chkd
1	Issue for Information	31.03.21	RD	RD
2	Issue for Construction	31.03.21	RD	RD

Paul Basham Associates Ltd
The Belfry, Corns Hall Estate, Farnham, PO16 8UT
0129711000
info@paulbashamassociates.com www.paulbashamassociates.com

Client

Project Name

Fontwell Avenue
Eastergate

Project Phase

DETAILED

Checked By

Client Drawing No.

PBA Drawing No.

Checked Date

31.03.21

108.5009.502

Drawn By

Scale

Revision

RD

1:200

31.03.21

(AT A1 SIZE)