
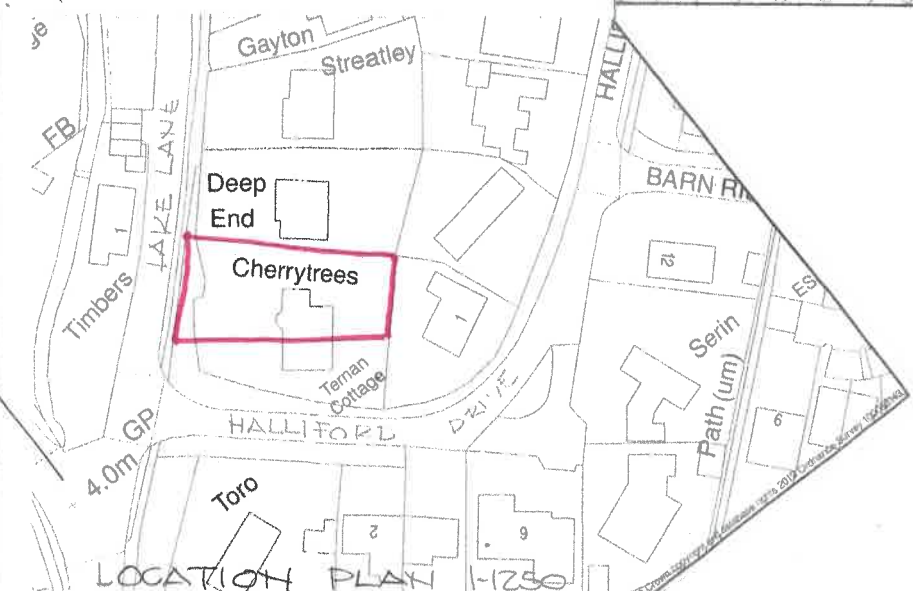
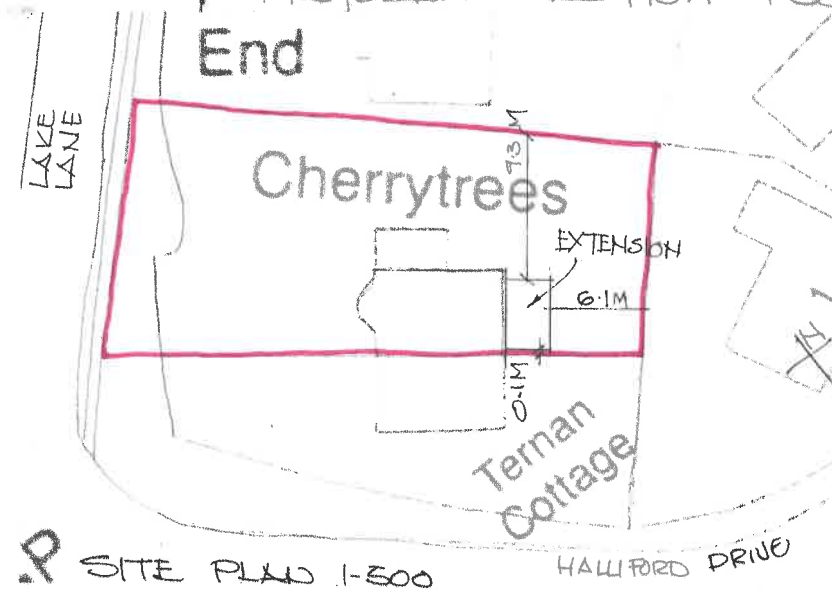
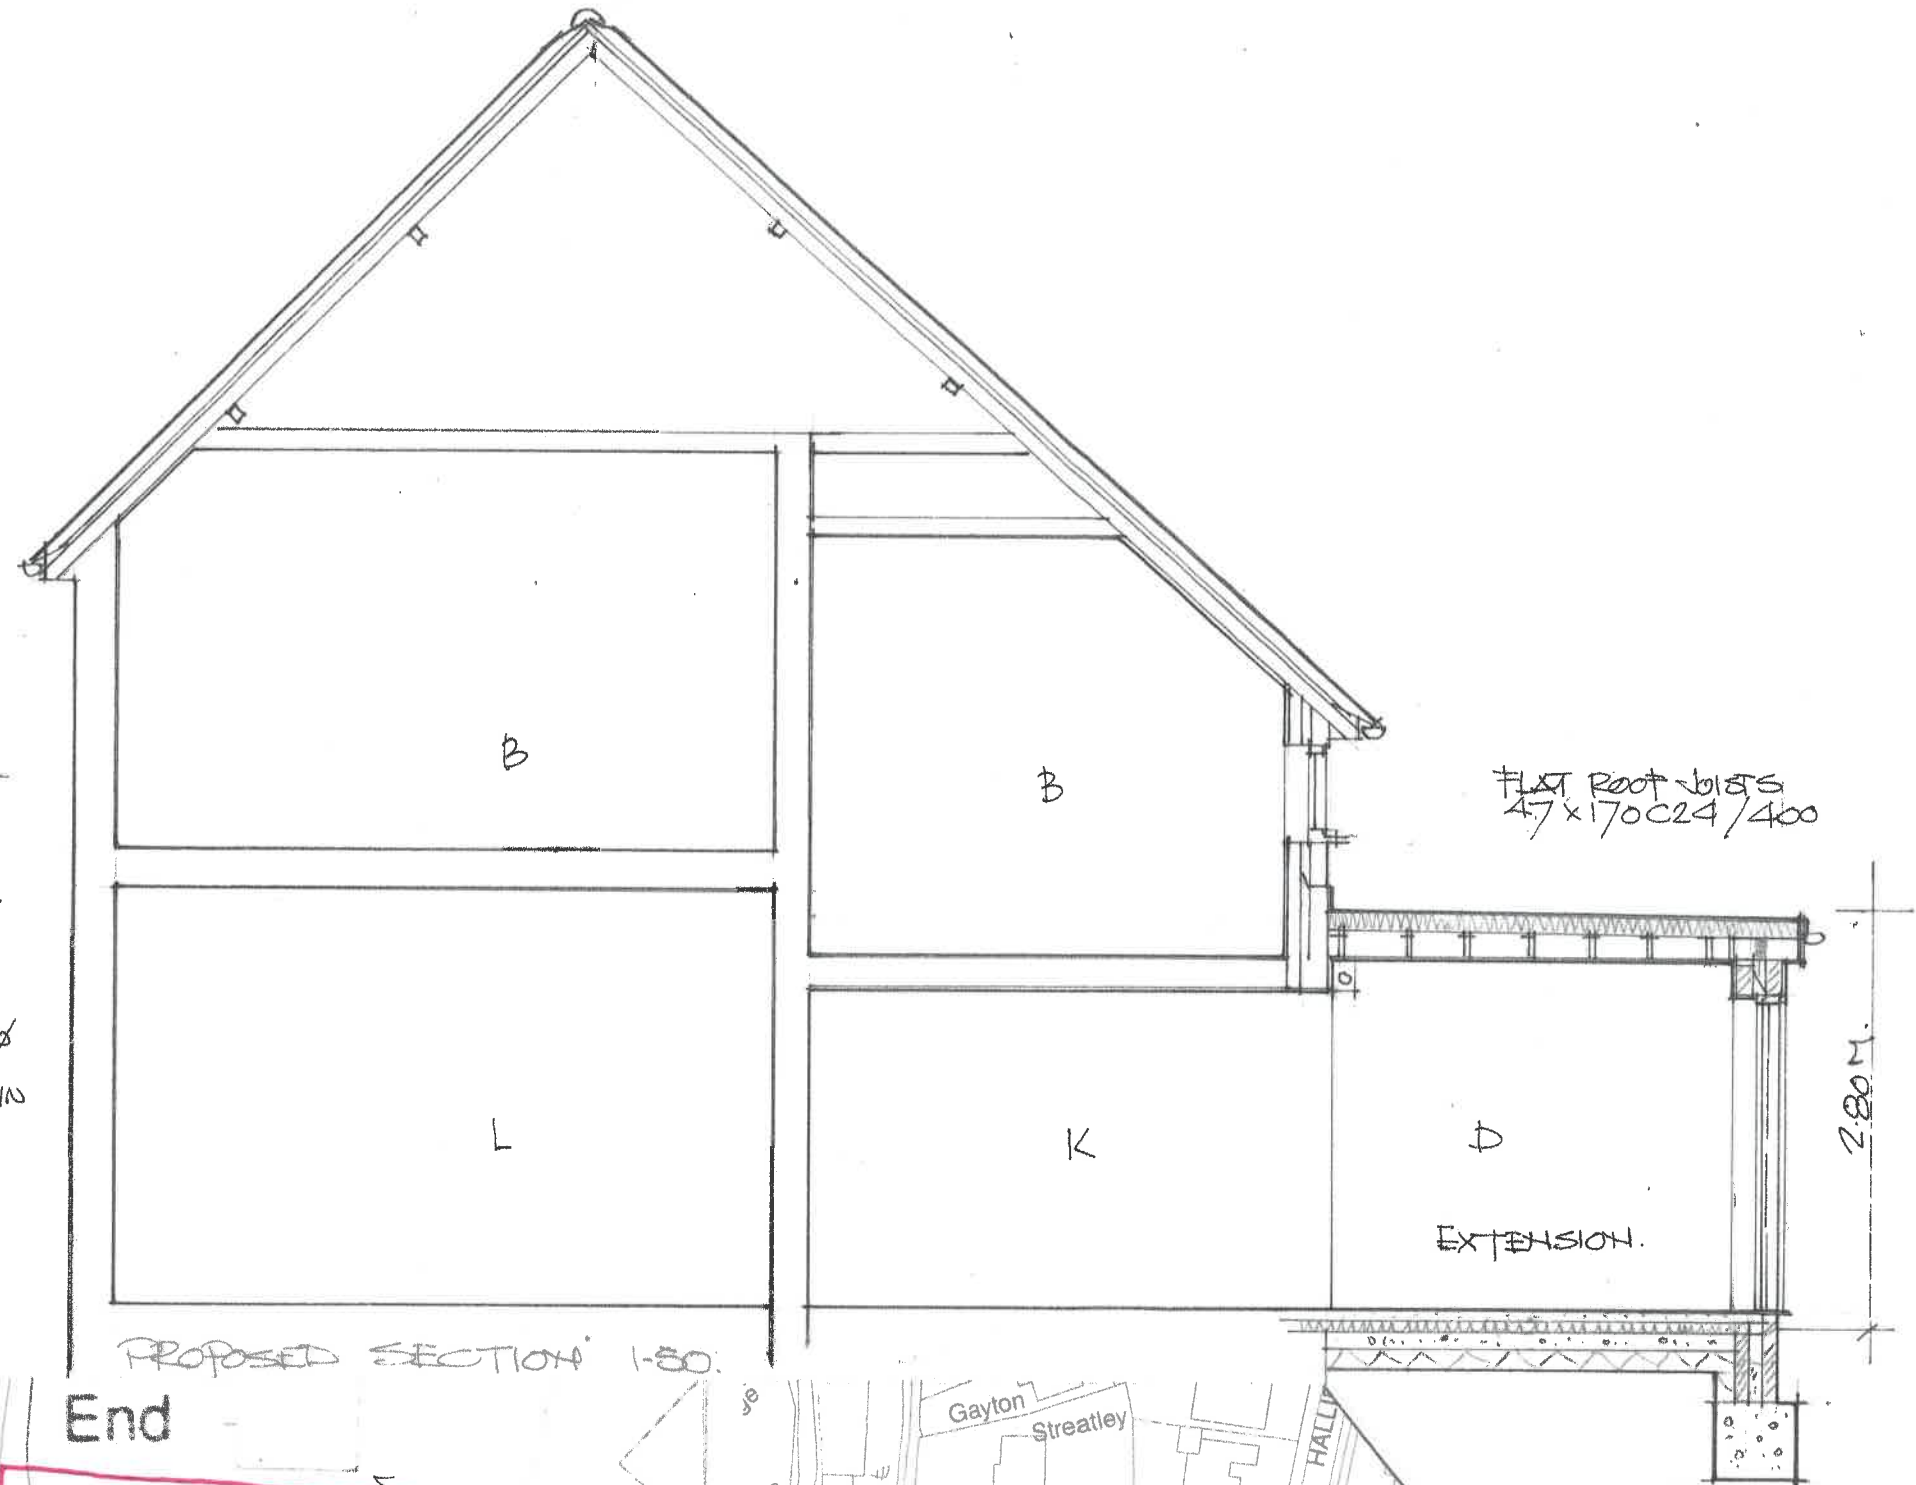
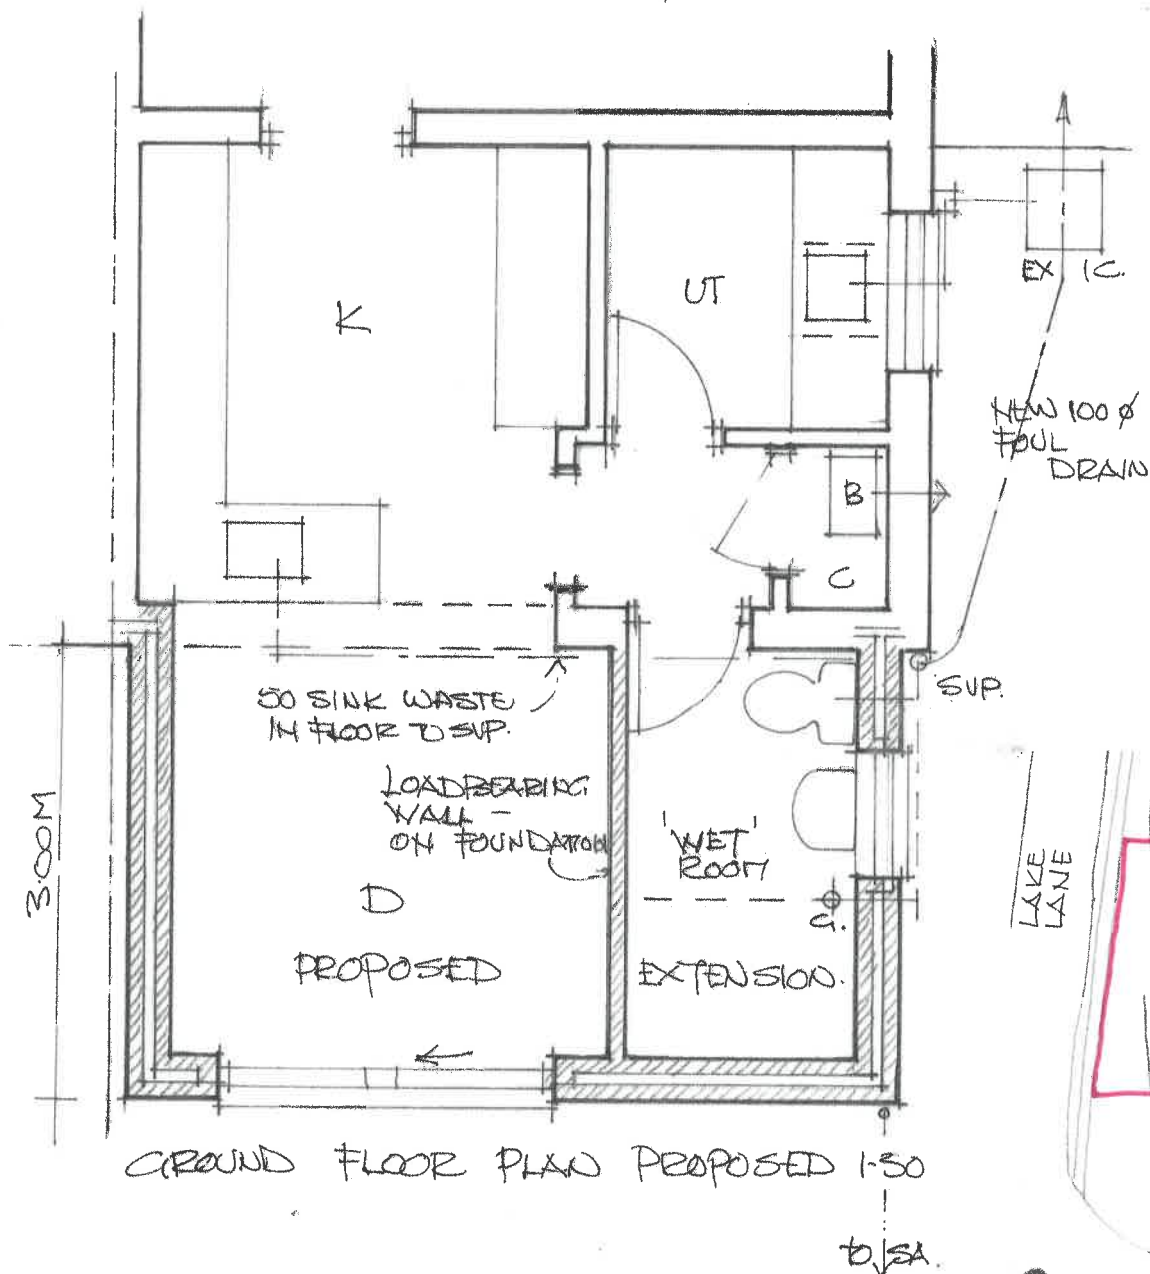


EXTENSION TO CHERRY TREES, LAKE LANE, BARNHAM.

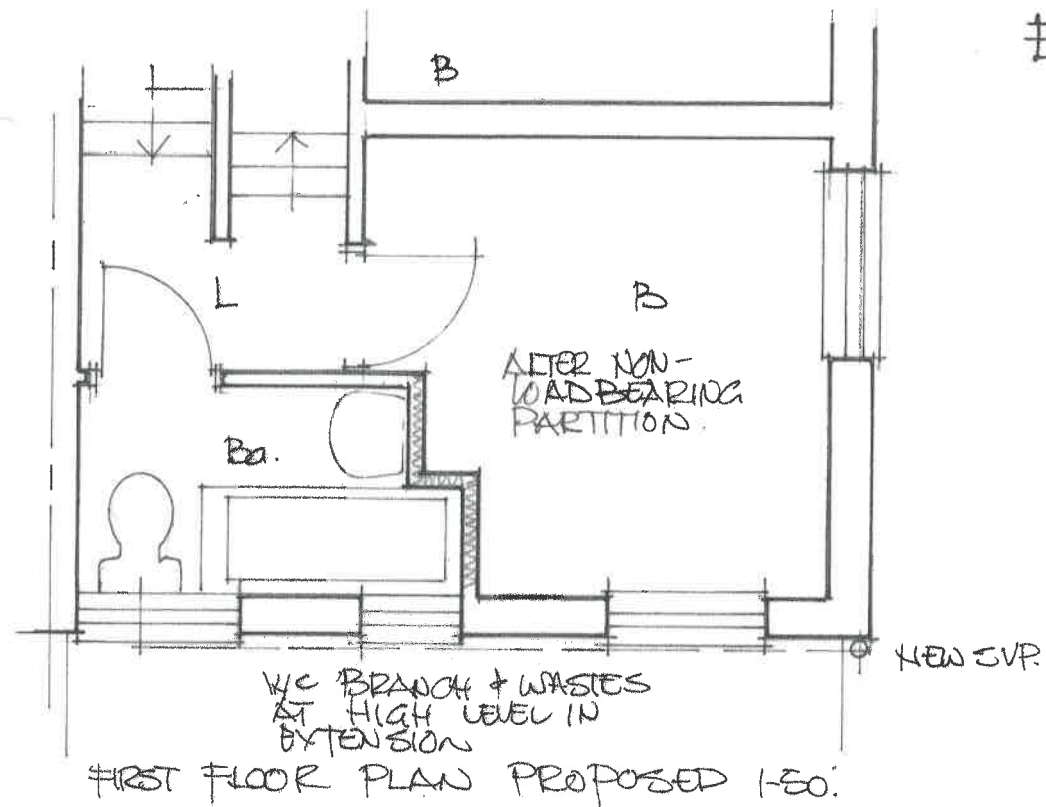

PROPOSED
PLANS
SECTION
SITE
LOCATION
JULY 2019
1-50/1-100/
1-500/1-1250
DRG 2.