



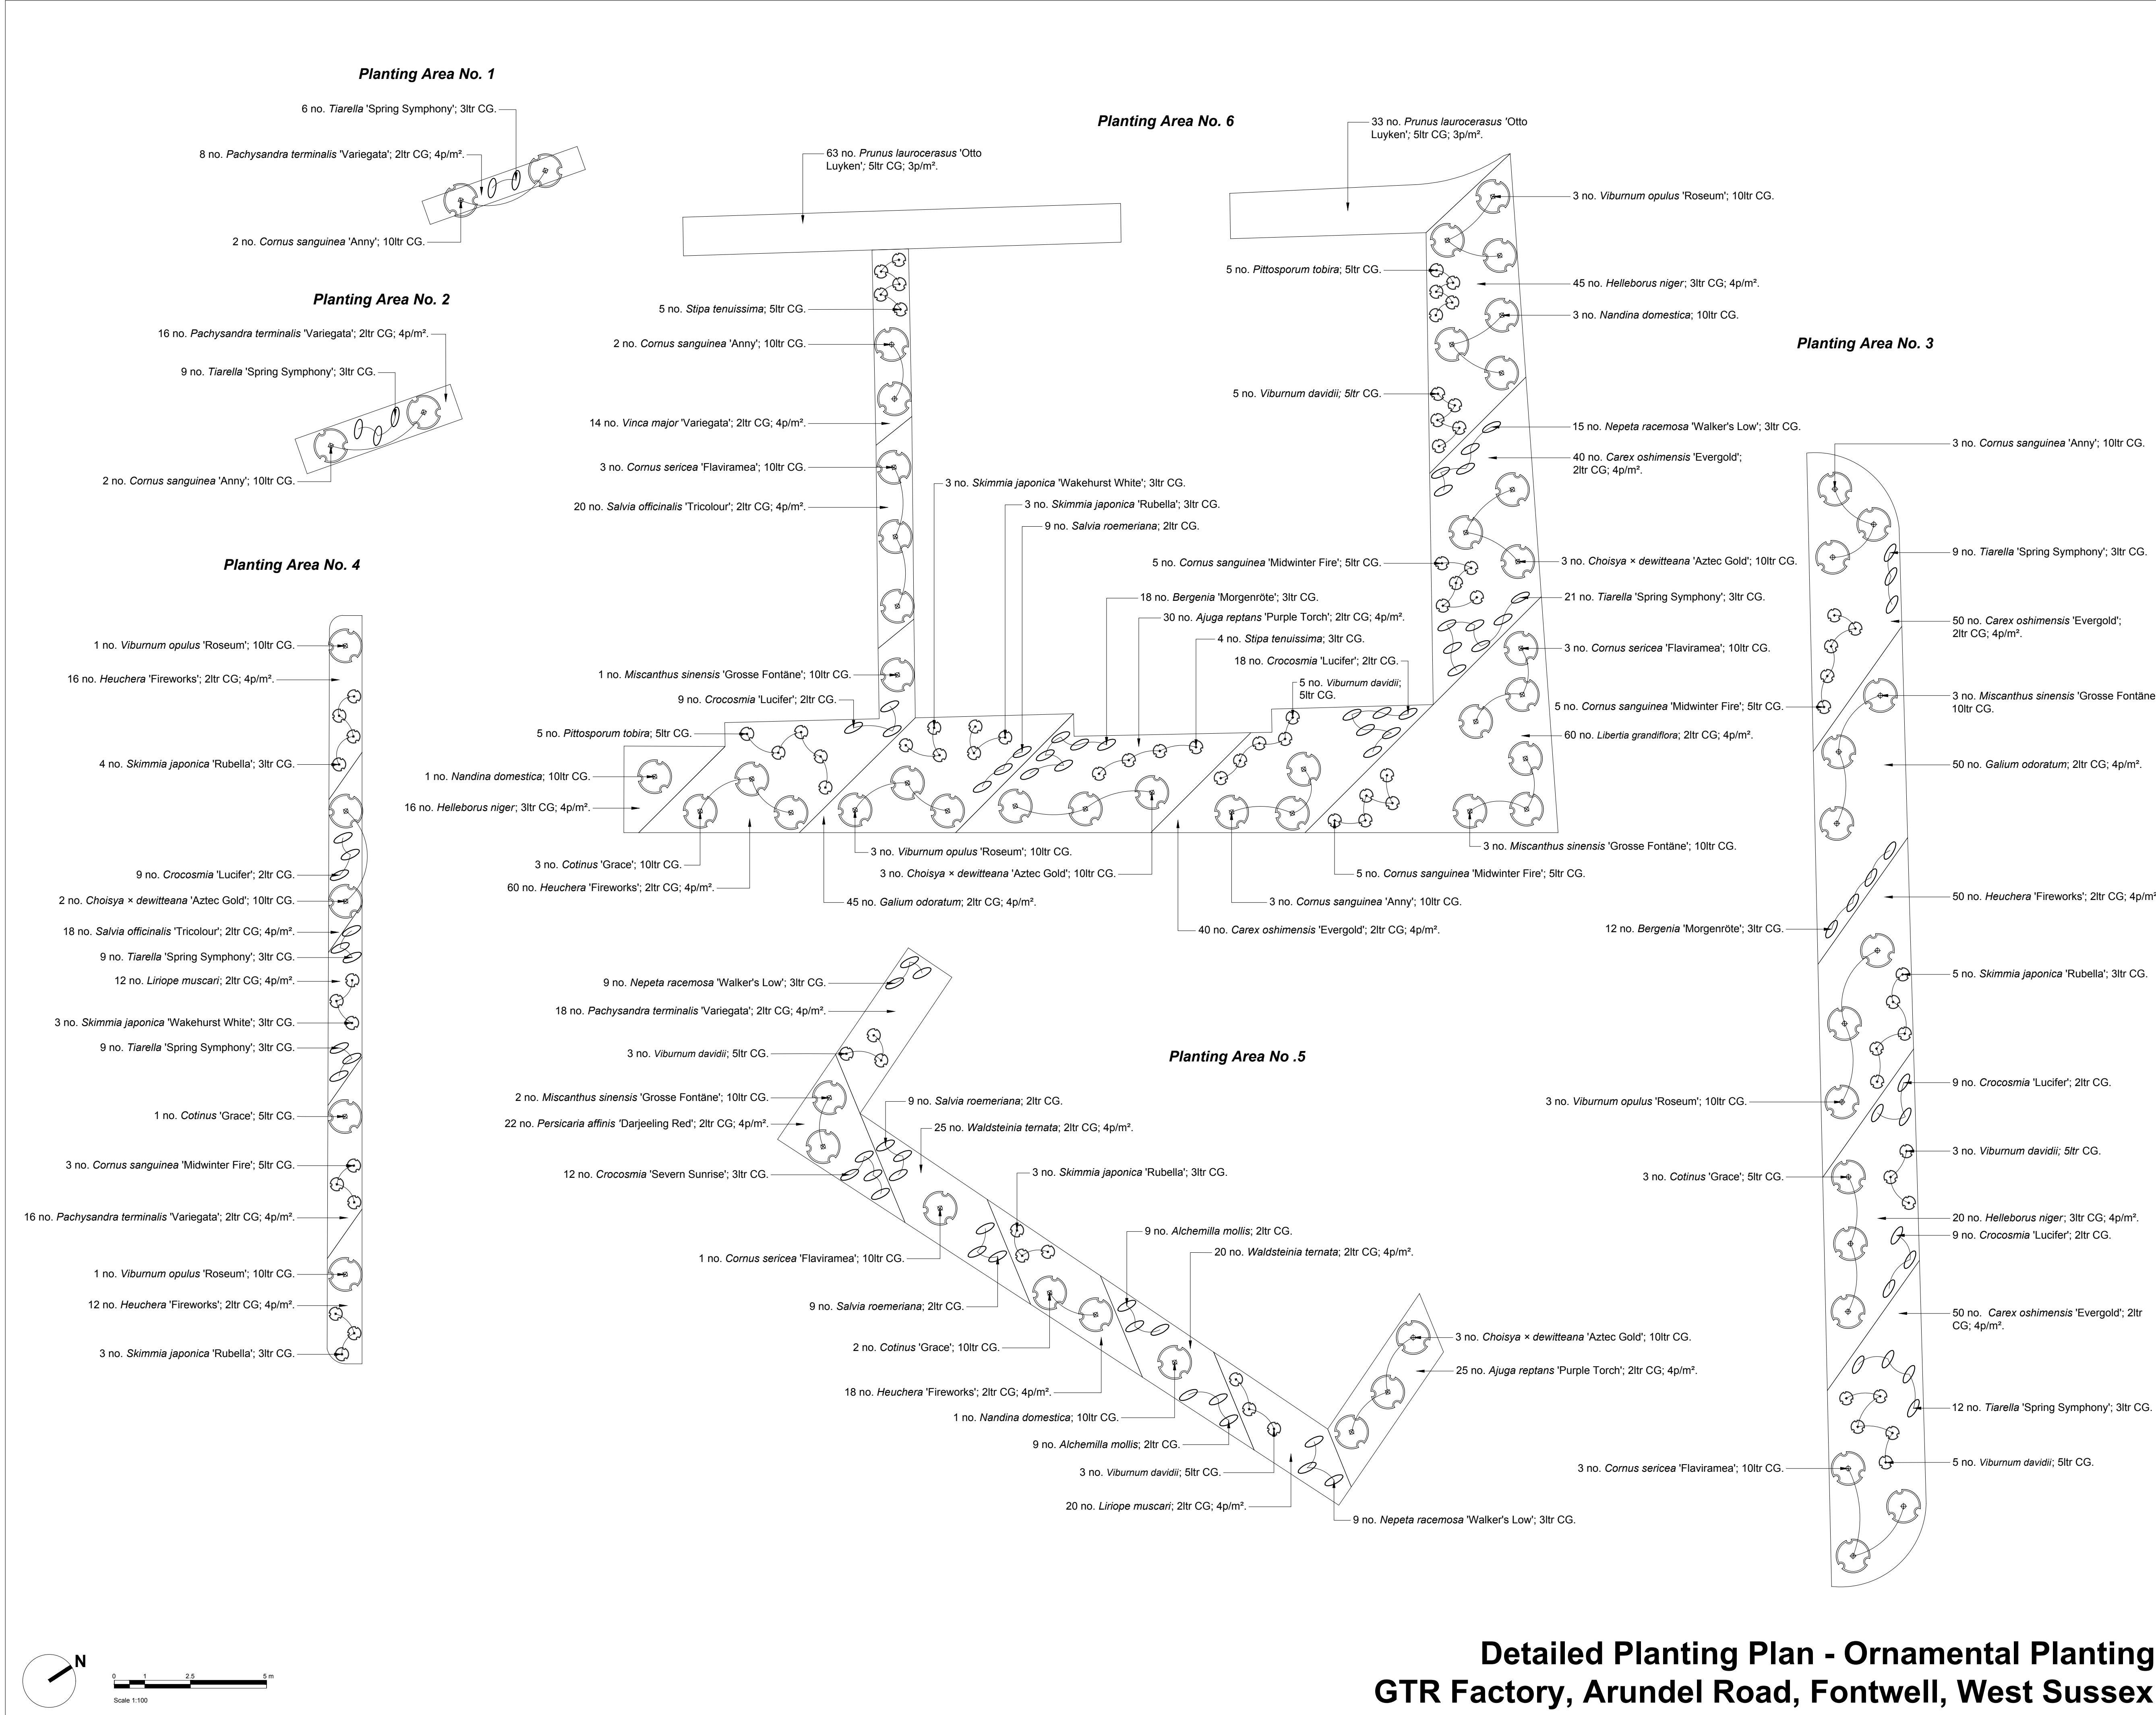

Legend

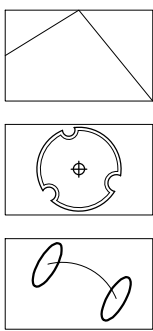

Proposed - Planting Areas

Proposed - Ornamental Shrub/ Grasses Planting

Proposed - Herbaceous Planting

Soil Specification

Proposed Ornamental Planting
All proposed Ornamental Planting areas to be minimum 300 mm depth subsoil overlain with a minimum of 300 mm depth of topsoil tested and certified to achieve BS 3882: 2015. Topsoil to be tested and certified by a Soil Scientist.

Mulching

All proposed feature planting areas to be overlain with 75mm depth Ornamental Bark Mulch. Planting areas to be mulched with fine graded ornamental bark mulch; 5 - 35mm nominal particle size; BS4970:1987.

Notes:

- Dimensions shall not be scaled. All dimensions to be checked on site. All details and dimensioning relating to Sub-contractor's or Supplier's work must be checked and agreed between the Sub-contractor or the Supplier and the Main Contractor.
- Drawing is to be read in conjunction with all relevant Landscape Architect's drawings and specification. For photomontage of street scene refer to LLD1773-LPL-REP-001 Landscape and Visual Appraisal
- All alternatives to proposed materials to be fit for purpose, of equal quality and subject to Landscape Architect's approval.
- For detailed soft landscape scheme proposals refer to LLD1773-LAN-DWG-200 - Detailed Planting Plan - Infrastructure Planting; LLD1773-LAN-DWG-201/202 - Detailed Planting Plans - Ornamental Planting; LLD1773-LAN-SCH-001 - Detailed Planting Schedule and Specification
- For detailed Soft Landscape Specification: LLD1773-LAN-SPE-001 - Hard and Soft Landscape Specification.

PLANNING ISSUE

Rev	Description	Date	Initials
02	Planning Issue	07.02.20	EZ
01	Draft Issue	31.01.20	EZ
00	Draft Issue	30.01.20	EZ

LIZARD
Landscape Design and Ecology
The Old Bank, 34 South Street, Tarring, Worthing, West Sussex, BN14 7LH
T. 01903 216033 E. lizardlandscape@btconnect.com W. lizardlandscapeology.com

Client Rural Associates Project Title and Location GTR Factory Arundel Road, Fontwell, West Sussex	Drawing Title Detailed Planting Plan Ornamental Planting
Scale 1:100@A1	Drawn EZ
Approved DW	Date 30.01.20
Drawing No LLD1773-LAN-DWG-201	Revision 02

Detailed Planting Plan - Ornamental Planting
GTR Factory, Arundel Road, Fontwell, West Sussex

