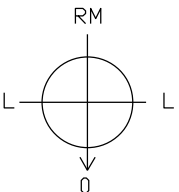
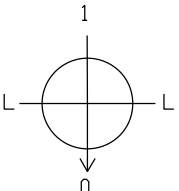
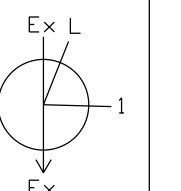
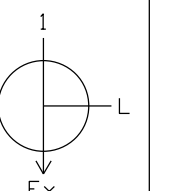
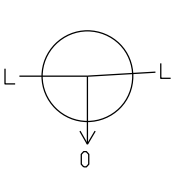
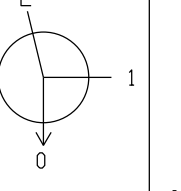
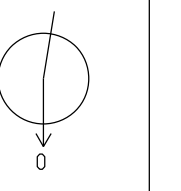
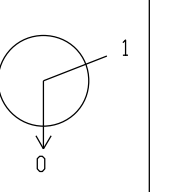
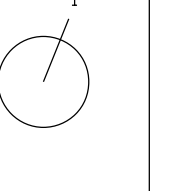
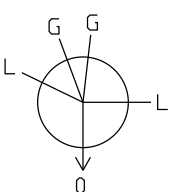
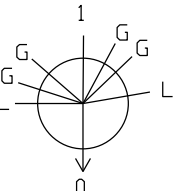
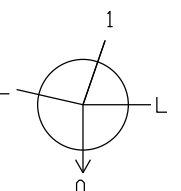
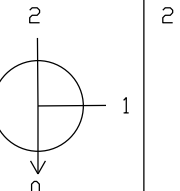
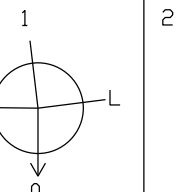
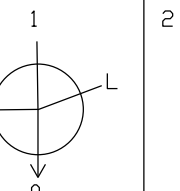
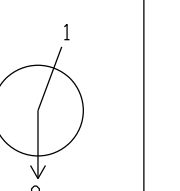
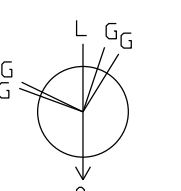
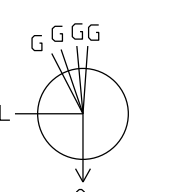


Manhole Number	Cover Level	Connections	Pipe				Manhole Size	Types	
Coordinates	Depth To Soffit		Code	Inverts	Diams			Manhole	Cover
F1	8.726						1500	B	D400
E. 496375.189	1.376								
N. 104001.269			0	1.000	7.200	150			
F2	8.892		1	1.000	6.940	150		B	D400
E. 496389.122	1.802						1500	B	D400
N. 104037.695			0	1.001	6.940	150			
F3	9.046		1	1.001	6.620	150		B	D400
E. 496406.256	2.276						1200	B	D400
N. 104082.005			Ex	1.002	6.620	150			
F4	8.520		Ex	1.002	6.491	150	EXISTING		
E. 496381.121	1.879								
N. 104090.4871									
F10	8.470						1200	B	D400
E. 496371.016	1.620								
N. 103943.197			0	1.000	6.700	150			
F11	8.631		1	1.000	6.640	150		B	D400
E. 496372.502	1.841						1200	B	D400
N. 103951.860			0	1.001	6.640	150			
F12	8.526		1	1.001	6.450	150		B	D400
E. 496344.525	1.926						1200	B	D400
N. 103956.583			0	1.002	6.450	150			
F13	8.422		1	1.002	6.380	150		B	D400
E. 496334.525	1.892						1200	B	D400
N. 103956.646			0	1.003	6.380	150			
F14	8.452		1	1.003	6.290	150	PUMPING STATION		
E. 496329.525	2.012								
N. 103944.106									

Manhole Number	Cover Level	Connections	Pipe				Manhole Size	Types	
Coordinates	Depth To Soffit		Code	Inverts	Diams			Manhole	Cover
S3	9.088						1500	B	D400
E. 496406.974	1.008								
N. 104076.971			0	1.002	7.780	300			
S4	8.898		1	1.002	7.596	300		B	D400
E. 496390.413	1.002						1500	B	D400
N. 104034.699			0	1.003	7.596	300			
S5	8.736		1	1.003	7.425	300		B	D400
E. 496375.757	1.011						1500	B	D400
N. 103996.367			0	1.004	7.425	300			
S6	8.790		1 2	4.002 1.004	7.366 7.291	225 300		B	D400
E. 496374.668	1.199						1500	B	D400
N. 103963.579			0	1.005	7.216	375			
S7	8.641		1 2	1.005 5.002	7.183 7.258	375 300		B	D400
E. 496374.231	1.083						1800	B	D400
N. 103953.126			0	1.006	7.108	450			
S8	8.250		1 2	1.006 7.000	7.033 7.033	450 450		B	D400
E. 496369.402	1.067						1500 FLOW CONTROL	B	D400
N. 103922.978			0	1.007	7.033	150			
S8A	8.250		1		7.090	450		B	D400
E. 496349.602	0.710						1500	B	D400
N. 103926.234			0	7.000	7.090	450			
S32	8.612						1500	B	D400
E. 496386.661	0.947								
N. 103963.160			0	4.002	7.440	225			
S42	8.577						1500	B	D400
E. 496346.134	0.902								
N. 103957.899			0	5.002	7.375	300			

- NOTES
1. Contractors must check all dimensions on site. Only figured dimensions are to be worked from. Discrepancies must be reported to the Architect or Engineer before proceeding.
© This drawing is copyright.
2. Until technical approval has been obtained from the relevant authorities, all drawings are issued as preliminary and not for construction. Should the Contractor commence site work prior to approval being given it is entirely at his own risk.
3. All adoptable drainage shall conform to the Design and Construction Guide for Developers, Sewers for Adoption 6th Edition published by the WRC PLC and any Southern Water services additions and deletions.

SAFETY, HEALTH AND ENVIRONMENTAL

In addition to the hazards, risks normally associated with the type of work detailed on this drawing, note the following significant risks and information.

Construction:

1. The Contractor should make all necessary enquiries and take all necessary measures to identify the location of existing utilities running through the site. This includes the foul sewer located to the north and rising main to the middle of the site crossing east to west.
2. Unacceptable concentrations of arsenic have been located within the site which will require further testing to determine the extent and appropriate licenced disposal.

For information relating to end use, maintenance, demolition, see the health and safety file.

It is assumed that all works will be carried out by a competent Contractor, where appropriate, to an approved method statement.

A	S32 Manhole changed	CLS	JGF	07-02-20
REV	DESCRIPTION	DRN	CHD	DATE
☒ PRELIMINARY	☐ INFORMATION	☐ TENDER		
☐ CONSTRUCTION	☐ AS BUILT			
SCALE	NTS @ A2	DATE	JULY 2019	
DRAWN	SD	CHK	JGF	
DRAWING NO.	17748-BARN-5-720	REV	A	
TITLE	YAPTON ROAD BARNHAM			
DETAILS	MANHOLE SCHEDULES			

 **Woods Hardwick**
Architecture | Engineering | Planning | Surveying

BEDFORD : HEAD OFFICE
15-17 Goldington Road
Bedford MK40 3NH
T: +44 (0) 1234 268862

BIRMINGHAM
Fort Dunlop, Fort Parkway
Birmingham B24 9FE
T: +44 (0) 121 6297784

ONLINE: mail@woodshardwick.com | woodshardwick.com