
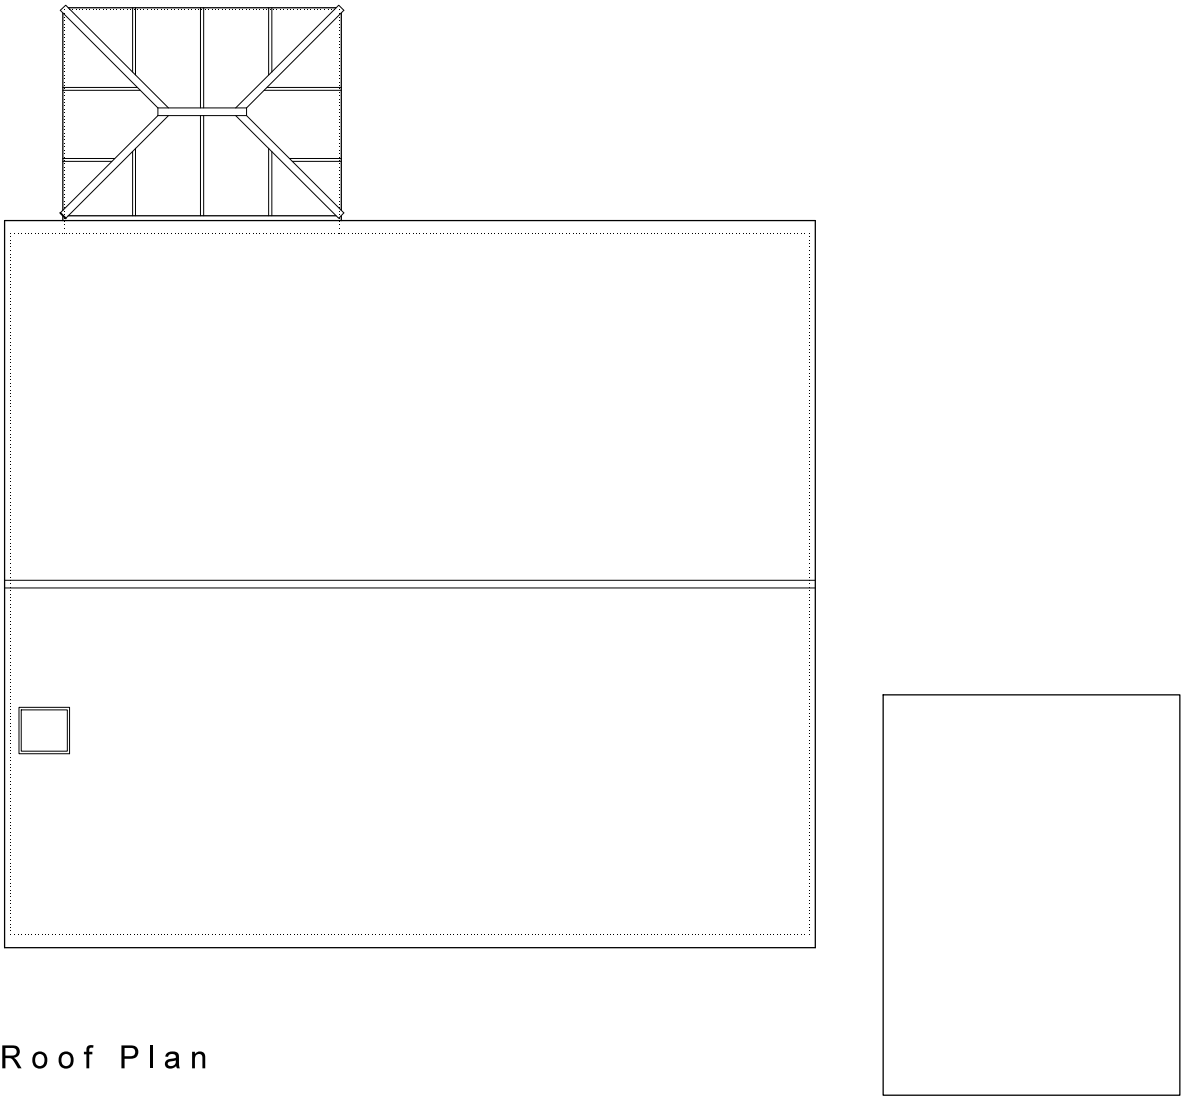


This drawing and its contents are the strict copyright of Architectura Design. No reproduction without permission. Do not scale. Written dimensions to be used where given. All dimensions and details to be checked on site. FOR PLANNING PURPOSES ONLY

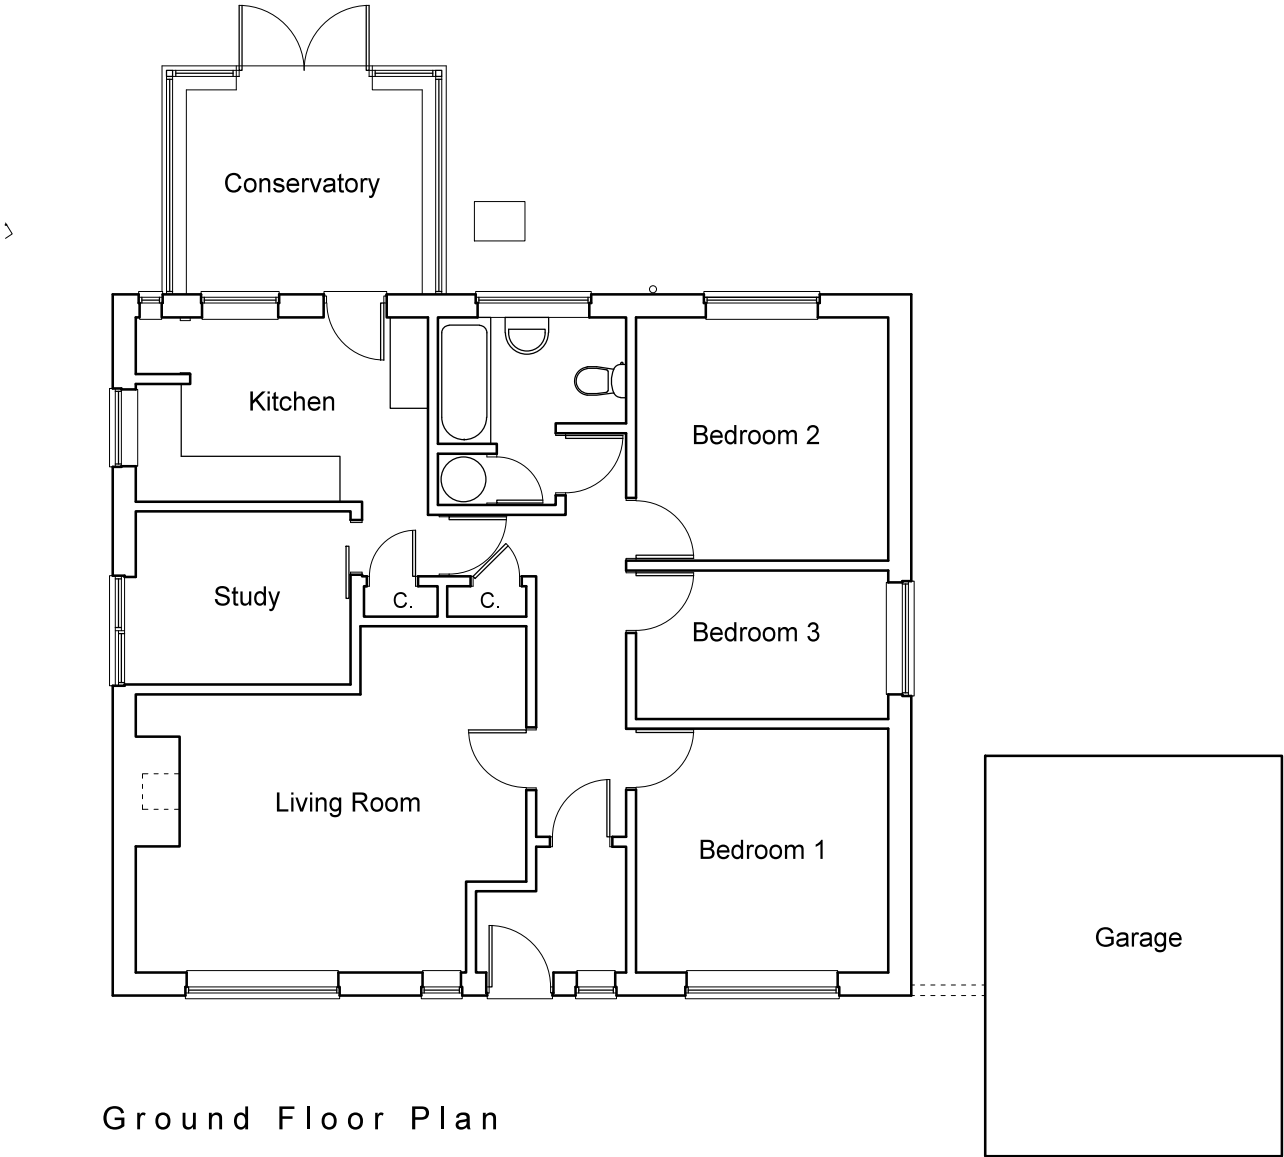

0 1 2 3 4 metres

Architectura
Architectural Design & Drawing Service

Proposed Extension and Alterations
at Veronicas, Park Road, Barnham
for Ms A Miller
Drawing S01 March 2020 Scale 1:100 @ A3
Survey Drawing - Floor Plan and Roof Plan