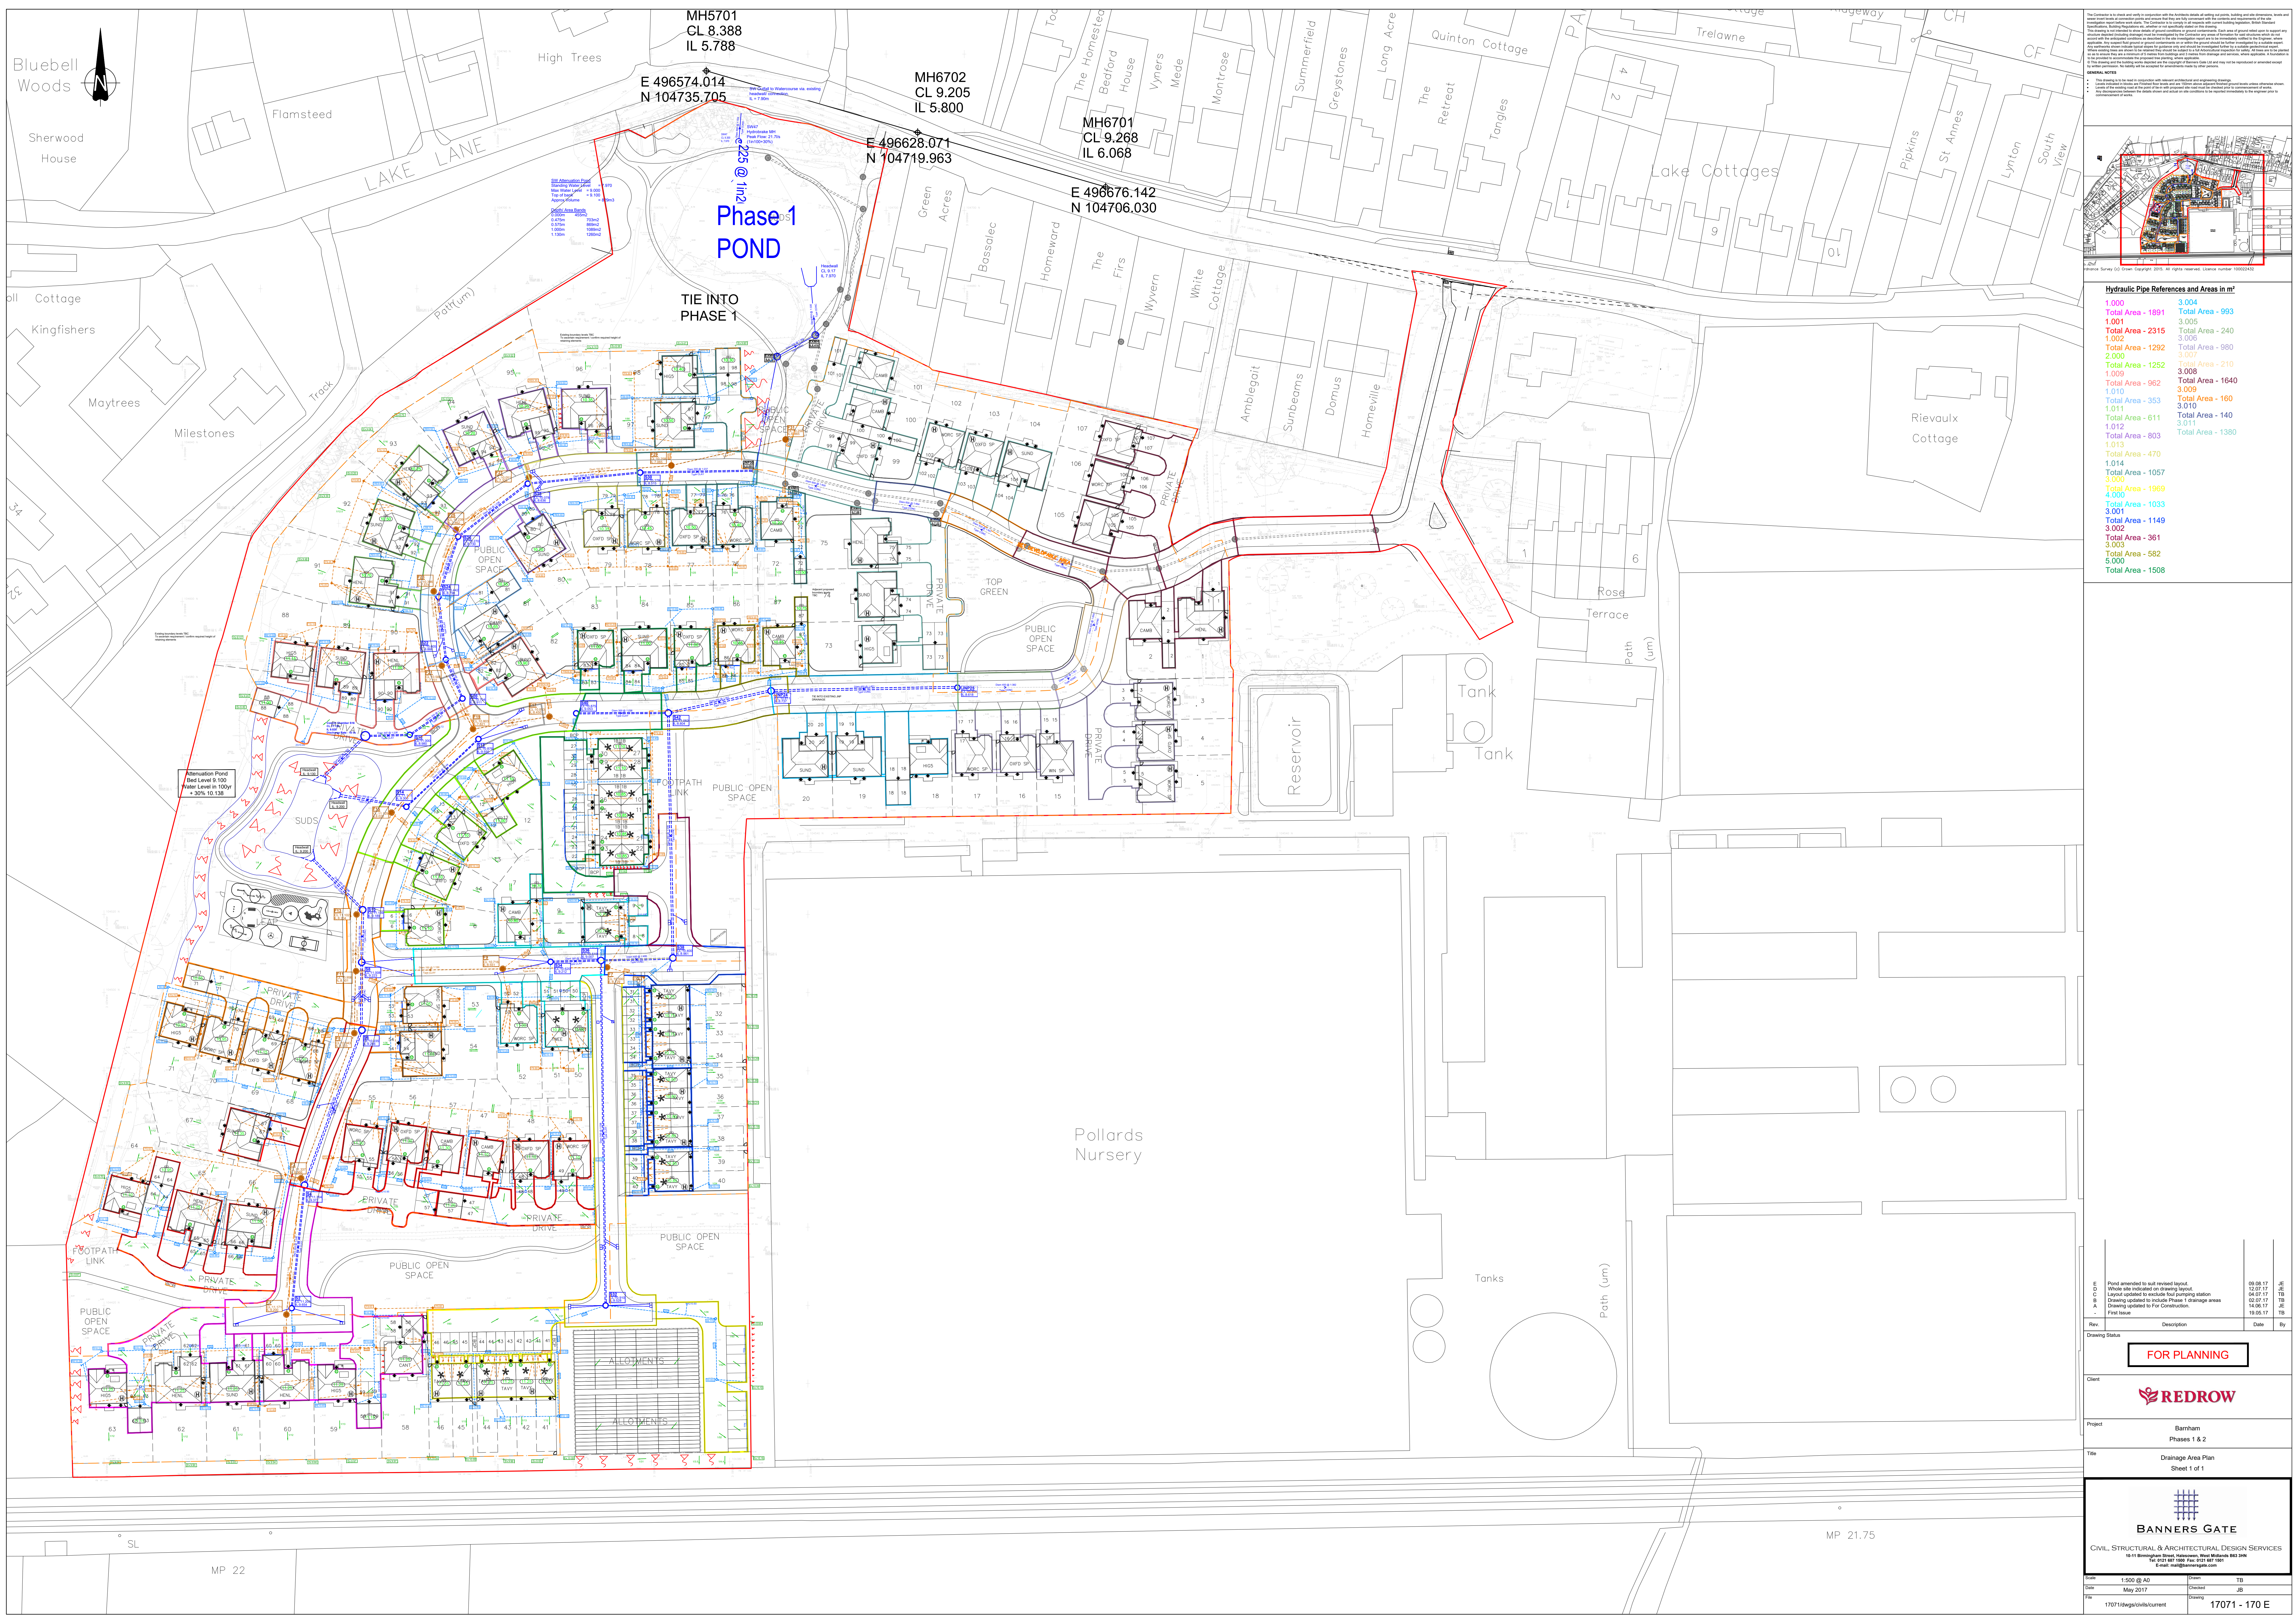


Hydraulic Pipe References and Areas in m²			

Rev.	Description	Date	By
E	Point amended to suit revised layout.	09.08.17	JE
D	Whole site indicator on drawing layout.	12.07.17	JE
B	Drawing updated to include Phase 1 drainage areas.	02.07.17	TB
A	Drawing updated to For Construction.	14.06.17	JE
-	First issue.	19.05.17	TB

FOR PLANNING

Client

Project

Barnham
Phases 1 & 2

Title

Drainage Area Plan
Sheet 1 of 1

BANNERS GATE
CIVIL, STRUCTURAL & ARCHITECTURAL DESIGN SERVICES
Tel: 0121 447 1788 Fax: 0121 447 1789
E: mail: mail@bannersgate.com

Scale	1:500 @ A0	Drawn	TB
Date	May 2017	Checked	JE
File	17071\dwg\civil\current	Drawing	17071 - 170 E