
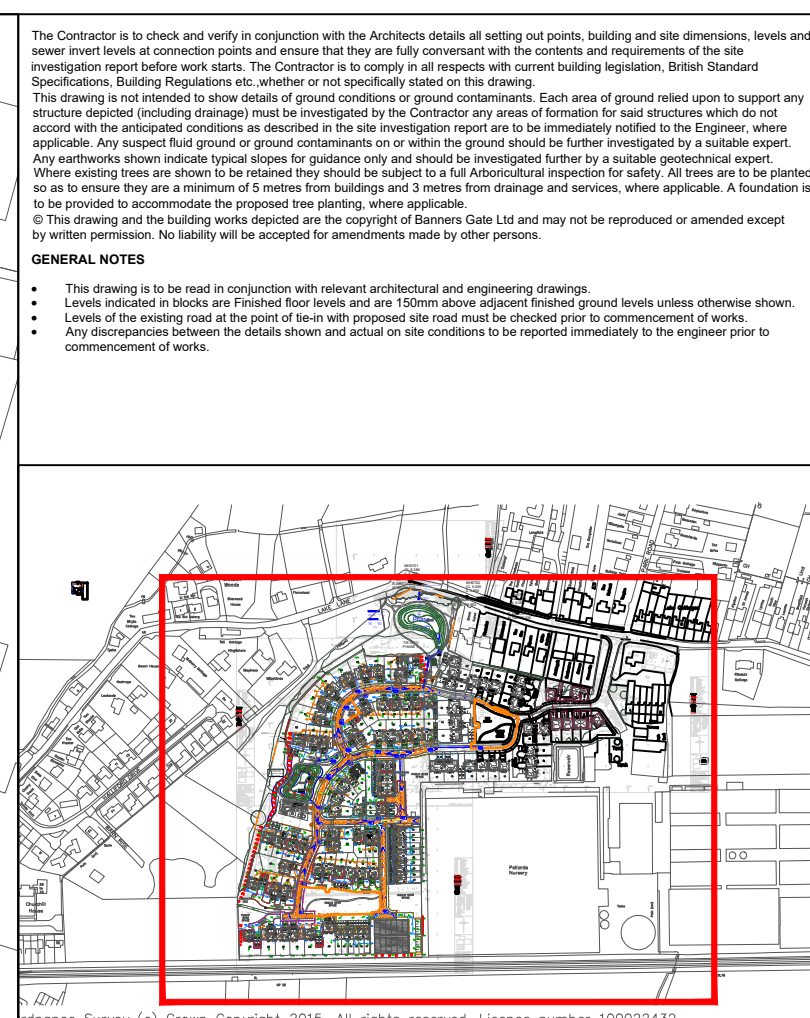


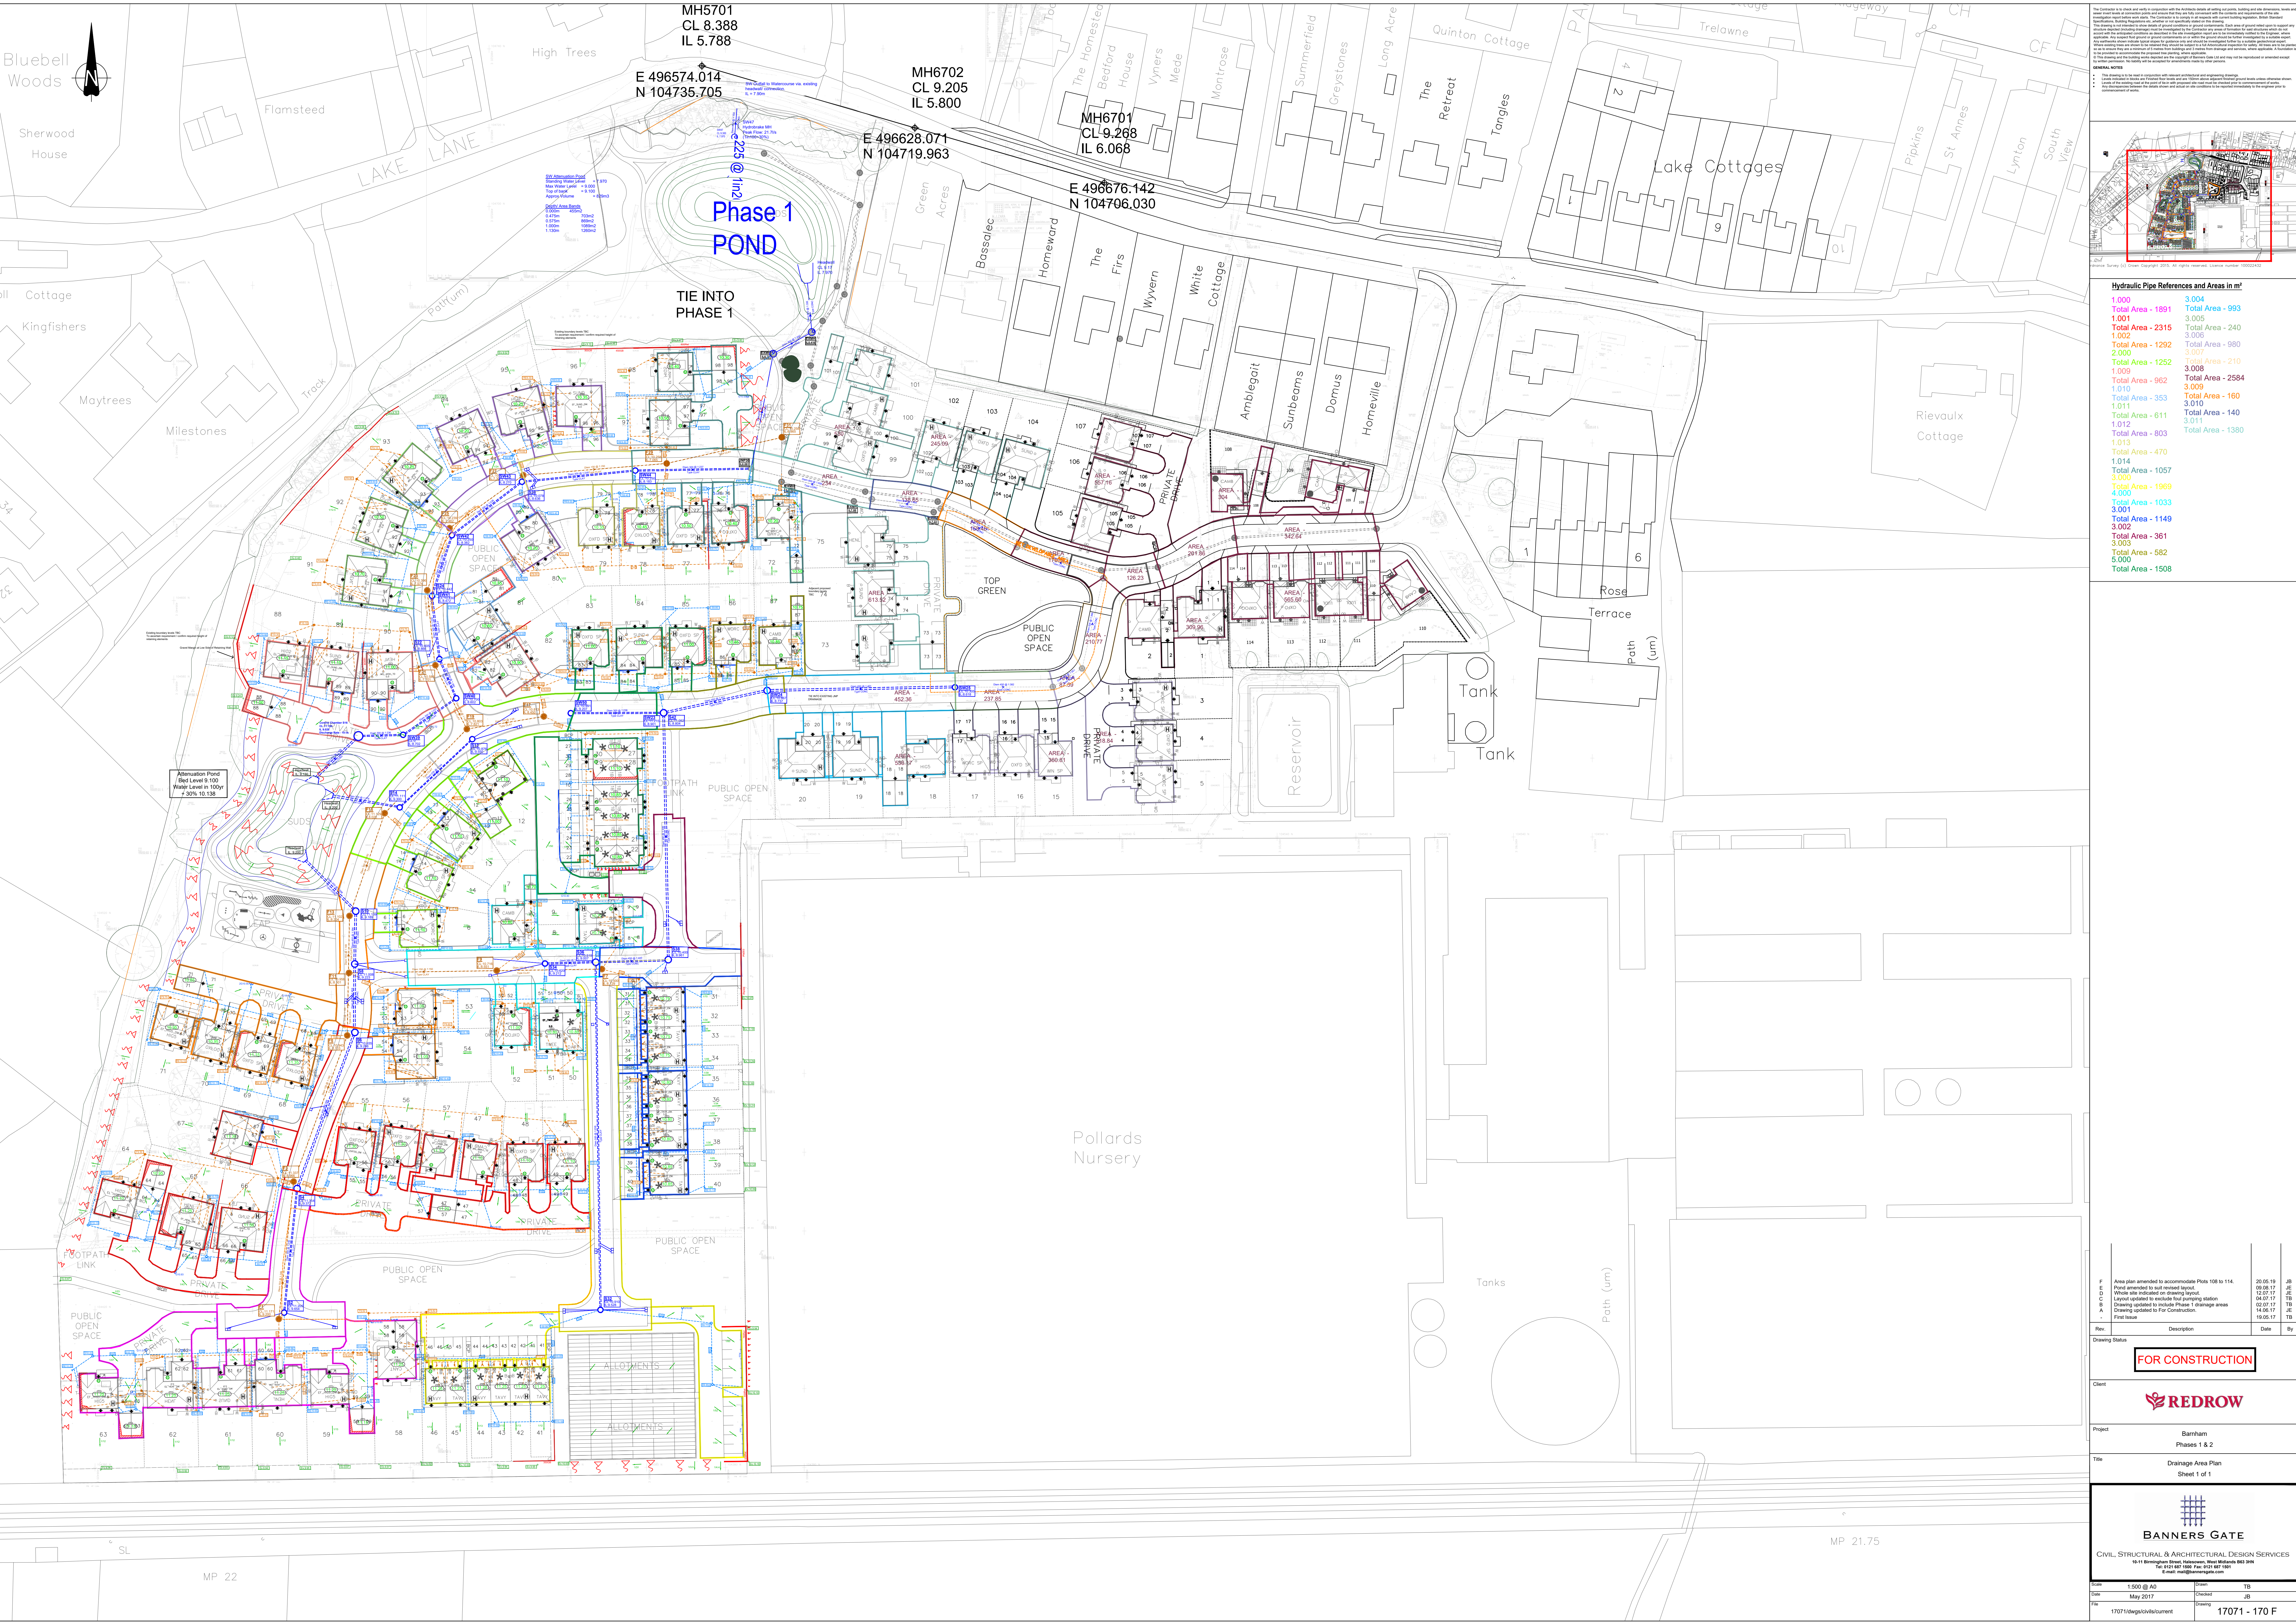

Hydraulic Pipe References and Areas in m²

1.000	3.004
Total Area - 1891	Total Area - 993
1.001	3.005
Total Area - 2315	Total Area - 240
1.002	3.006
Total Area - 1292	Total Area - 980
2.000	3.007
Total Area - 1252	Total Area - 210
1.005	3.008
Total Area - 962	Total Area - 2584
1.010	3.009
Total Area - 353	Total Area - 160
1.011	3.010
Total Area - 611	Total Area - 140
1.012	3.011
Total Area - 803	Total Area - 1380
1.013	
Total Area - 470	
1.014	
Total Area - 1057	
3.000	
Total Area - 1969	
4.000	
Total Area - 1033	
3.001	
Total Area - 1149	
3.002	
Total Area - 361	
3.003	
Total Area - 582	
5.000	
Total Area - 1508	

F	Area plan amended to accommodate Plot 108 to 114.	20.06.19	JB
E	Plan amended to suit revised layout.	02.09.17	JB
D	Whole site indicated on drawing layout.	12.07.17	JB
C	Layout updated to include foot pathing station.	02.07.17	TB
B	Drawing updated to include Phase 1 drainage areas.	02.07.17	JB
A	Drawing updated for First Construction.	14.06.17	JB
-	First Issue	19.05.17	TB

Rev.	Description	Date	By
Drawing Status			
FOR CONSTRUCTION			
Client	REDROW		
Project	Barnham Phases 1 & 2		
Title	Drainage Area Plan Sheet 1 of 1		

BANNERS GATE
CIVIL, STRUCTURAL & ARCHITECTURAL DESIGN SERVICES
18-19 Birmingham Street, Birmingham, West Midlands B2 5BN
Tel: 0121 667 1800 Fax: 0121 667 1801
Email: info@bannersgate.com

Drawn	1:500 @ A3	Drawn	TB
Scale	May 2017	Checked	JB
File	170715wgs\civ\current	Drawing	17071 - 170 F