



TYPICAL INSPECTION CHAMBER - TYPE 4

PLASTIC CHAMBERS AND RINGS SHALL COMPLY WITH BS EN 13598-1 AND BS EN 13598-2 OR HAVE EQUIVALENT INDEPENDENT APPROVAL

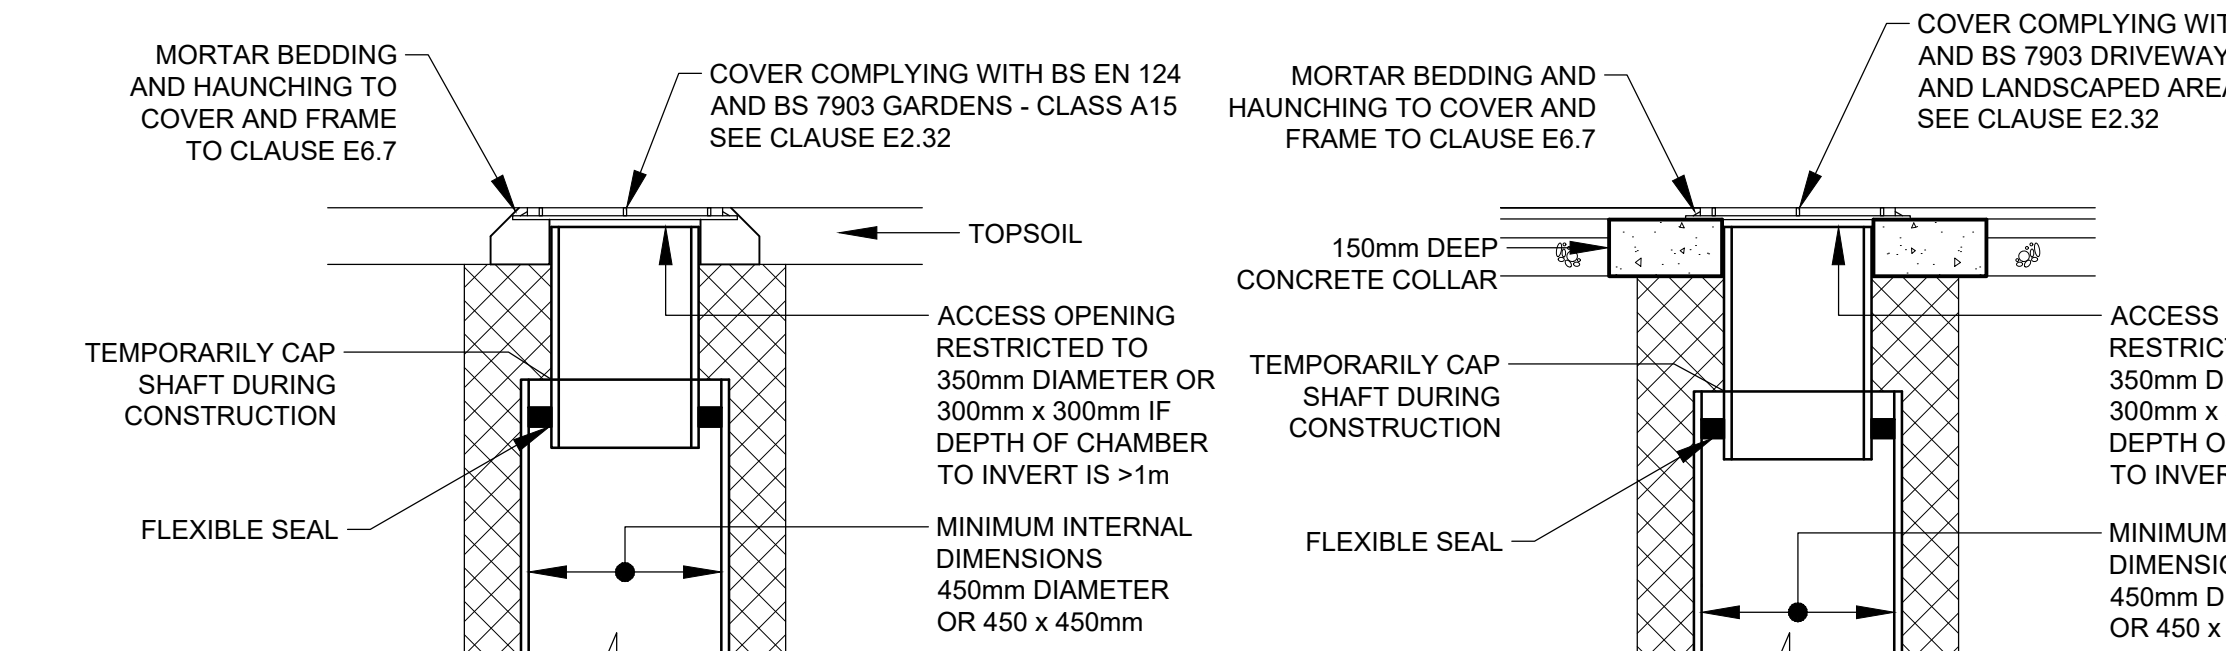


PLASTIC CHAMBERS AND RINGS SHALL COMPLY WITH BS EN 13598-1 AND BS EN 13598-2 OR HAVE EQUIVALENT INDEPENDENT APPROVAL



TYPICAL INSPECTION CHAMBER - TYPE 3

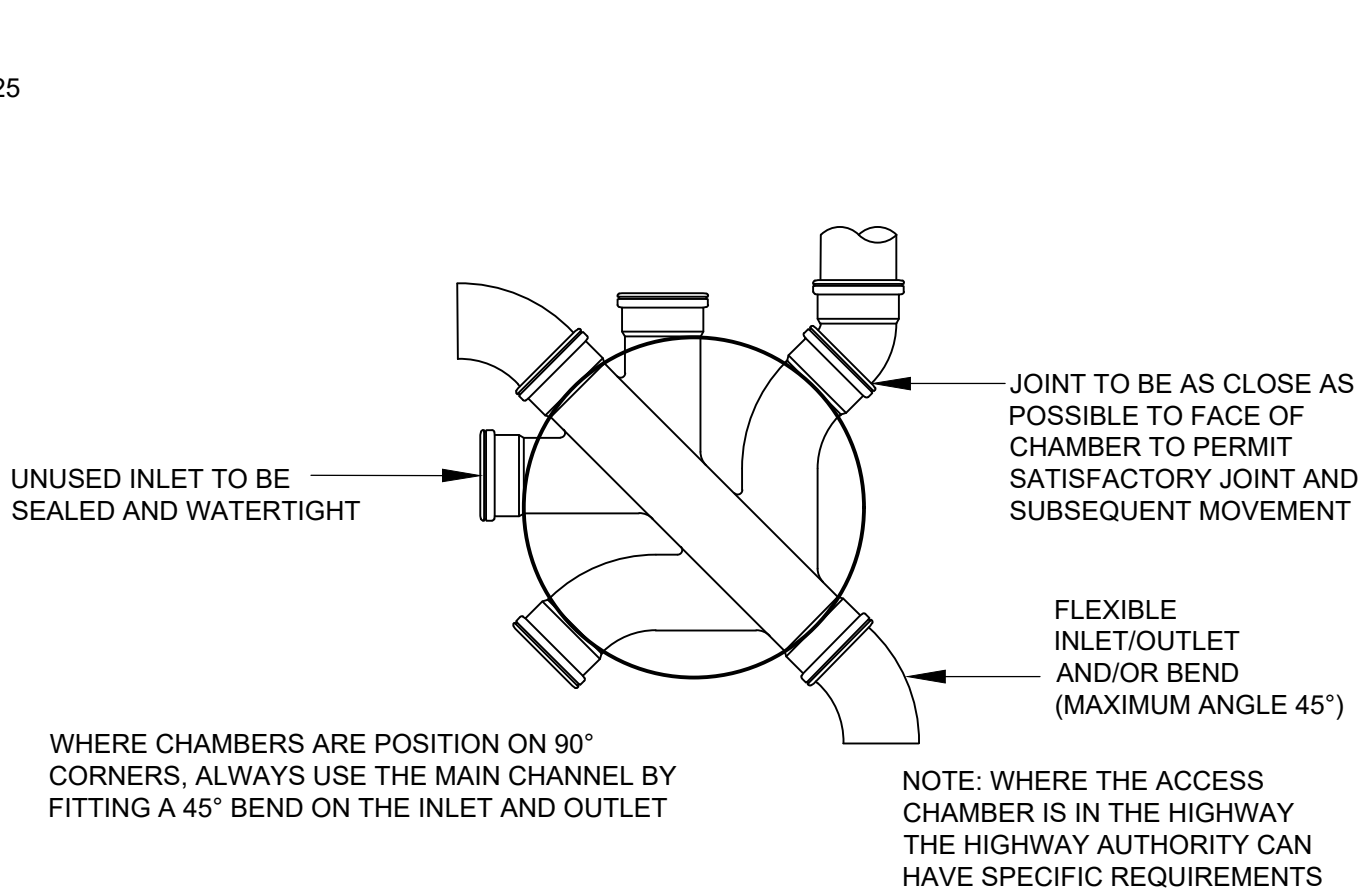


TYPICAL INSPECTION CHAMBER BASE LAYOUT - TYPE 3

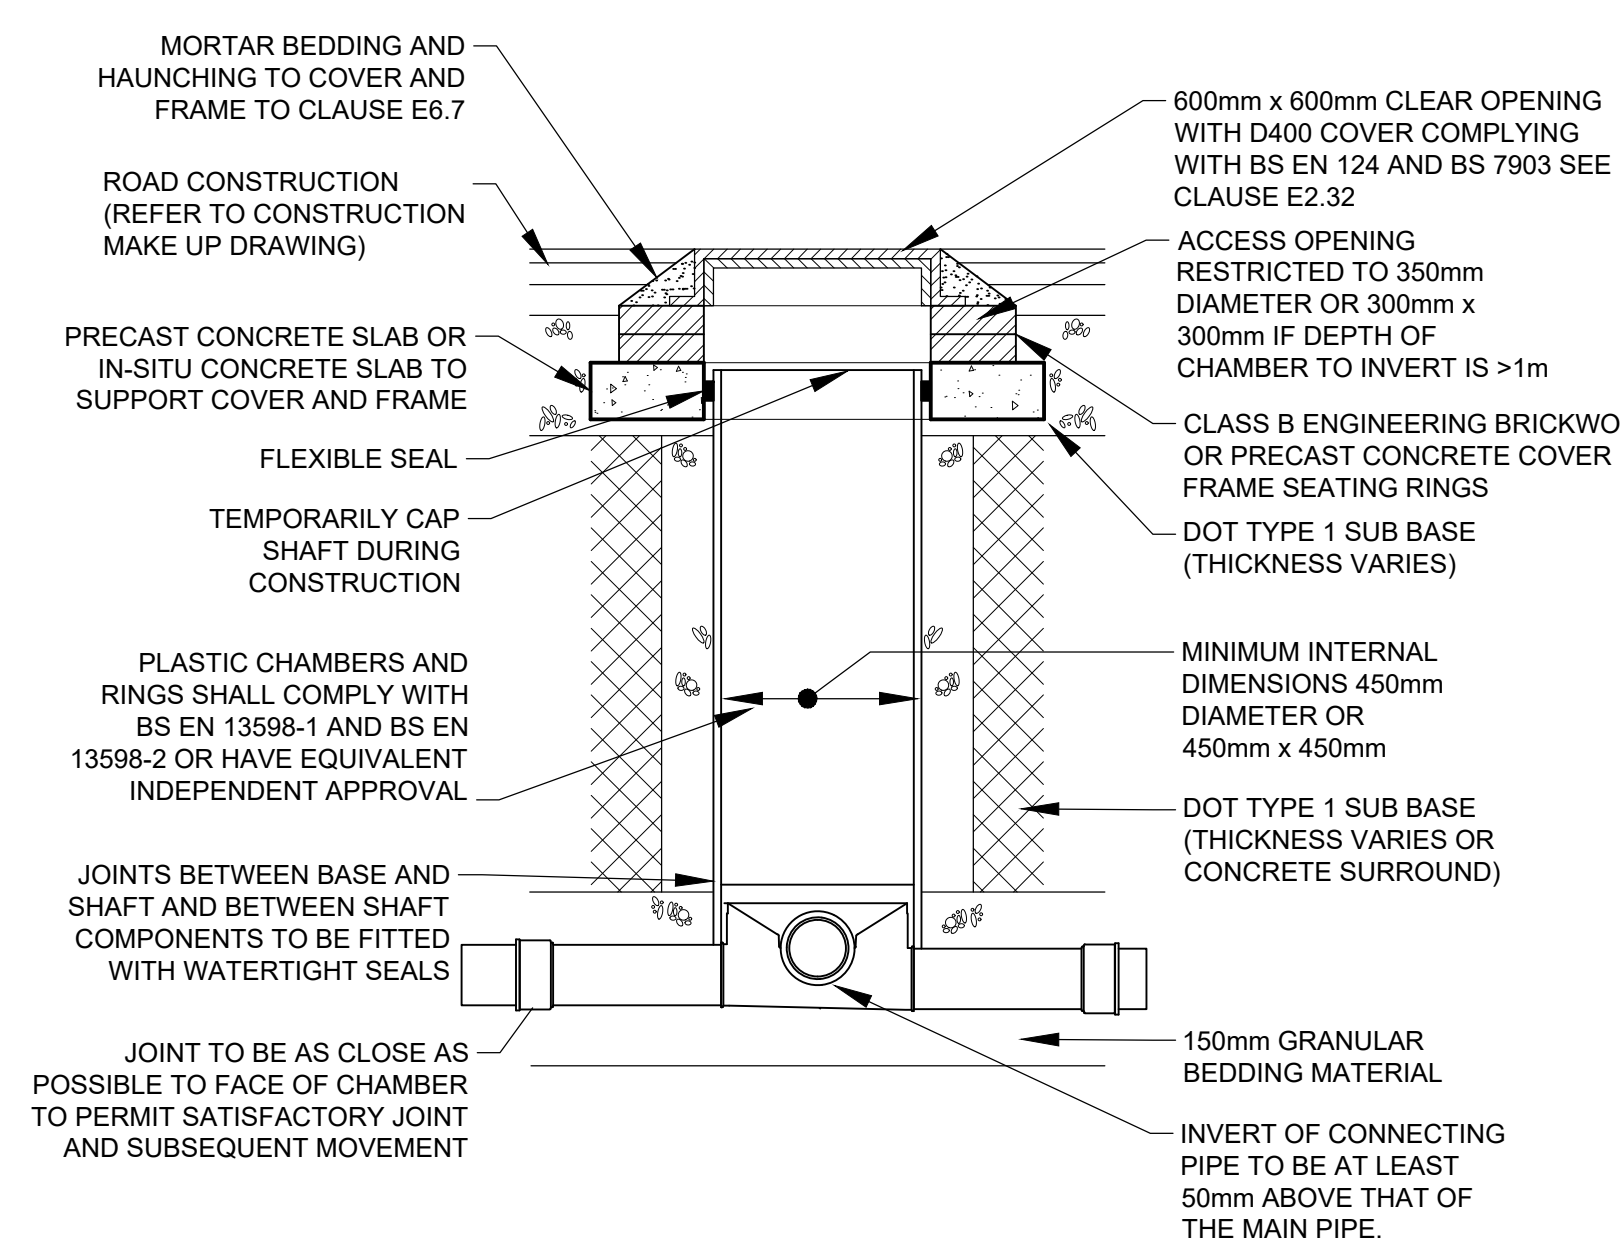


TYPICAL INSPECTION CHAMBER DETAIL - TYPE 3

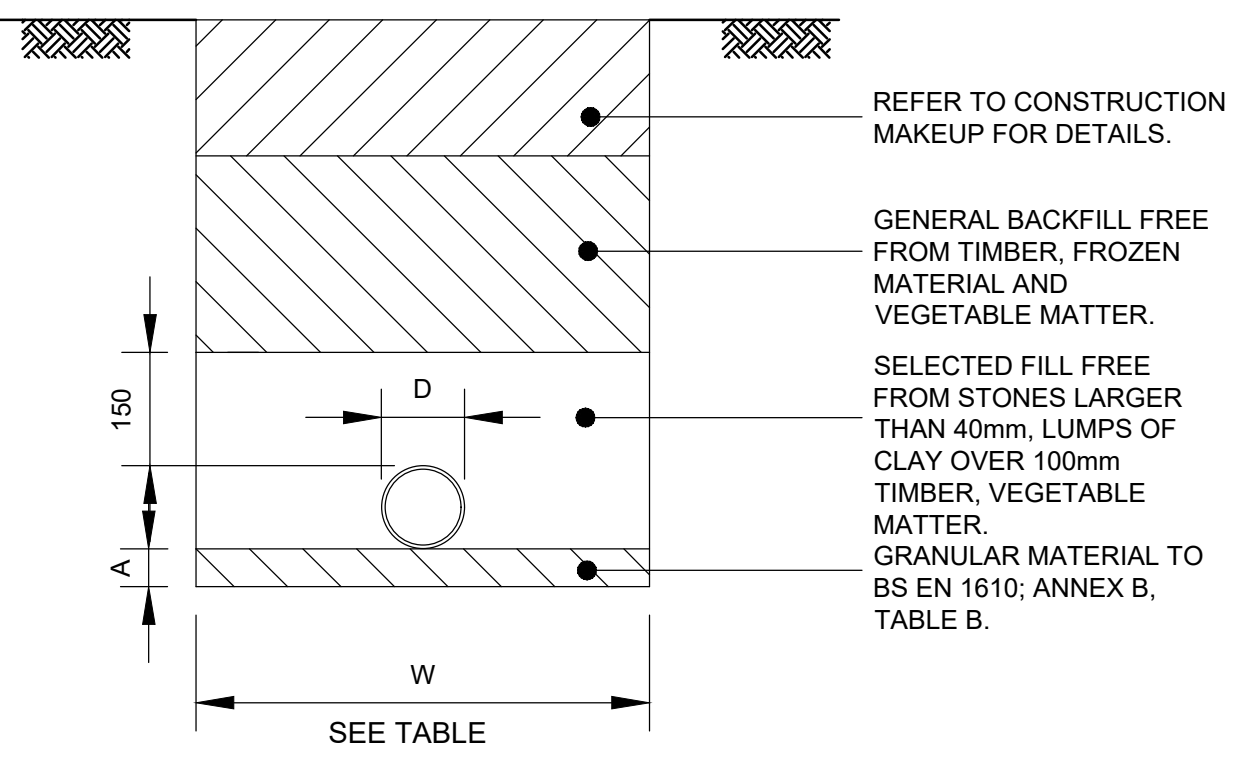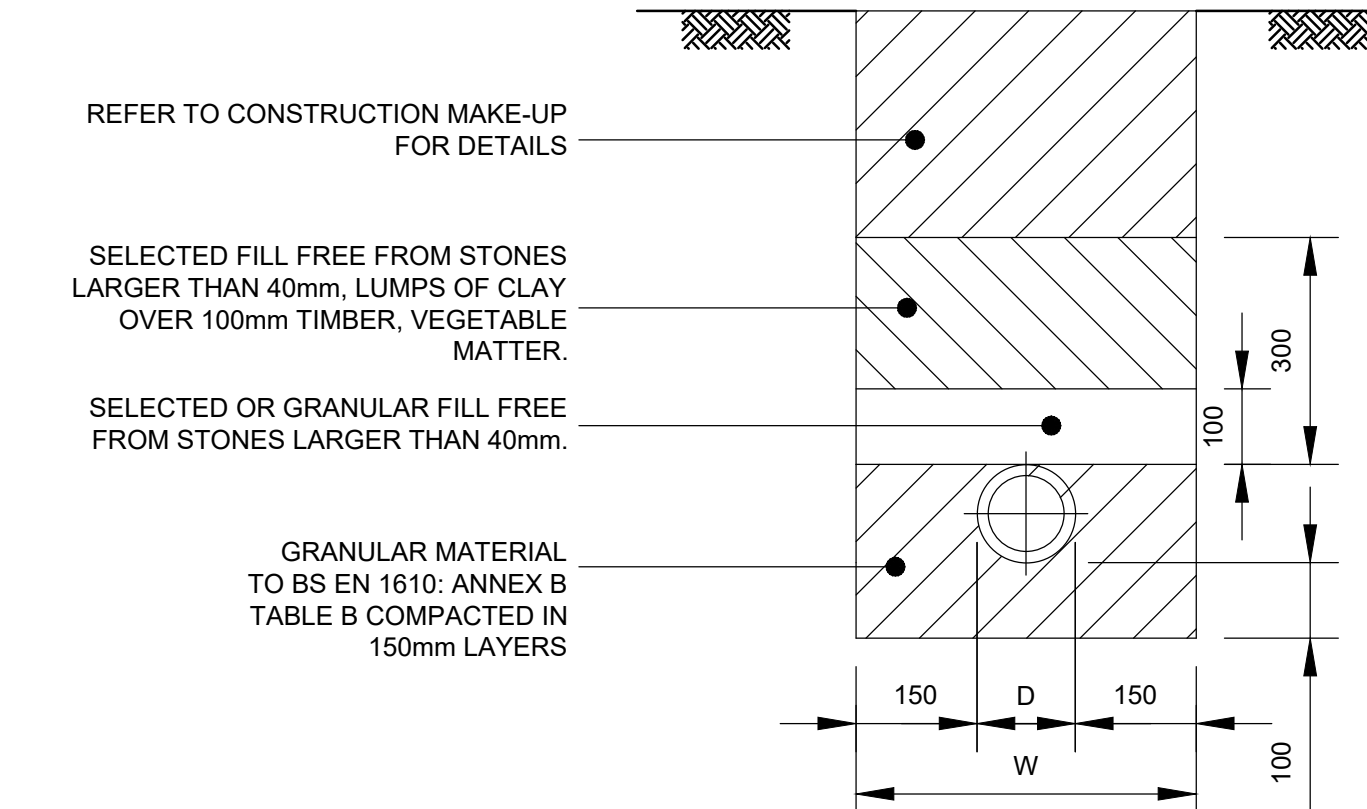


TYPICAL PIPE BEDDING DETAIL: TYPE 1 (CLAY PIPES) CLASS F

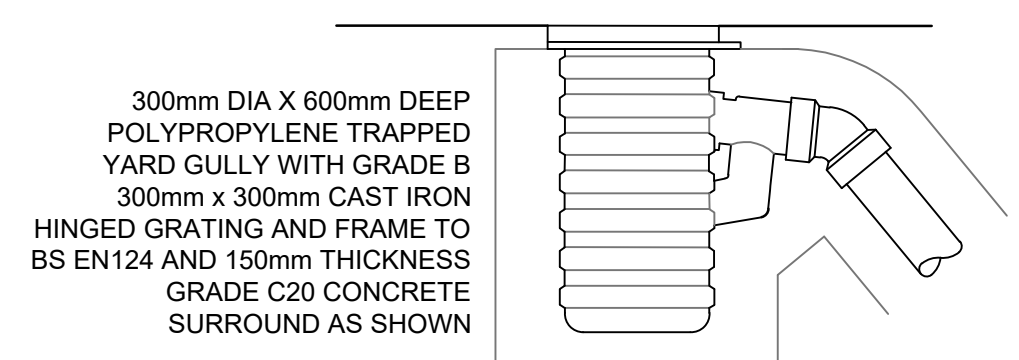



ULTRA-RIB YARD GULLY

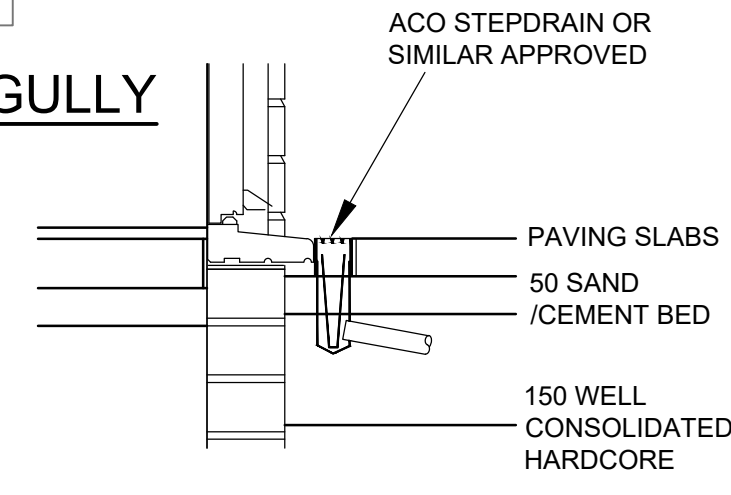


STEP DRAIN DOORWAY ENTRANCE

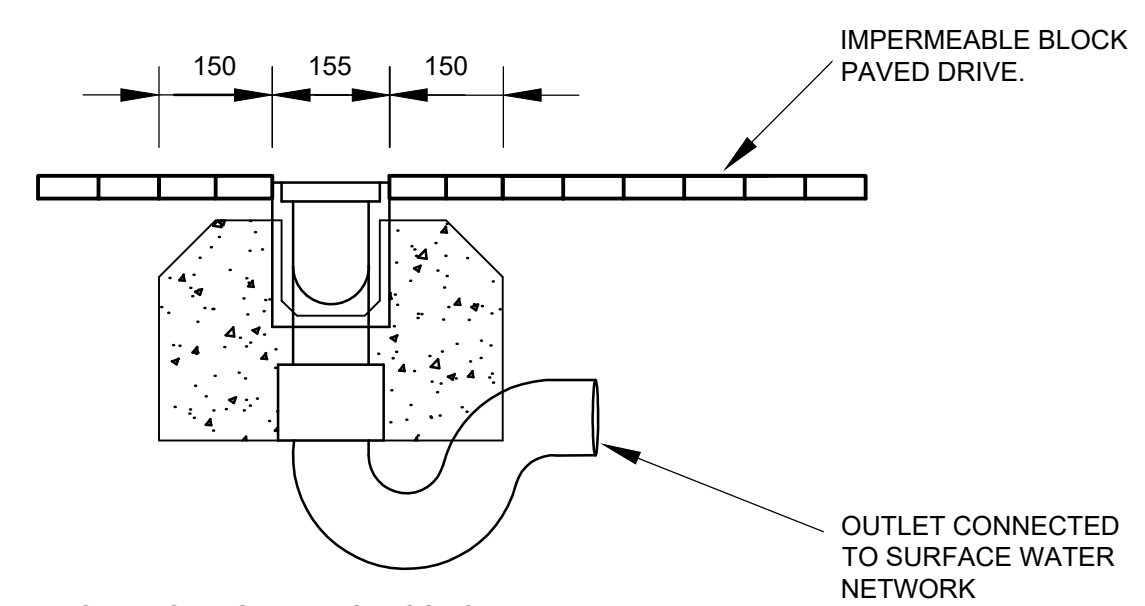


TYPICAL ACO DETAIL

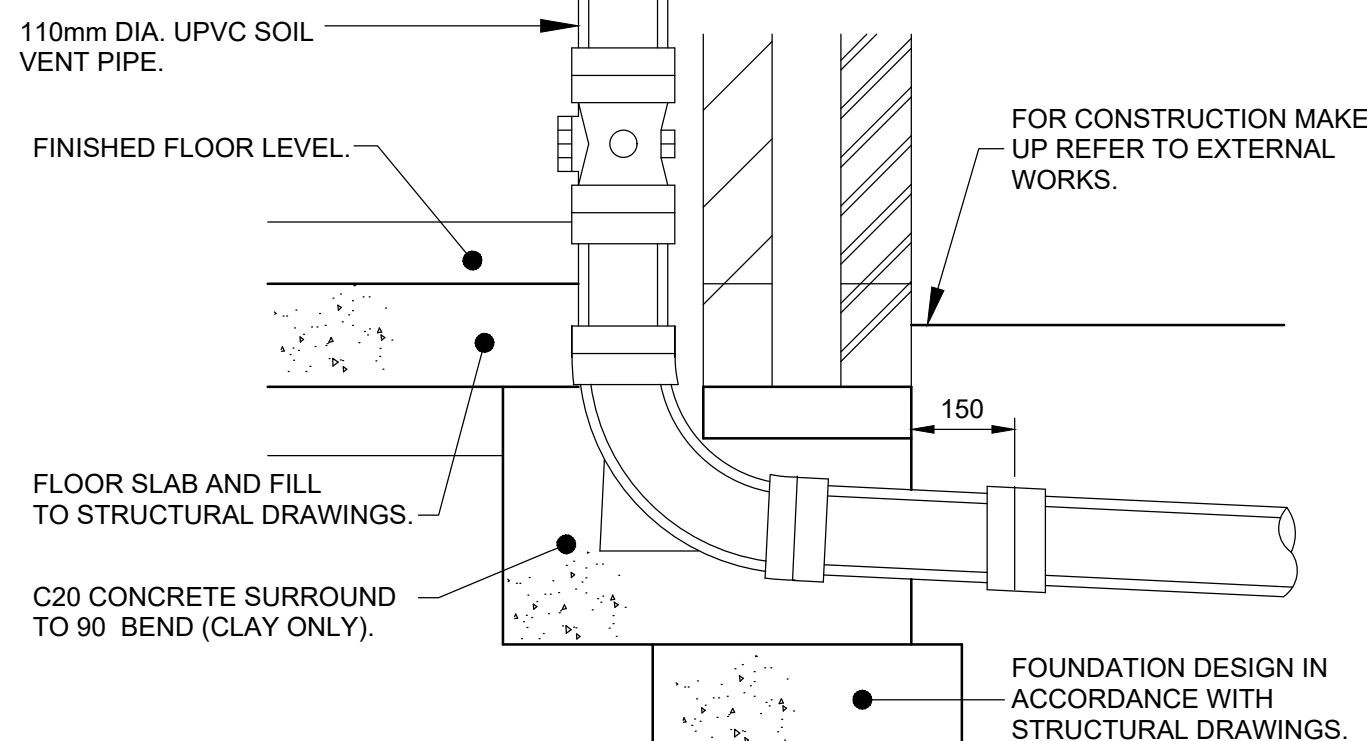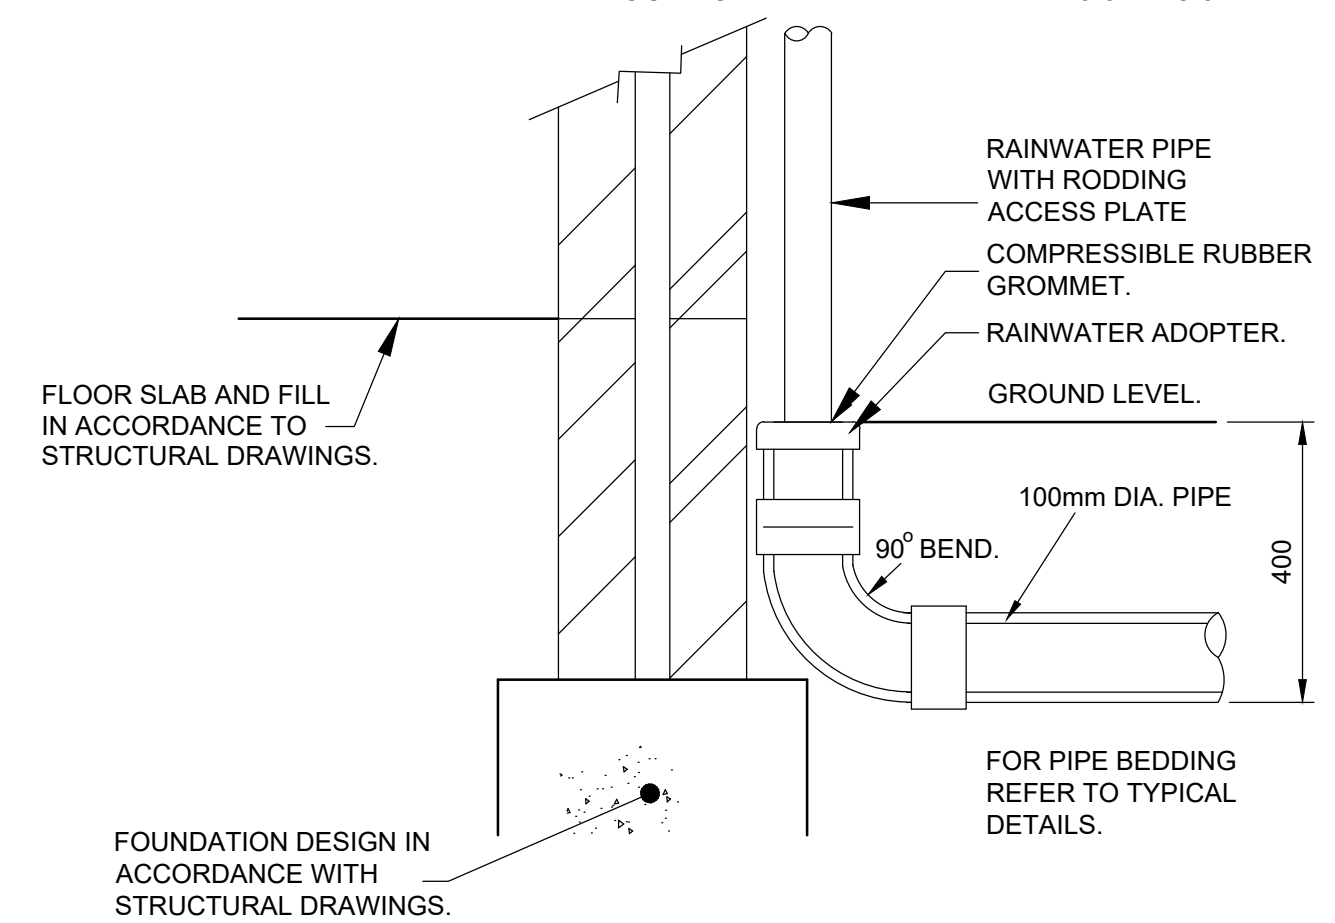

SOIL VENT PIPE CONNECTION

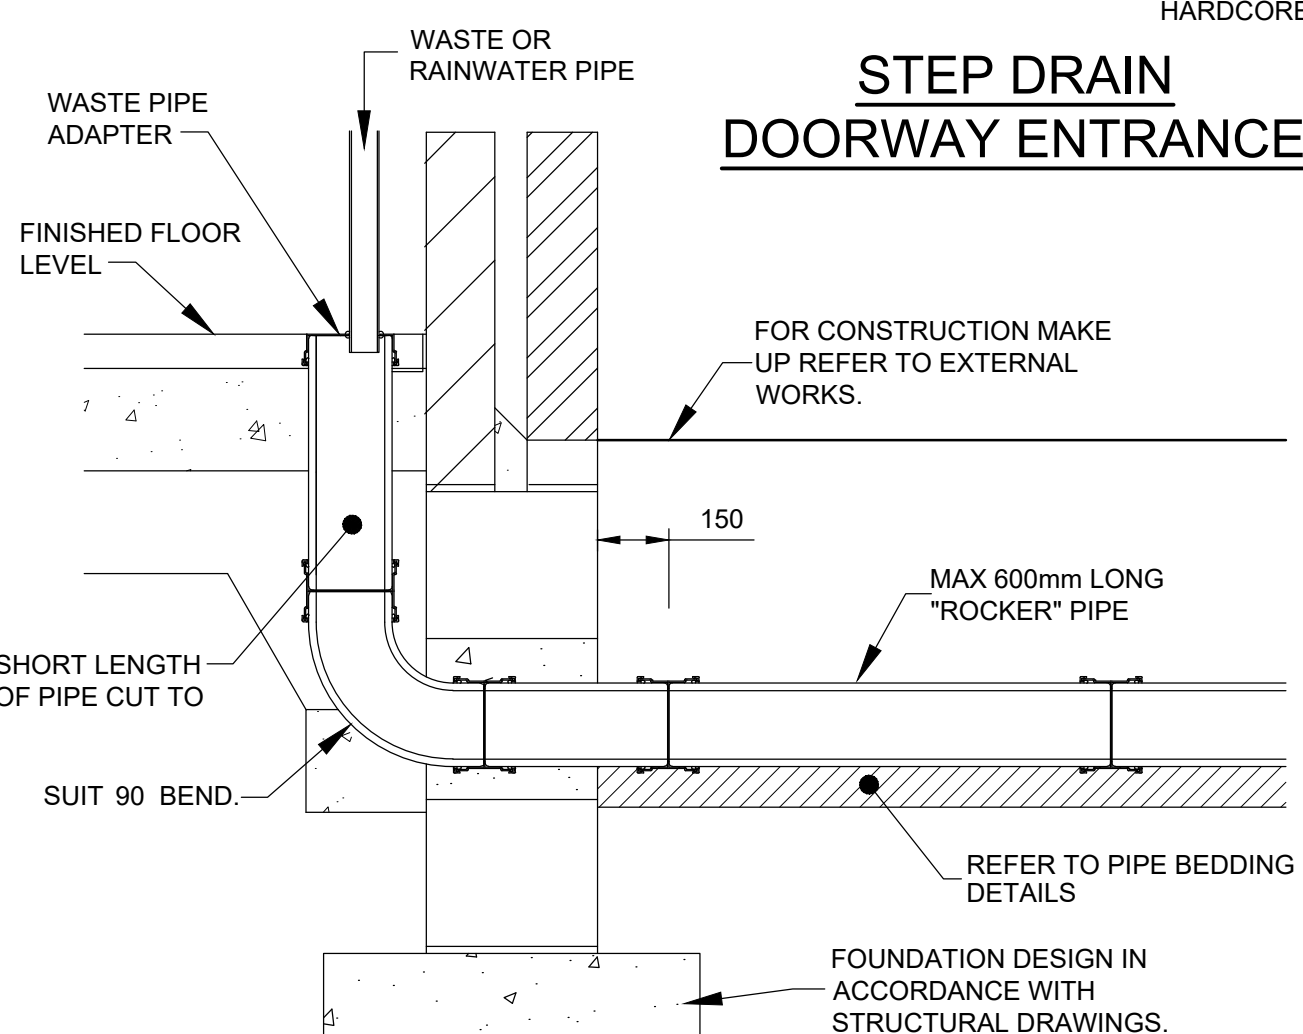

WASTE PIPE DIRECT CONNECTION DETAIL

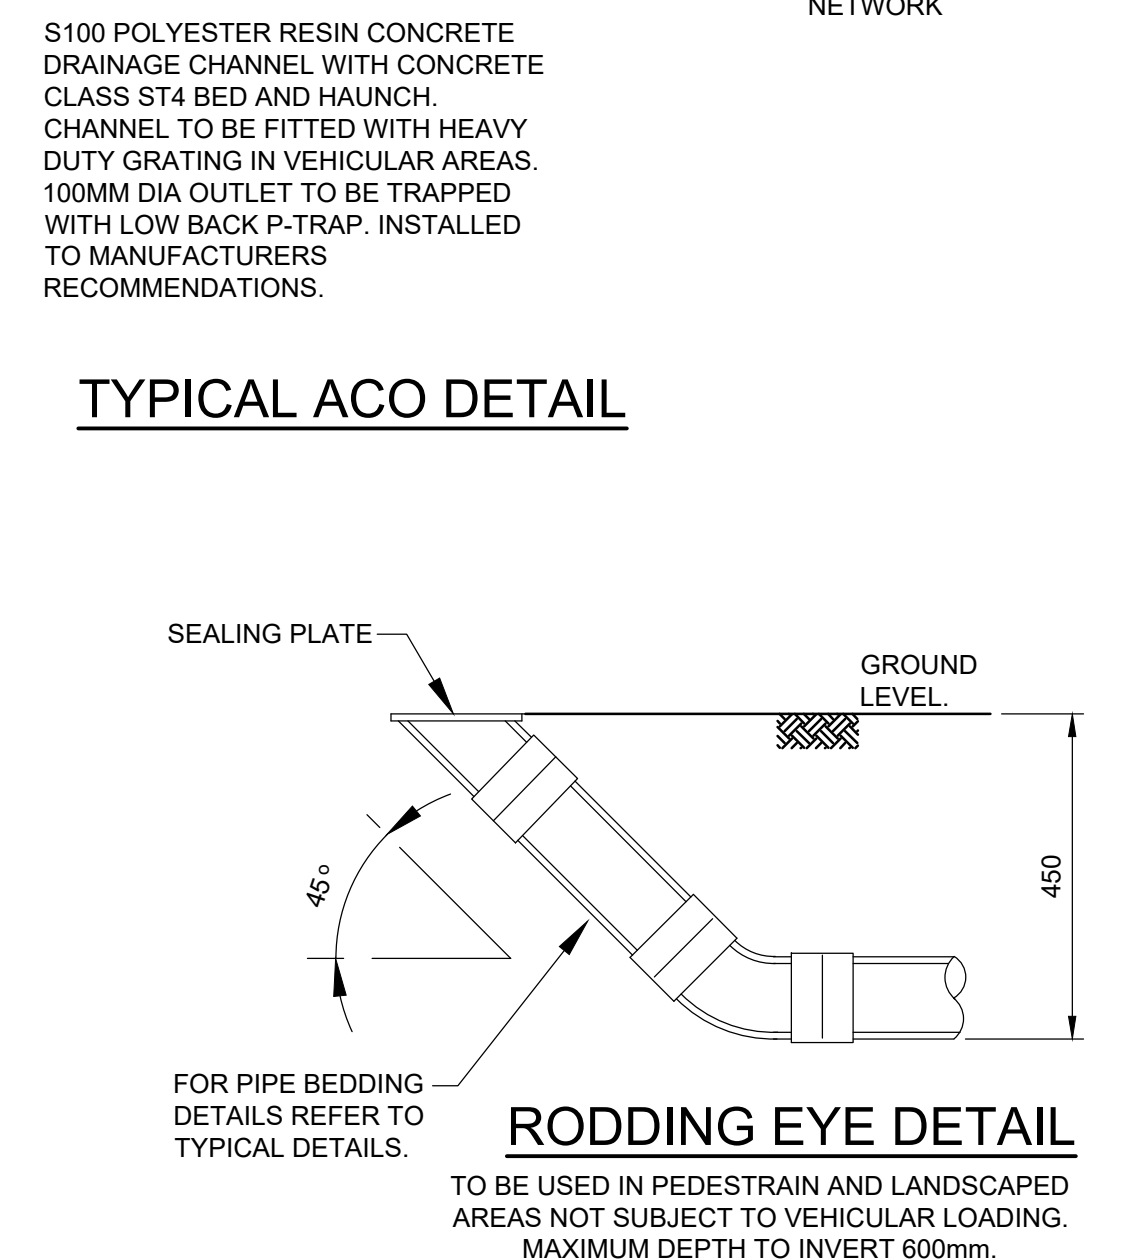

- NOTES**
1. THIS DRAWING IS TO BE READ IN CONJUNCTION WITH THE MANUAL "SEWERS FOR ADOPTION 6TH/7TH EDITION - A DESIGN GUIDE FOR DEVELOPERS AND ALL OTHER RELATED DRAWINGS ISSUED.
 2. DO NOT SCALE FROM THIS DRAWINGS, REFER TO FIGURED DIMENSIONS ONLY.
 3. THIS DRAWING IS TO BE READ IN CONJUNCTION WITH ALL OTHER RELATED DRAWINGS ISSUED BY THE ARCHITECT AND ENGINEER, NHC STANDARDS AND THE DEVELOPERS STANDARD CONSTRUCTION DETAILS.
 4. IF THERE IS ANY AMBIGUITY BETWEEN THE SPECIFICATION AND THE DRAWINGS, THE CONTRACTOR SHALL IMMEDIATELY INFORM THE ENGINEER.
 5. REFER TO DRAWING NUMBERS 7430-100-001 FOR THE ENGINEERING LAYOUT
 6. NAME, ADDRESS AND CONTACT OF MATERIAL SUPPLIERS BATCHING PLANT SHALL BE PROVIDED TO THE CLIENT FOR APPROVAL.
 7. COPIES OF ORDER SHALL BE MADE AVAILABLE TO THE CLIENT.
 8. COPIES OF DELIVERY TICKETS AND RECORDS OF WHERE MATERIALS ARE LAID SHALL BE MADE AVAILABLE TO THE CLIENT.
 9. CERTIFICATION SHALL BE PROVIDED OF DELIVERY TEMPERATURES AND ROLLING TEMPERATURES.

REV	DESCRIPTION	DATE	AUTHOR	CHKD
 REDROW HOMES Southern Counties				
PROJECT				
ASHDOWN VALE, BARNHAM 7				
DRAWING				
DRAINAGE CONSTRUCTION DETAILS				
SCALE	DATE	AUTHOR	CHECKED	
NTS @ A1	JAN 19	AL	ND	
JOB NO.	DRAWING NO.		REV	
7430	7430-100-003		-	