



This drawing and its contents are the strict copyright of Architectura Design. No reproduction without permission. Do not scale. Written dimensions to be used where given. All dimensions and details to be checked on site. FOR PLANNING PURPOSES ONLY


Revision A 20/12/2018 Shadowing added to elevations First floor minor revisions

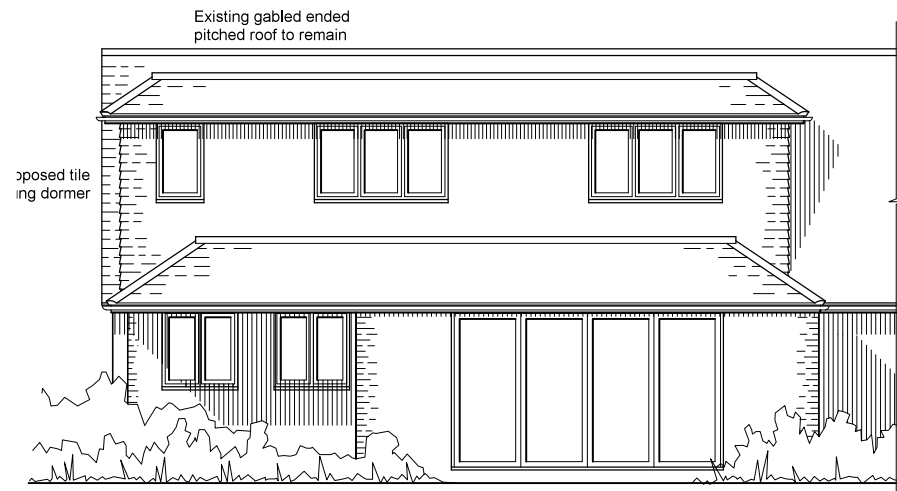


North Elevation

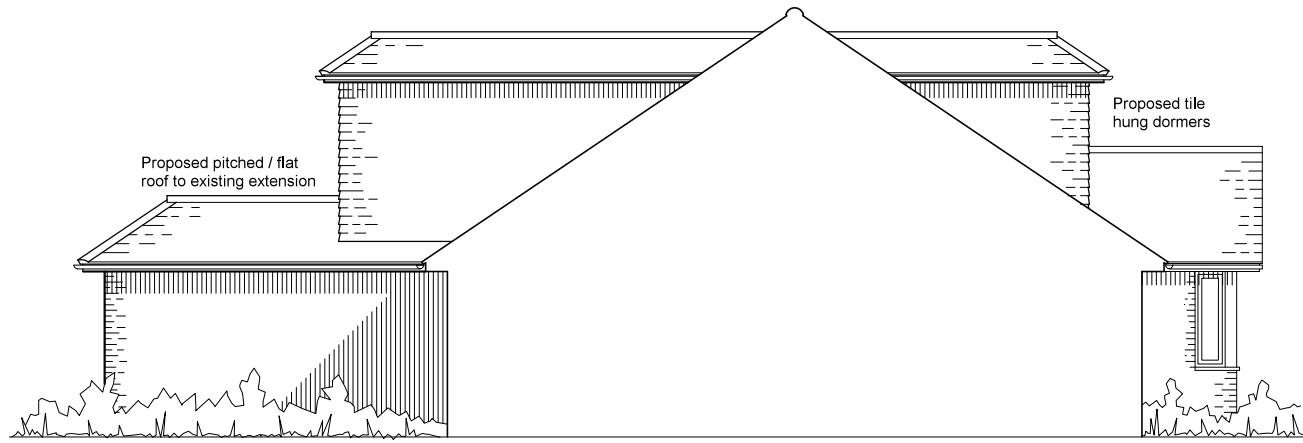

West Elevation

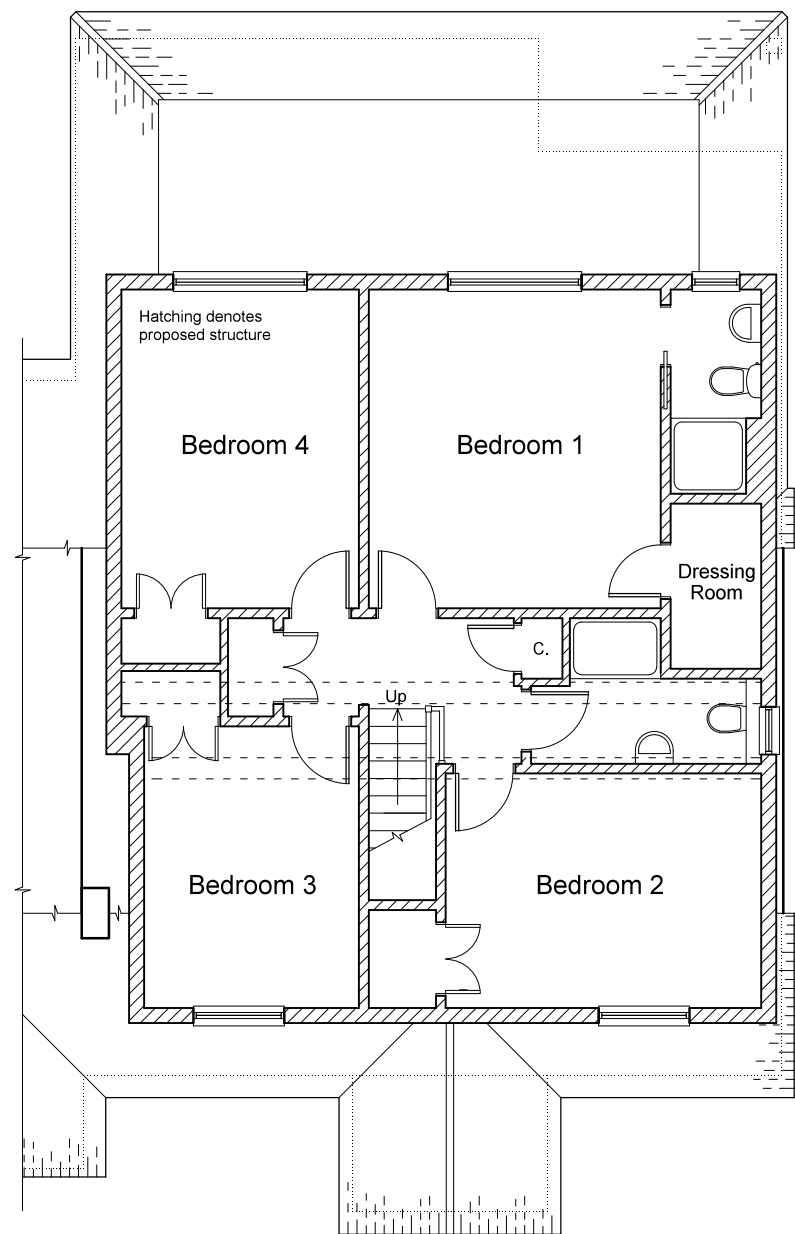

First Floor Plan

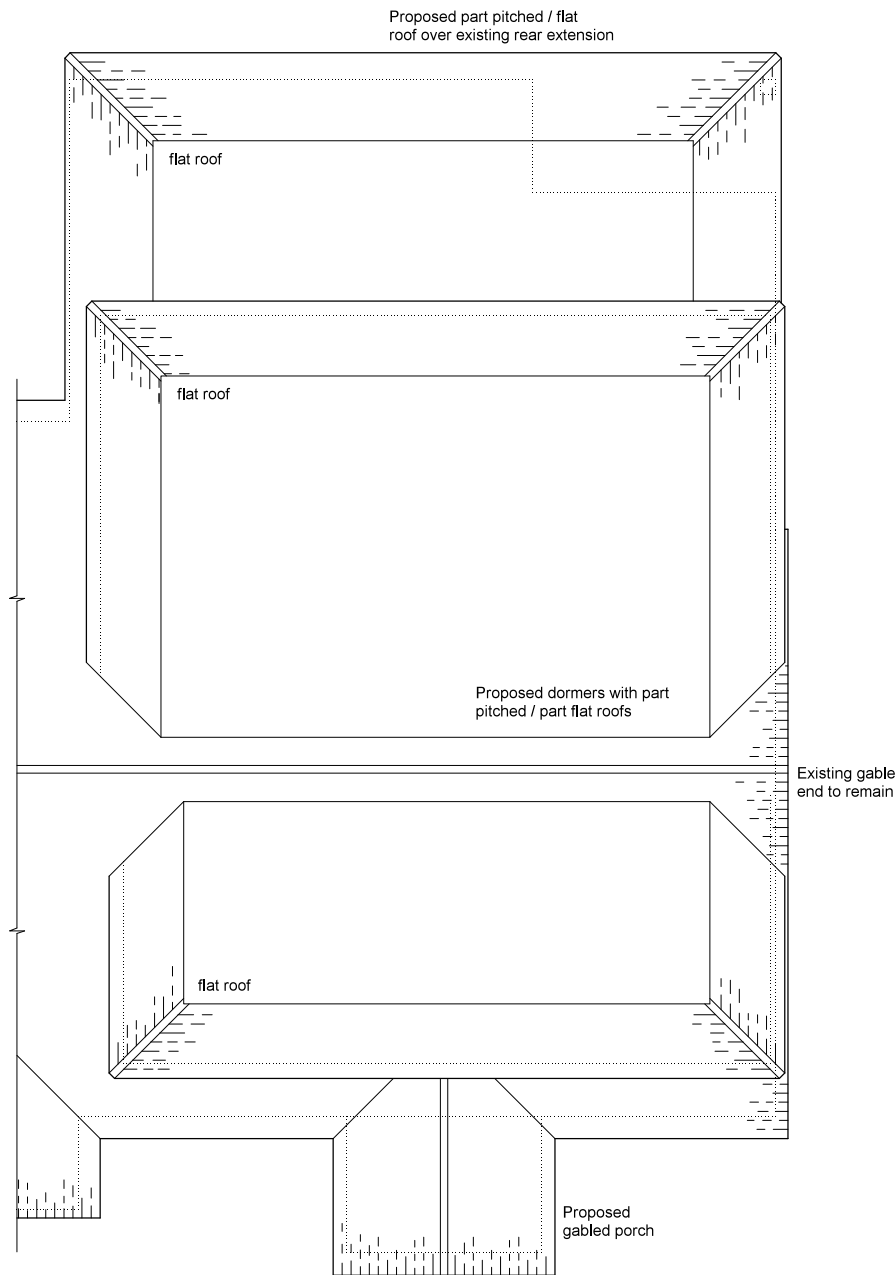

Roof Plan



Location Plan
Scale 1:1250

Serial Number 150324
©Crown Copyright and database right 2018
Ordnance Survey License: 100048957
Reproduction in whole or part is prohibited without the prior permission of Ordnance Survey



0 5 10 20 metres

0 1 2 3 4 metres

Architectura
Architectural Design & Drawing Service

Proposed Extension and Alterations
at St Anne's Cottage, Lake Lane, Barnham
for Mr and Mrs B Geldenhuys
Drawing P02a November 2018 Scale 1:100 & 1:1250 @ A3
Planning Drawing - First Floor, Roof & Location Plans & Elevations