

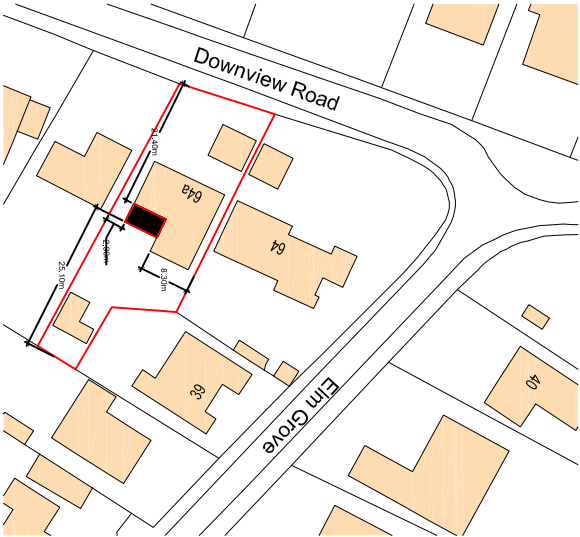


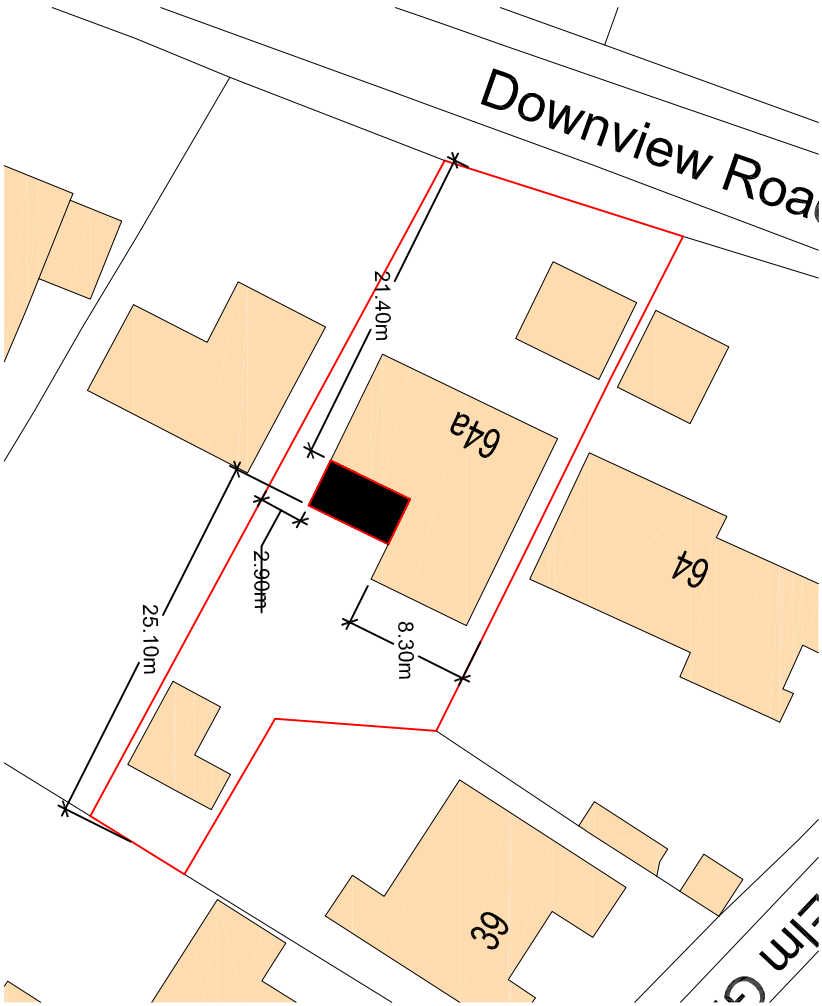

Location Plan
0m 5m 10m 15m 20m 25m
1:1250 Scale bar

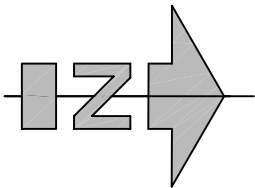

Site Plan
0m 5m 10m 15m 20m
1:500 Scale bar

General Notes:

Do not scale dimensions from this drawing, unless for Planning purposes.

The Contractor is responsible for checking all dimensions on site prior to commencement of the works.

This drawing is to be read in conjunction with the specification.

Brian Elstone Surveying Services Ltd Brian Elstone, MCIQB, IMapS, FCABE Building Surveyor and Architectural Consultant CDM Consultant 1 Heme Court, Station Road, Rustington, West Sussex, BN16 3BQ Phone: 01903 784884, Mobile: 07710 593021. Email: brian@elstone.biz			
Client: Mr & Mrs S Shear, Rosemary Cottage, 64A Downsview Road, PO22 0EE		Revision	Date
Project: Rear Extension		Scale:	Date:
Drawing Title: Existing Plan and Elevations		1:100	29/04/2021
		Drawn By:	BE
		Drawing Number:	1460/001
		Revision:	A

A

17/05/2021

DIMENSIONS ADDED