


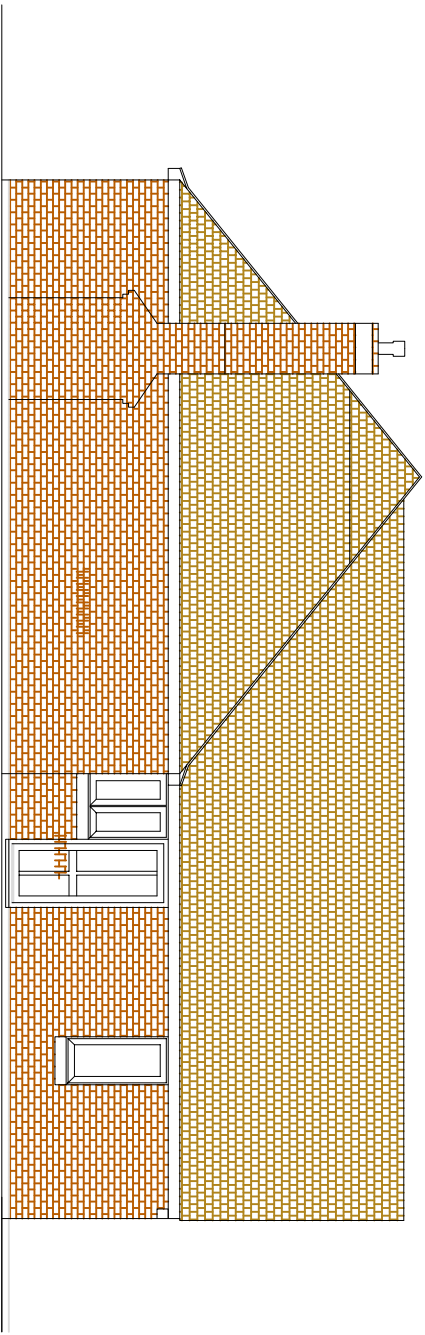


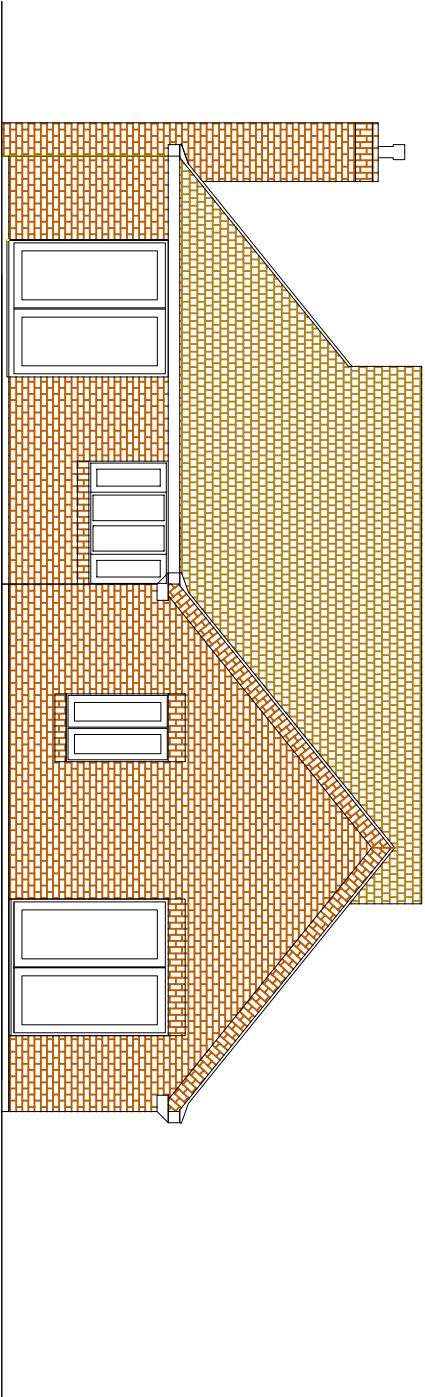

SIDE ELEVATION (SOUTH) EXISTING

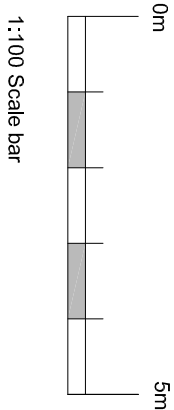

REAR ELEVATION (EAST) EXISTING

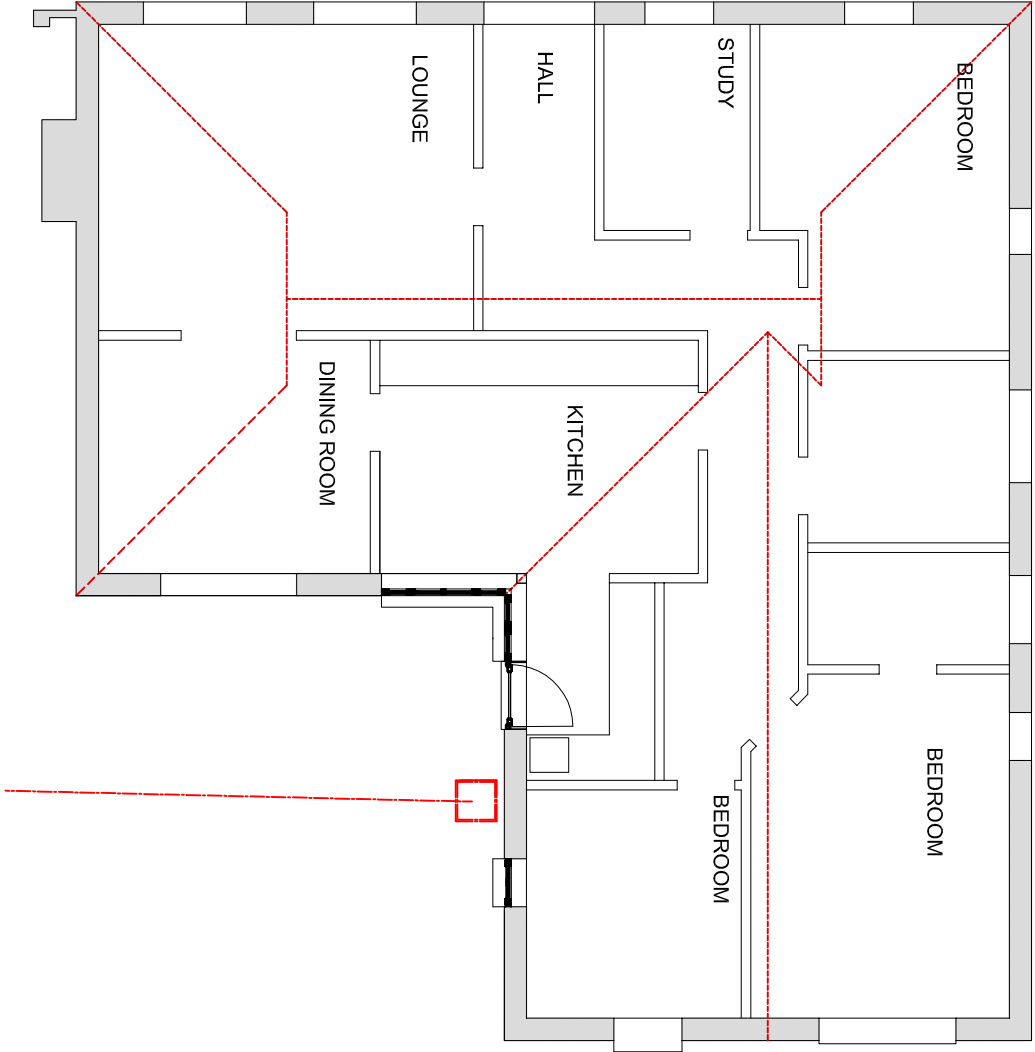

General Notes:

Do not scale dimensions from this drawing, unless for Planning purposes.

The Contractor is responsible for checking all dimensions on site prior to commencement of the works.

This drawing is to be read in conjunction with the specification.

Brian Elstone Surveying Services Ltd
Brian Elstone, MCIQB, IMapS, FCABE
Building Surveyor and Architectural Consultant
CDM Consultant
1 Heme Court, Station Road, Rustington,
West Sussex, BN16 3BQ
Phone: 01903 784884, Mobile: 07710 593021.
Email: brian@elstone.biz

Client:
Mr & Mrs S Shear, Rosemary Cottage, 64A Downsview Road, PO22 0EE

Project:
Rear Extension

Drawing Title:
Existing Plan and Elevations

Revision	Date	Description
Scale:	Date:	Drawn By:
1:100	29/04/2021	BE
Drawing Number:	Revision:	
1460/002	A	