




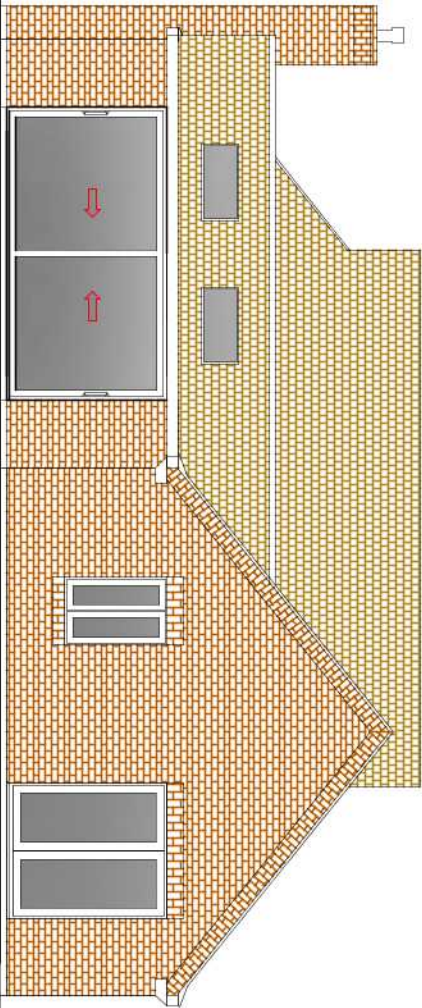

SIDE ELEVATION (SOUTH) PROPOSED

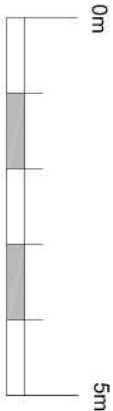

REAR ELEVATION (EAST) PROPOSED

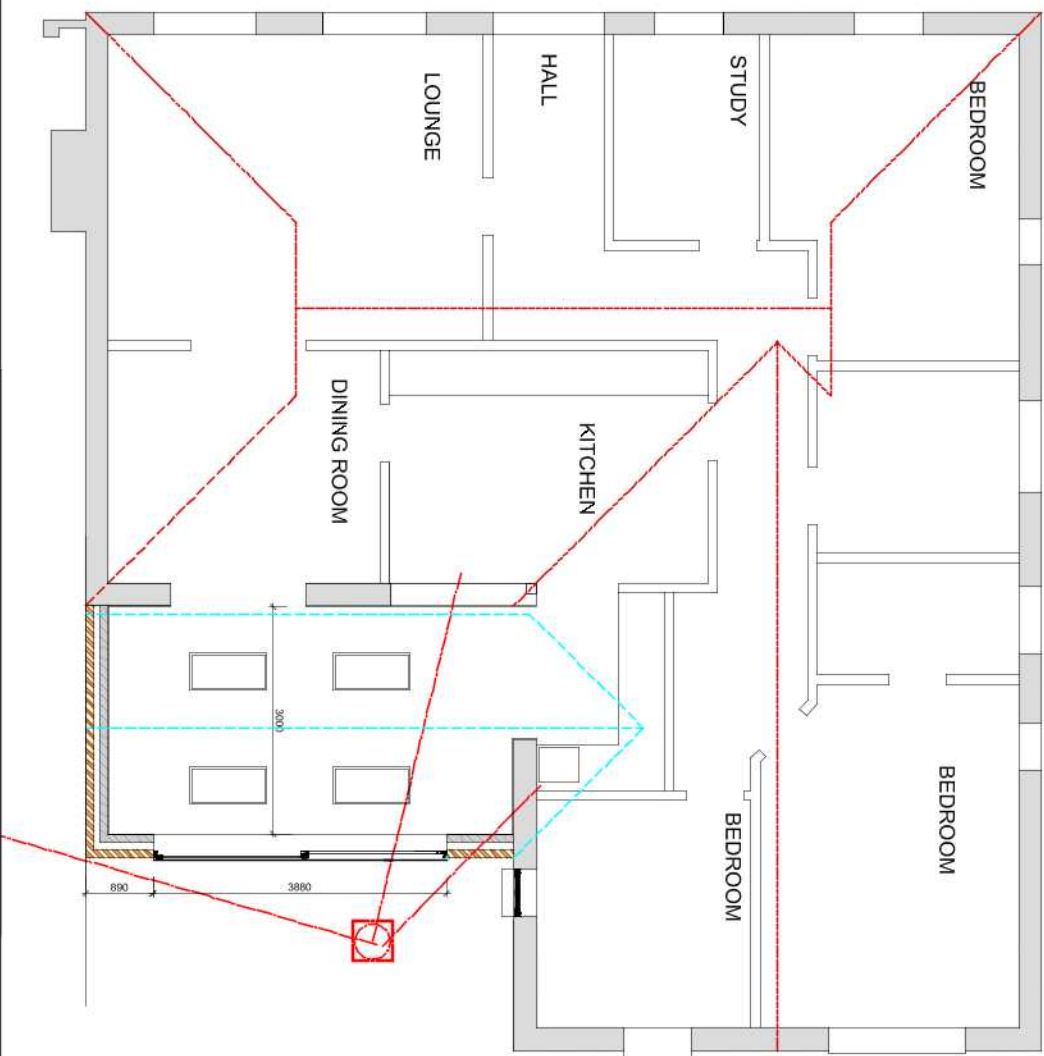

1:100 Scale bar

General Notes:

Do not scale dimensions from this drawing, unless for Planning purposes.

The Contractor is responsible for checking all dimensions on site prior to commencement of the works.

This drawing is to be read in conjunction with the specification.

Brian Elstone Surveying Services Ltd
Brian Elstone, MCIOSB, IMAPS, FCABE
Building Surveyor and Architectural Consultant
CDM Consultant
1 Herne Court, Station Road, Rustington,
West Sussex, BN16 3BQ
Phone: 01903 784884, Mobile: 07710 593021.
Email: brian@elstone.biz

Client:	Mr & Mrs S Shear, Rosemary Cottage, 64A Downsview Road, PO22 0EE
Project:	Rear Extension
Drawing Title:	Proposed Plan and Elevations

Revision	Date	Description
Scale:	Date:	Drawn By:
1:100	29/04/2021	BE
Drawing Number:	Revision:	
1460/003	A	