


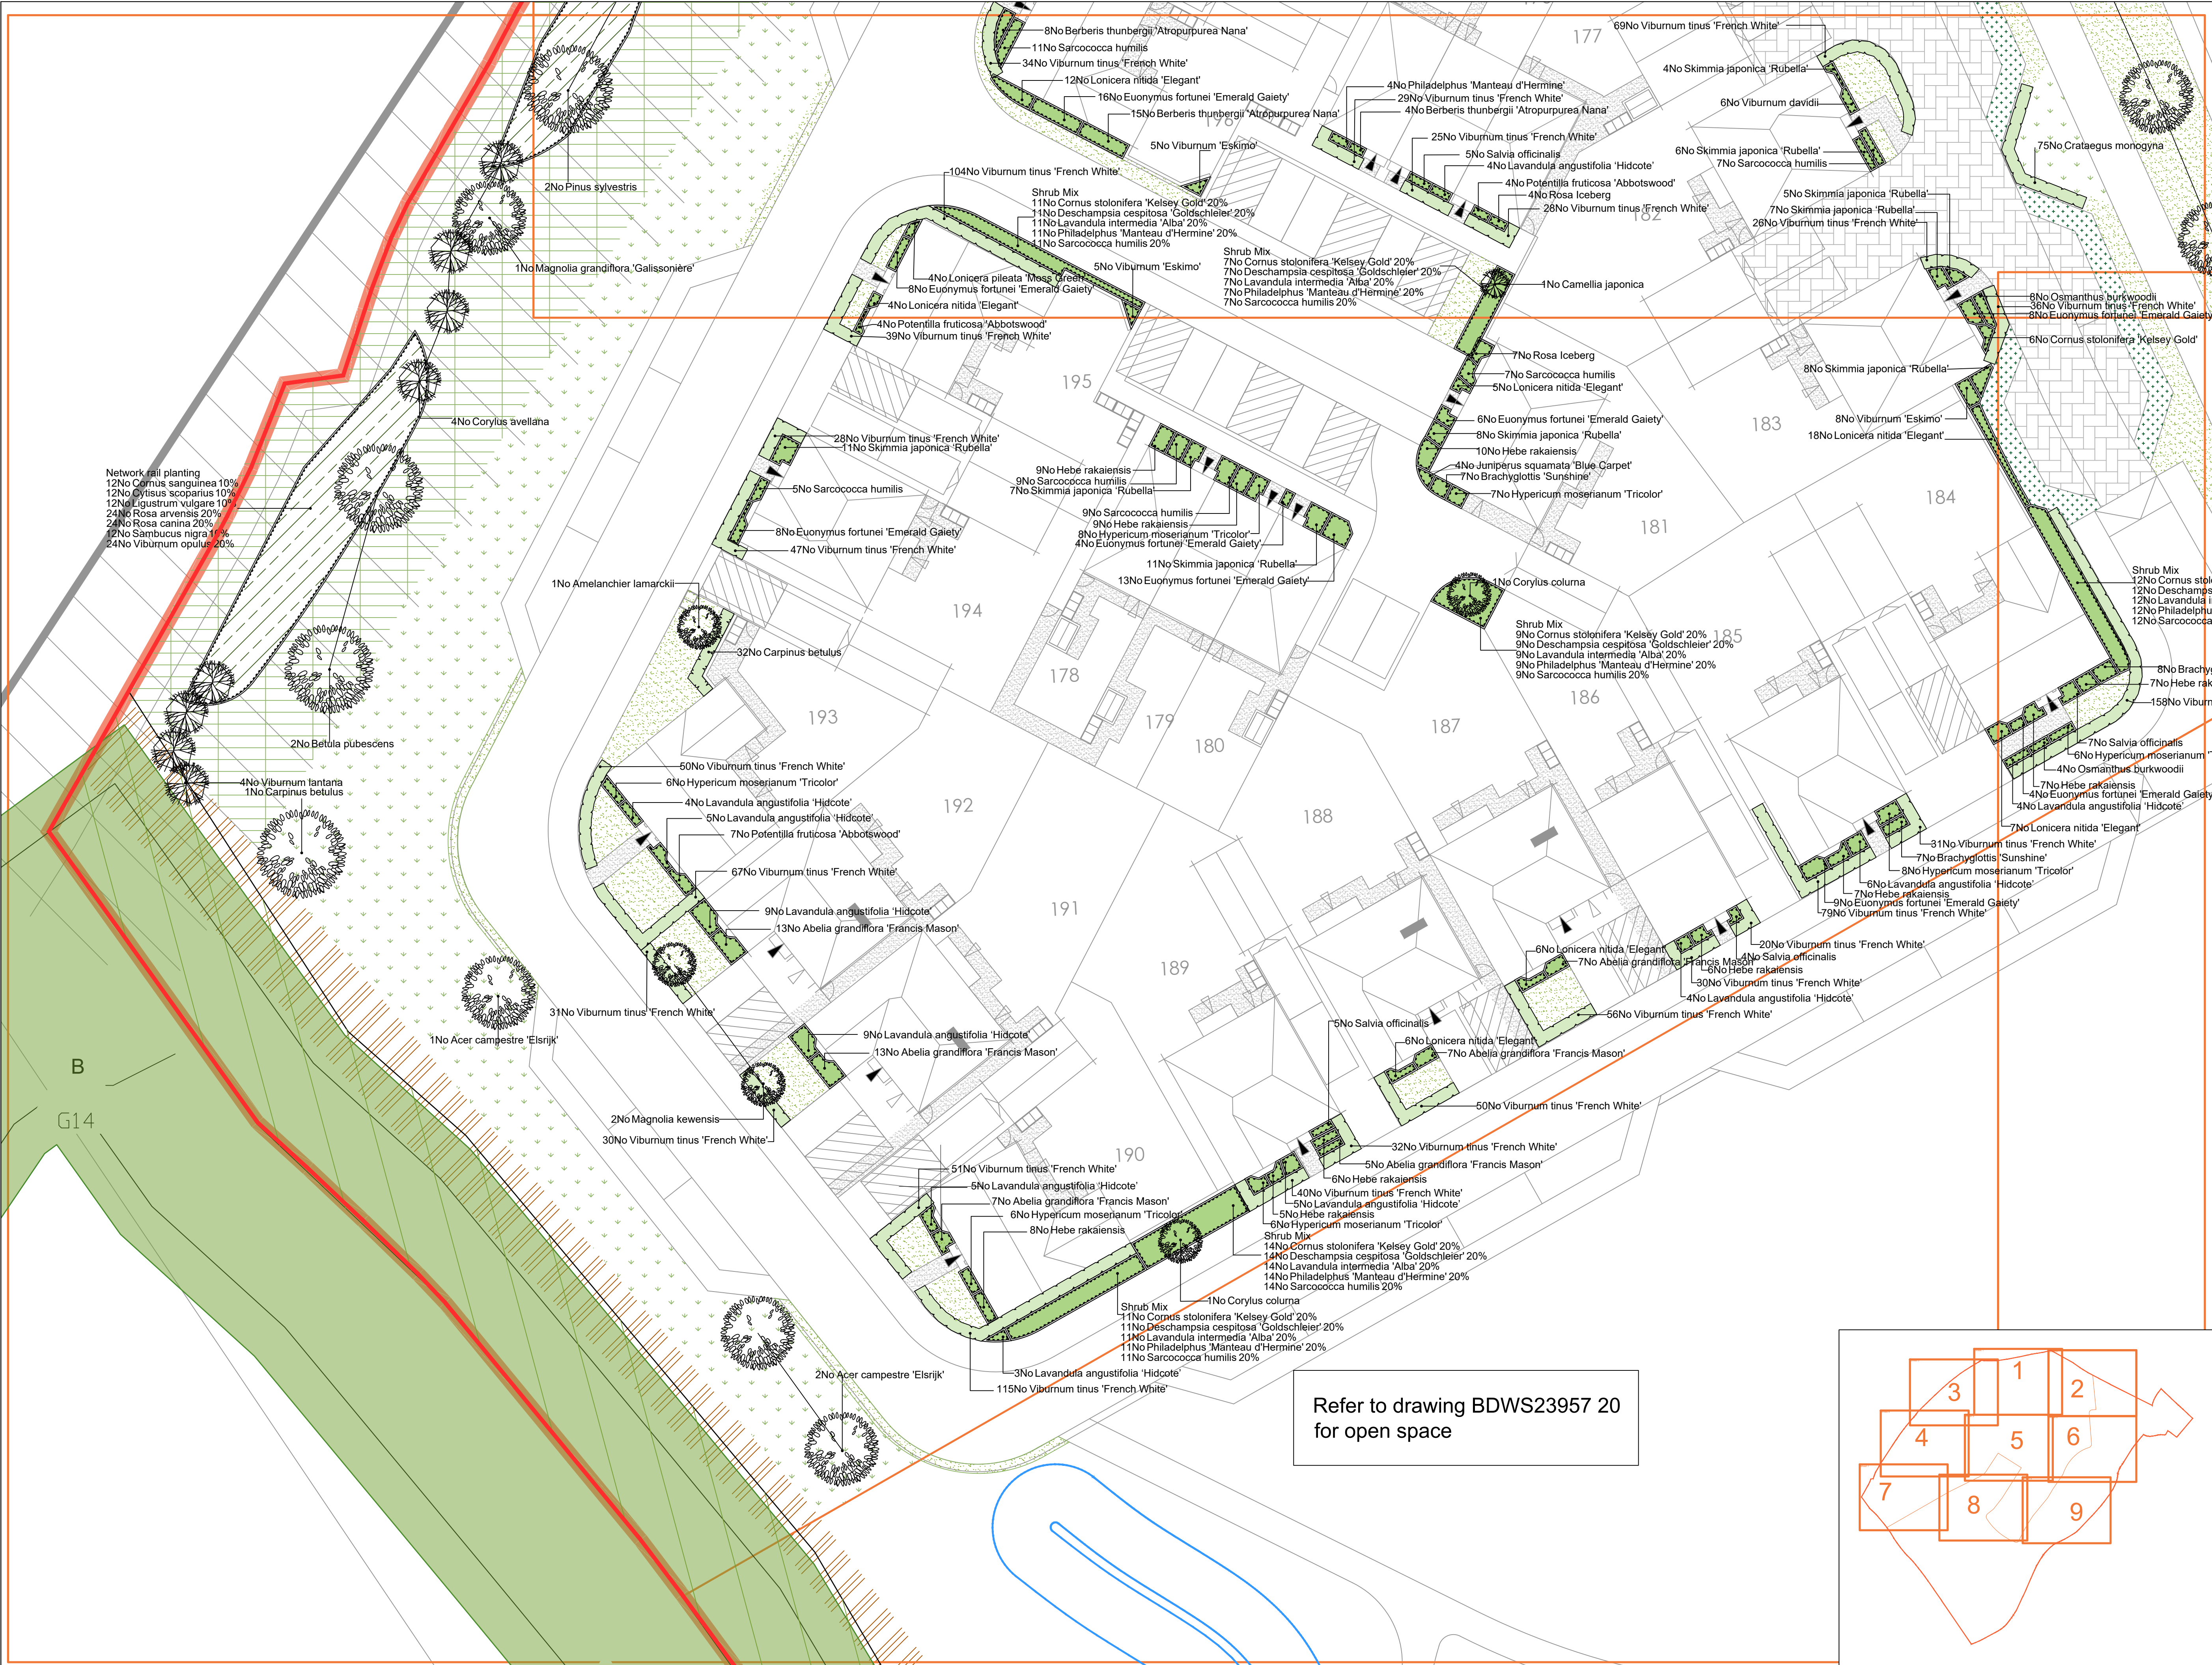

**SPECIFICATION**  
All works generally, to comply with the written Soft Landscape Specification.

**NOTES:**  
DO NOT SCALE FROM DRAWING  
NOT FOR CONSTRUCTION, FOR PLANNING PURPOSES ONLY

**Legend**

- Existing trees to be retained and protected during construction
- Proposed tree planting within soft landscape. See detail on sheet 2
- Proposed specimen shrub planting to receive short angular staking on half standards with expandable tree ties
- Proposed *Carpinus*, *Grestinia* and *Viburnum* hedge planting to be planted in a double staggered row 300mm apart and at 400mm centres in each row. To be maintained at 1m height and 1.8m height adjacent to site boundaries
- Proposed mixed native hedge planting to be planted in a double staggered row 300mm apart and at 400mm centres in each row. To be maintained at 1m height and 1.8m height adjacent to site boundaries
- Proposed shrub planting to receive 75mm bark mulch after planting operations
- Proposed railway buffer planting in groups of 5-7no. of each species and as above
- Proposed grass areas to receive good quality amenity grass turves laid in line with good horticultural practices
- Proposed grassland areas, to be seeded with EM2 grass seed mix as supplied by Emorsgate Seed and sown at 4 grams per msq, or similar and approved
- Grassland retained, bare patched to be seeded with EM2 grass seed mix as supplied by Emorsgate Seed and sown at 4 grams per msq, or similar and approved
- Proposed grass area, to be seeded with A24 Wear and Tear grass seed mix as supplied by Germinal Seeds and sown at 50 grams per msq, or similar and approved. To be mown regularly. Strimmer guard to be used near trees
- Proposed shaded areas to be seeded with EH1 hedgerow seed mix as supplied by Emorsgate Seeds and sown at 4 grams per msq, or similar and approved
- Proposed wet tolerant meadow mixture, to be seeded with EM8 seed mix as supplied by Emorsgate Seeds and sown at 4 grams per msq, or similar and approved
- Proposed bin and bench from Playdaze or similar
- Proposed play equipment to be laid with safety rubber matting from Playdaze or similar and approved
- Mown grass path
- Grasscrete
- Cut lines

Planting Schedule on Sheet 9

North Arrow

Scale Bar

| Rev | Date     | Details           | Drawn |
|-----|----------|-------------------|-------|
| I   | 12.05.26 | Revised layout    | LS    |
| H   | 14.02.25 | Revised layout    | LS    |
| G   | 05.09.23 | Trees added       | LS    |
| F   | 17.08.23 | LAP added Sheet 4 | LS    |
| E   | 20.07.23 | Layout Revisions  | LS    |
| D   | 27.06.23 | Layout Revisions  | RH    |
| C   | 19.04.23 | HV Cable added    | LS    |
| B   | 03.02.23 | Layout Revisions  | LS    |

**Arbiculture Archaeology Ecology Landscape Architecture**  
**ACD ENVIRONMENTAL**

Phone: 01666 825646  
Email: mail@acdenv.co.uk  
Web: www.acdenvironmental.co.uk

scheme: Tars Farm, Barnham  
client: Barratt Homes  
drawing: Landscape Proposals  
date: August 2022  
scale: 1:200@A1  
drawing no: BDWS23957 11 Sheet 7  
drawn: LS/RK checked: DKM

Copyright of ACD Environmental Ltd. All rights described in Chapter IV of the Copyright, Designs and Patents Act 1988 have been generally asserted. 2011. Copyright of this plan remains with ACD until all fees have been paid in full.

