


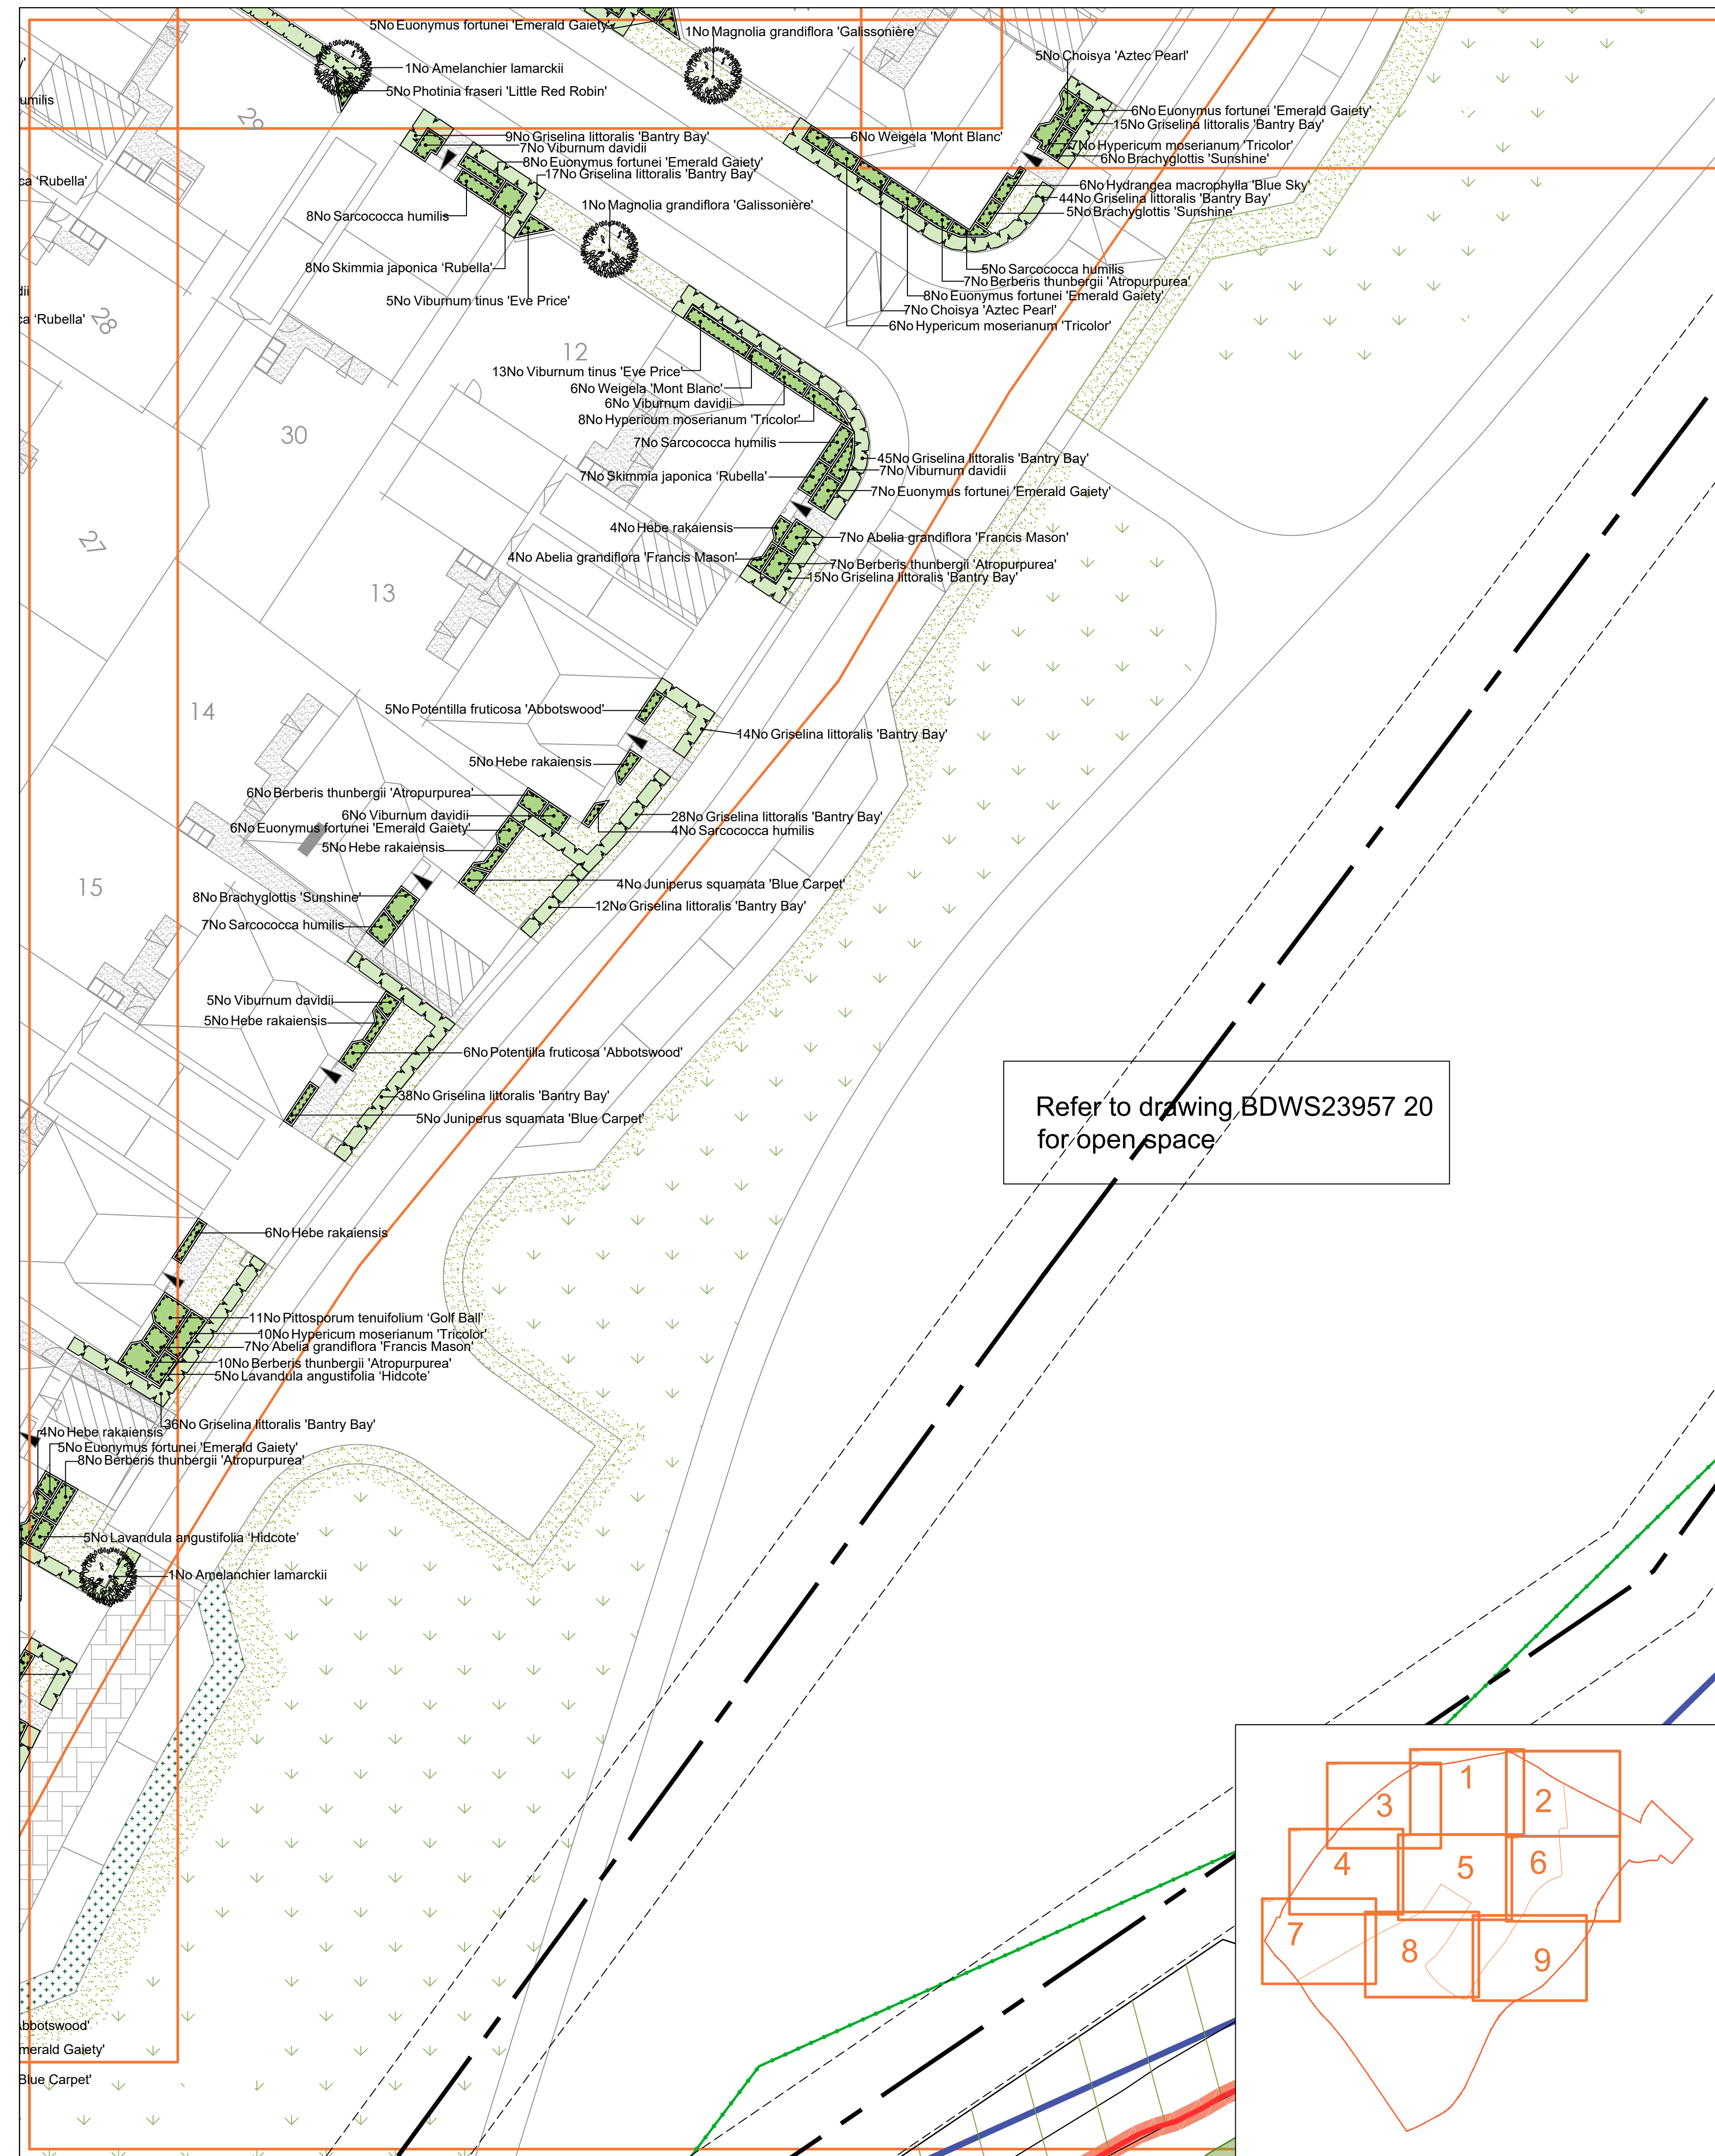

Planting Schedule

Trees	Species Name	Girth	Height	Density	Specification	No.
	Pinus sylvestris		200-250cm	Counted	Feather	4 -
	Acer campestre 'Elsrijk'	12-14cm	350-425cm	Counted	Heavy Standard :Clear Stem min. 200 :RB	17 -
	Pyrus calleryana 'Chanticleer'	12-14cm	350-425cm	Counted	Heavy Standard :Clear Stem min. 200 :RB	13 -
	Betula utilis jacquemontii	12-14cm	350-425cm	Counted	Feather :5/7 brks	9 -
	Magnolia grandiflora 'Galissonière'	12-14cm	350-425cm	Counted	Heavy Standard :Clear Stem min. 200 :RB	6 -
	Magnolia kewensis	12-14cm	350-425cm	Counted	Heavy Standard :Clear Stem min. 200 :RB	2 -
	Corylus colurna	12-14cm	350-425cm	Counted	Heavy Standard :Clear Stem min. 200 :RB	2 -
	Amelanchier lamarckii	12-14cm	350-425cm	Counted	Heavy Standard :Clear Stem min. 200 :RB	26 -
	Carpinus betulus 'Lucas'	12-14cm	350-425cm	Counted	Heavy Standard :Clear Stem min. 200 :RB	21 -
	Betula pubescens	12-14cm	350-425cm	Counted	Feather :5/7 brks	7 -
	Prunus avium	12-14cm	350-425cm	Counted	Heavy Standard :Clear Stem min. 200 :RB	5 -
	Sorbus aria	12-14cm	350-425cm	Counted	Heavy Standard :Clear Stem min. 200 :RB	1 -
	Magnolia grandiflora 'Galissonière'	12-14cm	350-425cm	Counted	Heavy Standard :Clear Stem min. 150 :RB	5 -
	Corylus colurna	16-18cm	400-450cm	Counted	Extra Heavy Standard :Clear Stem min. 200 :3x RB3 -	3 -
	Alnus cordata	14-16cm	425-600cm	Counted	Extra Heavy Standard :Clear Stem min. 200 :RB	3 -
	Sorbus aria	14-16cm	425-600cm	Counted	Extra Heavy Standard :Clear Stem min. 200 :RB	1 -
	Carpinus betulus	14-16cm	425-600cm	Counted	Extra Heavy Standard :Clear Stem min. 200 :RB	1 -

Conifers

Species Name	Height	Pot Size	Specification	Density	No.
Juniperus squamata 'Blue Carpet'	30-40cm	5L	Branched	3/m²	148 -

Shrubs

Species Name	Height	Pot Size	Specification	Density	No.
Abelia grandiflora 'Francis Mason'	30-40cm	5L	Bushy :C	4/m²	155 -
Berberis thunbergii 'Atropurpurea Nana'	20-30cm	3L	Bushy :C	4/m²	48 -
Berberis thunbergii 'Atropurpurea'	20-30cm	3L	Bushy :C	4/m²	149 -
Bergenia 'Bressingham Ruby'	5L	C		3/m²	23 -
Brachyglottis 'Sunshine'	40-60cm	5L	Bushy :C	4/m²	173 -
Camellia japonica	60-80cm	15L	C	Counted	8 -
Carpinus betulus	40-60cm	3L	Bushy :C	0.4Ctr Double Staggered at 0.3m offset	795 -
Ceanothus 'Blue Cushion'	40-60cm	3L	Bushy :C	4/m²	7 -
Choisya 'Aztec Pearl'	30-40cm	5L	Bushy	4/m²	189 -
Cornus stolonifera 'Kelsey Gold'	30-40cm	3L	Bushy :C	4/m²	102 -
Corylus avellana	40-60cm		BR	Counted	17 -
Crataegus monogyna	40-60cm	5L	Bushy :C :5/6 brks	0.3Ctr Double Staggered at 0.3m offset	175 -
Escallonia 'Red Dream'	30-40cm	5L	Bushy :C	4/m²	141 -
Euonymus fortunei 'Emerald Gaiety'	30-40cm	5L	Bushy :C	4/m²	678 -
Griselinia littoralis 'Bantry Bay'	60-90cm	7-7.5L	Bushy :2/3 brks :BR :Plant and maintain as hedge	0.4Ctr	1138 -
Hebe 'Blue Gem'	40-60cm	5L	Bushy :C	4/m²	34 -
Hebe albicans 'Red Edge'	30-40cm	5L	Bushy :C	4/m²	67 -
Hebe rakaiensis	30-40cm	5L	Bushy :C	4/m²	381 -
Hydrangea macrophylla 'Blue Sky'	30-40cm	5L	Bushy :C	4/m²	59 -
Hydrangea quercifolia 'Snow Flake'	40-60cm	3L	Bushy :C	5/m²	91 -
Hypericum moserianum 'Tricolor'	40-60cm	3L	Bushy :C	4/m²	501 -
Lavandula angustifolia 'Hidcote'	30-40cm	5L	Bushy :C	3/m²	184 -
Ligustrum ovalifolium	60-80cm	3L	Bushy :5/7 brks :Native	0.4Ctr Double Staggered at 0.5m offset	2043 -
Ligustrum vulgare	60-80cm	3L	Bushy :5/7 brks :Native	0.4Ctr Double Staggered at 0.5m offset	284 -
Lonicera nitida 'Elegant'	40-60cm	5L	Bushy :C	4/m²	259 -
Lonicera pileata 'Moss Green'	30-40cm	5L	Bushy :C	4/m²	105 -
Osmanthus burkwoodii	40-60cm	5L	Bushy :C	4/m²	12 -
Philadelphus 'Manteau d'Hermine'	30-40cm	3L	Bushy :C	4/m²	140 -
Photinia fraseri 'Little Red Robin'	30-40cm	5L	Bushy :C	4/m²	229 -
Pittosporum tenuifolium 'Variegatum'	40-60cm	10L	C	Counted	1 -
Pittosporum tenuifolium 'Golf Ball'	30-40cm	5L	Bushy	4/m²	176 -
Potentilla fruticosa 'Abbotswood'	30-40cm	5L	Bushy :C	4/m²	106 -
Prunus laurocerasus 'Cherry Brandy'	60-80cm	3L	Bushy :5/7 brks :Native	0.4Ctr Double Staggered at 0.5m offset	546 -
Prunus lusitanica	40-60cm	5L	Bushy	0.4Ctr Double Staggered at 0.3m offset	2167 -
Rosa Iceberg	30-40cm	5L	Bushy :C	4/m²	26 -
Ruscus aculeatus	30-40cm	5L	Bushy :C	4/m²	9 -
Salvia officinalis	30-40cm	5L	Bushy	4/m²	286 -
Sambucus nigra	40-60cm		BR	Counted	9 -
Sarcococca humilis	30-40cm	5L	Bushy	4/m²	425 -
Skimmia japonica 'Rubella'	30-40cm	5L	Bushy :C	4/m²	453 -
Viburnum 'Eskimo'	40-60cm	5L	Bushy :C	4/m²	44 -
Viburnum davidii	30-40cm	5L	Bushy :C	4/m²	465 -
Viburnum lantana	60-80cm	15-20L		Counted	11 -
Viburnum opulus	30-40cm	5L	Bushy :C	4/m²	5 -
Viburnum tinus 'Eve Price'	30-40cm	5L	Bushy	4/m²	108 -
Viburnum tinus 'French White'	40-60cm	5L	Bushy :C :5/6 brks	0.3Ctr Double Staggered at 0.3m offset	3129 -
Weigela 'Mont Blanc'	40-60cm	3L	Bushy :C	4/m²	157 -

Climbers

Species Name	Height	Pot Size	Specification	Density	No.
Jasminum officinale grandiflora	80-100cm	5-7.5L	Several Shoots :Framed	Counted	4 -

Grasses

Species Name	Height	Pot Size	Specification	Density	No.
Miscanthus sinensis	5L	Full Pot		Counted	6 -

Native Hedge Mix

Number	Species	Specification	Density	Percentage Contribution
16 -	Cornus sanguinea	Hedge :Branched :BR	0.4Ctr Double Staggered at 0.8m offset	4%
76 -	Corylus avellana	Hedge :Branched :BR	0.4Ctr Double Staggered at 0.8m offset	20%
53 -	Crataegus monogyna	Hedge :Bushy :BR	0.4Ctr Double Staggered at 0.8m offset	14%
19 -	Cytisus scoparius	Hedge :Branched :BR	0.4Ctr Double Staggered at 0.8m offset	5%
38 -	Ilex aquifolium	Hedge :Branched :BR	0.4Ctr Double Staggered at 0.8m offset	10%
57 -	Lonicera periclymenum	Hedge :Bushy :BR	0.4Ctr Double Staggered at 0.8m offset	15%
38 -	Prunus spinosa	Hedge :Branched :BR	0.4Ctr Double Staggered at 0.8m offset	10%
8 -	Quercus robur	Hedge :Bushy :BR	0.4Ctr Double Staggered at 0.8m offset	2%
38 -	Sambucus nigra	Hedge :Branched :BR	0.4Ctr Double Staggered at 0.8m offset	10%
38 -	Viburnum opulus	Hedge :Branched :BR	0.4Ctr Double Staggered at 0.8m offset	10%
Total :381 -				

Railway Buffer Planting

Number	Species	Specification	Density	Percentage Contribution
114 -	Cornus sanguinea	Bushy :C	1Ctr	10%
114 -	Cytisus scoparius	Bushy :7 brks :C	1Ctr	10%
114 -	Ligustrum vulgare	Branched :3 brks :C	1Ctr	10%
224 -	Rosa arvensis	1+1 :Branched :2 brks :B	1Ctr	20%
224 -	Rosa canina	1+1 :Branched :2 brks :B	1Ctr	20%
114 -	Sambucus nigra	Branched :3 brks :C	1Ctr	10%
224 -	Viburnum opulus	Branched :4 brks :C	1Ctr	20%
Total :1128 -				

Shrub Mix

Number	Species	Specification	Density	Percentage Contribution
64 -	Cornus stolonifera 'Kelsey Gold'	Bushy	4/m²	20%
64 -	Deschampsia cespitosa 'Goldschleier'	Bushy	4/m²	20%
64 -	Lavandula intermedia 'Alba'	Bushy	4/m²	20%
64 -	Philadelphus 'Manteau d'Hermine'	Bushy	4/m²	20%
64 -	Sarcococca humilis	Bushy	4/m²	20%
Total :320 -				


SPECIFICATION
All works generally, to comply with the written Soft Landscape Specification.

NOTES:
DO NOT SCALE FROM DRAWING
NOT FOR CONSTRUCTION, FOR PLANNING PURPOSES ONLY

Legend

- Existing trees to be retained and protected during construction
- Proposed tree planting within soft landscape. See detail on sheet 2
- Proposed specimen shrub planting to receive short angular staking on half standards with expandable tree ties
- Proposed Carpinus, Griselinia and Viburnum hedge planting to be planted in a double staggered row 300mm apart and at 400mm centres in each row. To be maintained at 1m height and 600mm adjacent to visibility displays
- Proposed mixed native hedge planting to be planted in a double staggered row 300mm apart and at 400mm centres in each row. To be maintained at 1m height and 1.8m height adjacent to site boundaries
- Proposed shrub planting to receive 75mm bark mulch after planting operations
- Proposed railway buffer planting in groups of 5-7no. of each species and as above
- Proposed grass areas to receive good quality amenity grass turves laid in line with good horticultural practices
- Proposed grassland areas, to be seeded with EM2 grass seed mix as supplied by Emorsgate Seed and sown at 4 grams per msq, or similar and approved
- Grassland retained, bare patches to be seeded with EM2 grass seed mix as supplied by Emorsgate Seed and sown at 4 grams per msq, or similar and approved
- Proposed grass area, to be seeded with A24 Wear and Tear grass seed mix as supplied by Germinal Seeds and sown at 50 grams per msq, or similar and approved. To be mown regularly. Strimmer guard to be used near trees
- Proposed shaded areas to be seeded with EH1 hedgerow seed mix as supplied by Emorsgate Seeds and sown at 4 grams per msq, or similar and approved
- Proposed wet tolerant meadow mixture, to be seeded with EM8 seed mix as supplied by Emorsgate Seeds and sown at 4 grams per msq, or similar and approved
- Proposed bin and bench from Playdaze or similar
- Proposed play equipment to be laid with safety rubber matting from Playdaze or similar and approved
- Mown grass path
- Grasscrete
- Cut lines

Planting Schedule on Sheet 9

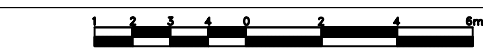

Rev	Date	Details	Drawn
I	12.05.26	Revised layout	LS
H	14.02.25	Revised layout	LS
G	05.09.23	Trees added	LS
F	17.08.23	LAP added Sheet 4	LS
E	20.07.23	Layout Revisions	LS
D	27.06.23	Layout Revisions	RH
C	19.04.23	HV Cable added	LS
B	03.02.23	Layout Revisions	LS
Rev	Date	Details	Drawn

ACD ENVIRONMENTAL
Arboriculture
Archaeology
Ecology
Landscape Architecture
Phone: 01666 825646
Email: mail@acdenv.co.uk
Web: www.acdenvironmental.co.uk

scheme: Tars Farm,
Barnham
client: Barratt Homes
drawing: Landscape Proposals
date: August 2022
scale: 1:200@A1
drawing no: BDWS23957 11 Sheet 9
drawn: LS/RK checked: DKM

Copyright of ACD Environmental Ltd. All rights described in Chapter IV of the Copyright, Designs and Patents Act 1988 have been generally asserted. 2011. Copyright of this plan remains with ACD until all fees have been paid in full.