

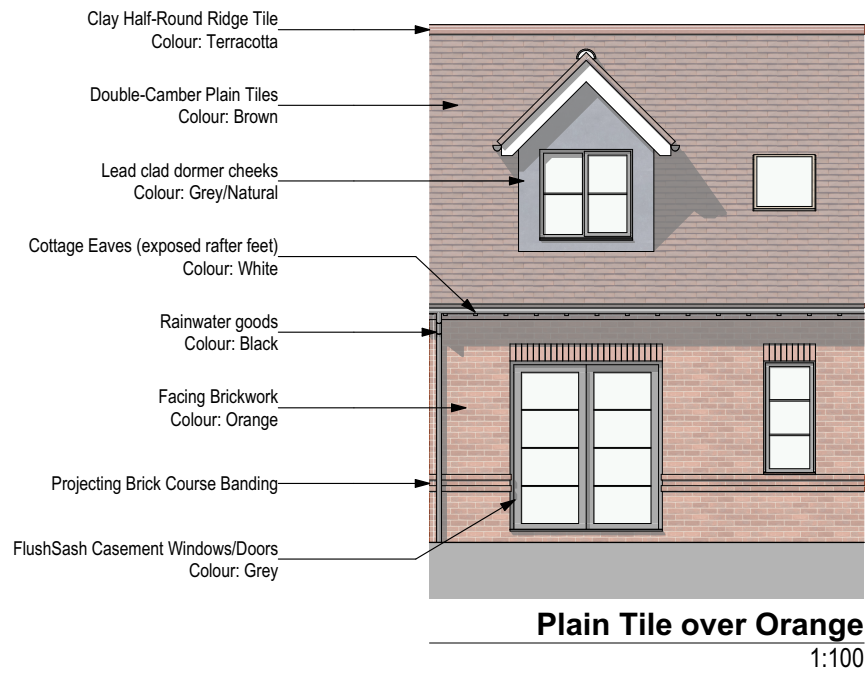


Plots: 5, 7, 9

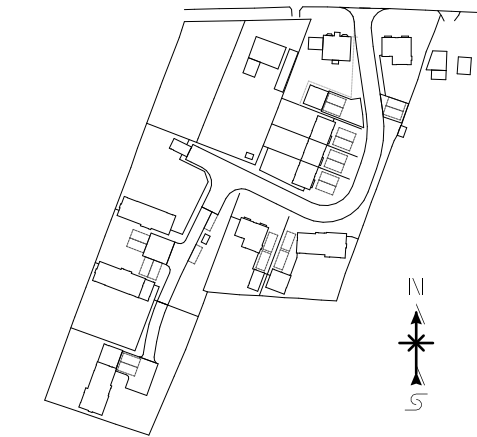

Plots: 1, 2-4, 6, 8

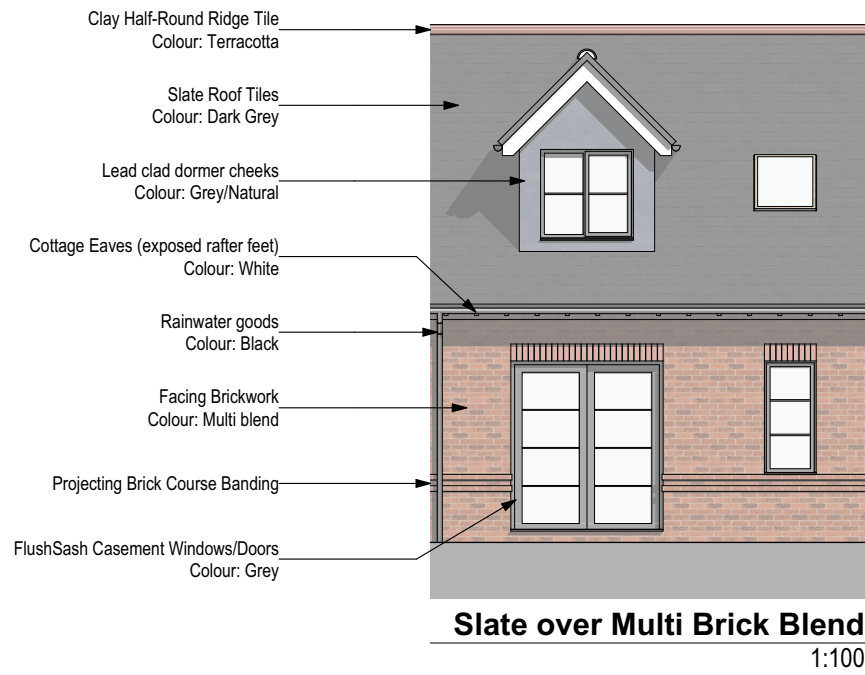

Site Plan Plot Key
1:2500


Double-Camber Plain Tile (brown)



Slate Tile (dark grey)



Facing Brickwork (orange)

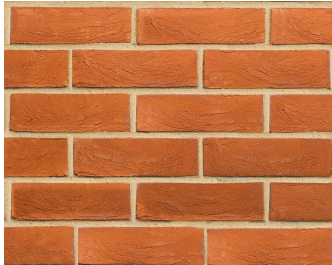

Facing Brickwork (multi blend)



VEKA FlushSash Window (grey)



P03	14/04/2026	MR	For Resubmission
P02	16/05/2025	MR	For Submission
P01	16/05/2025	MR	First Issue for comments
Rev	Date	By	Description

 **EASTMERE**
PADDOCKS LTD.