




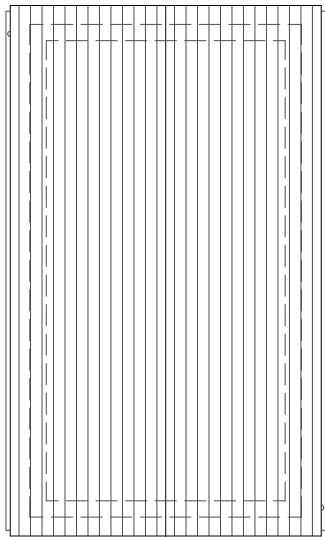


Roof Plan
1:100

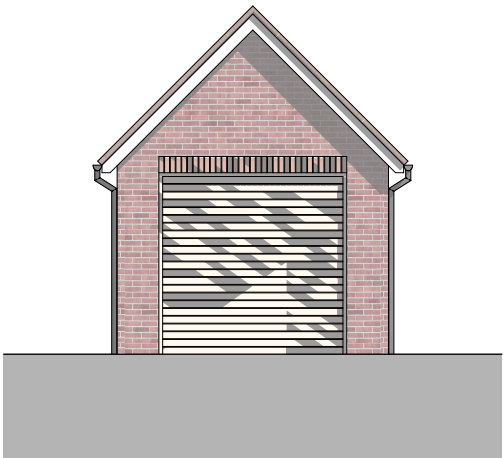


Front Elevation
1:100

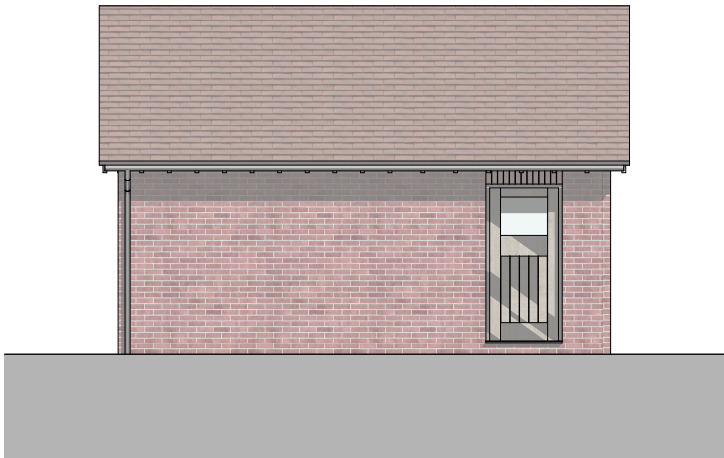


Side right Elevation
1:100

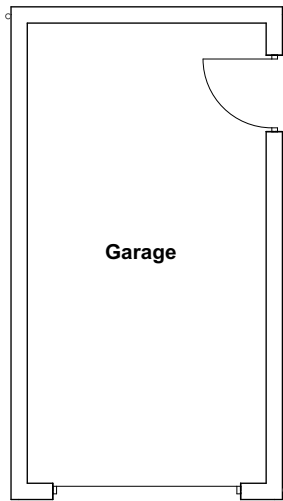


Ground Floor
1:100

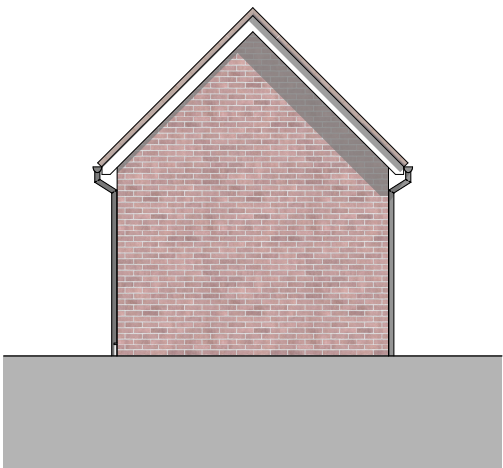

Rear Elevation
1:100

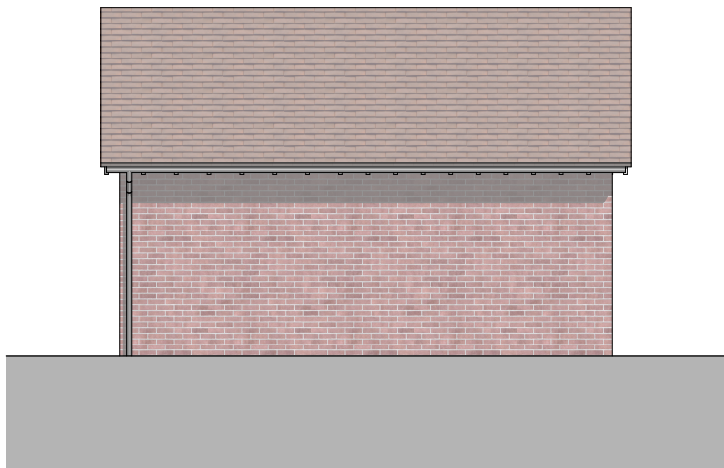

Side left Elevation
1:100

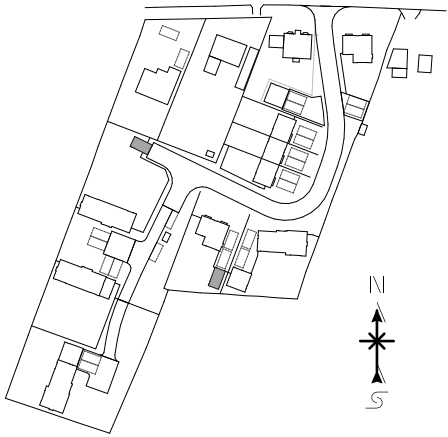

Site Plan Plot Key
1:2500

Refer to Site Plan for orientation.
Roof/Wall materials to match associated dwelling.

Rev	Date	By	Description
P02	16/05/2025	MR	For Submission
P01	29/04/2025	DS	Initial Issue.

www.symmetryarchitecture.co.uk
office@symmetryarch.co.uk
3A Station Approach Broadstone Dorset BH18 8AX
01202 973379

This drawing and its design content is copyright © of Symmetry Architecture Ltd. It shall be read in conjunction with all other associated project information. Do not scale. All dimensions to be checked on site. If in doubt ASK.
Date Printed: 16/05/2025

EASTMERE
PADDOCKS LTD.

Wayside and Hill View, Garages ∧ Proposed Single Garage ∧ 1:100@A3 ∧ 1863-SYM-XX-ZZ-DR-A-0311 P02



SYMMETRY
architecture