


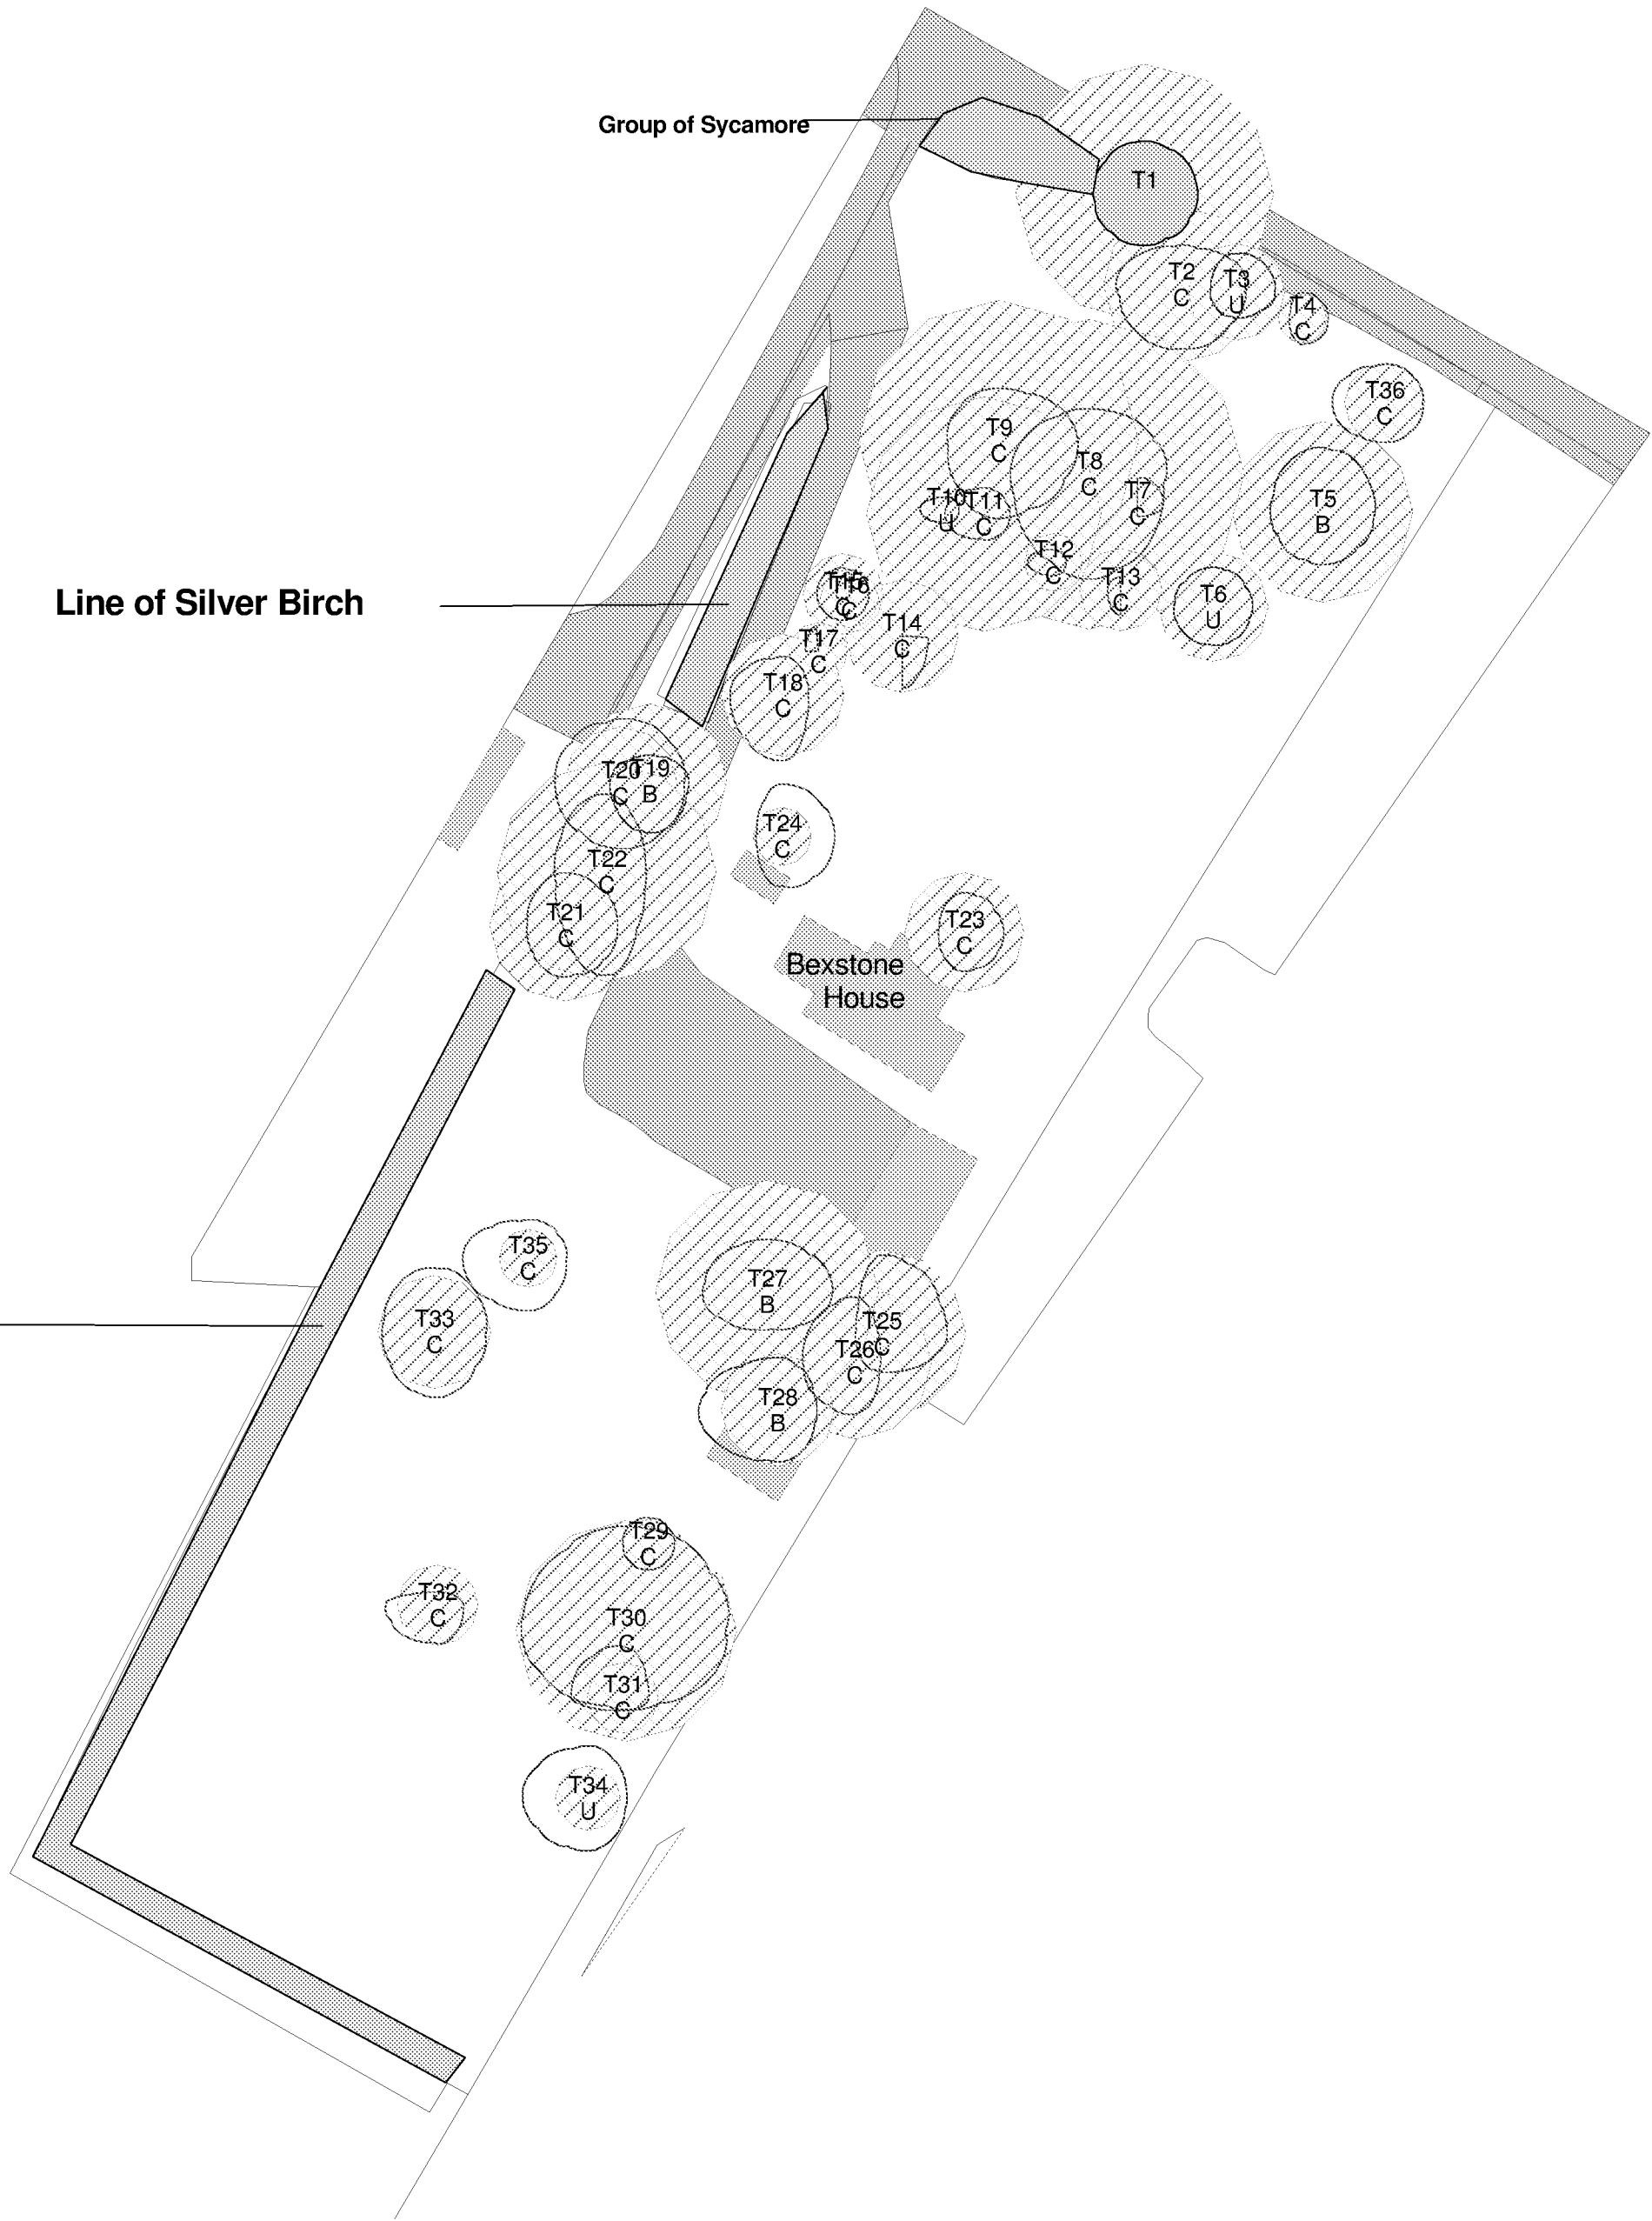

Tree Number

Root Protection Area

Crown Spread

Category 'A'

Category 'B'

Category 'C'

Category 'U'

0

60m

Richard Jackson
Arboricultural Services

Bexstones
Barnham, West Sussex

SCALE : 1 : 500 A2

DATE : 24/05/2018

MAP FILENAME : **Bex/TSP/01/18**

Pear Technology Services Ltd; Email info@peartechtechnology.co.uk
Maps based on Ordnance Survey MasterMap or 1:25000 Mid-scale data with the permission of the Controller of HMSO. © Crown Copyright