


Designers Response demonstrating moved Island /

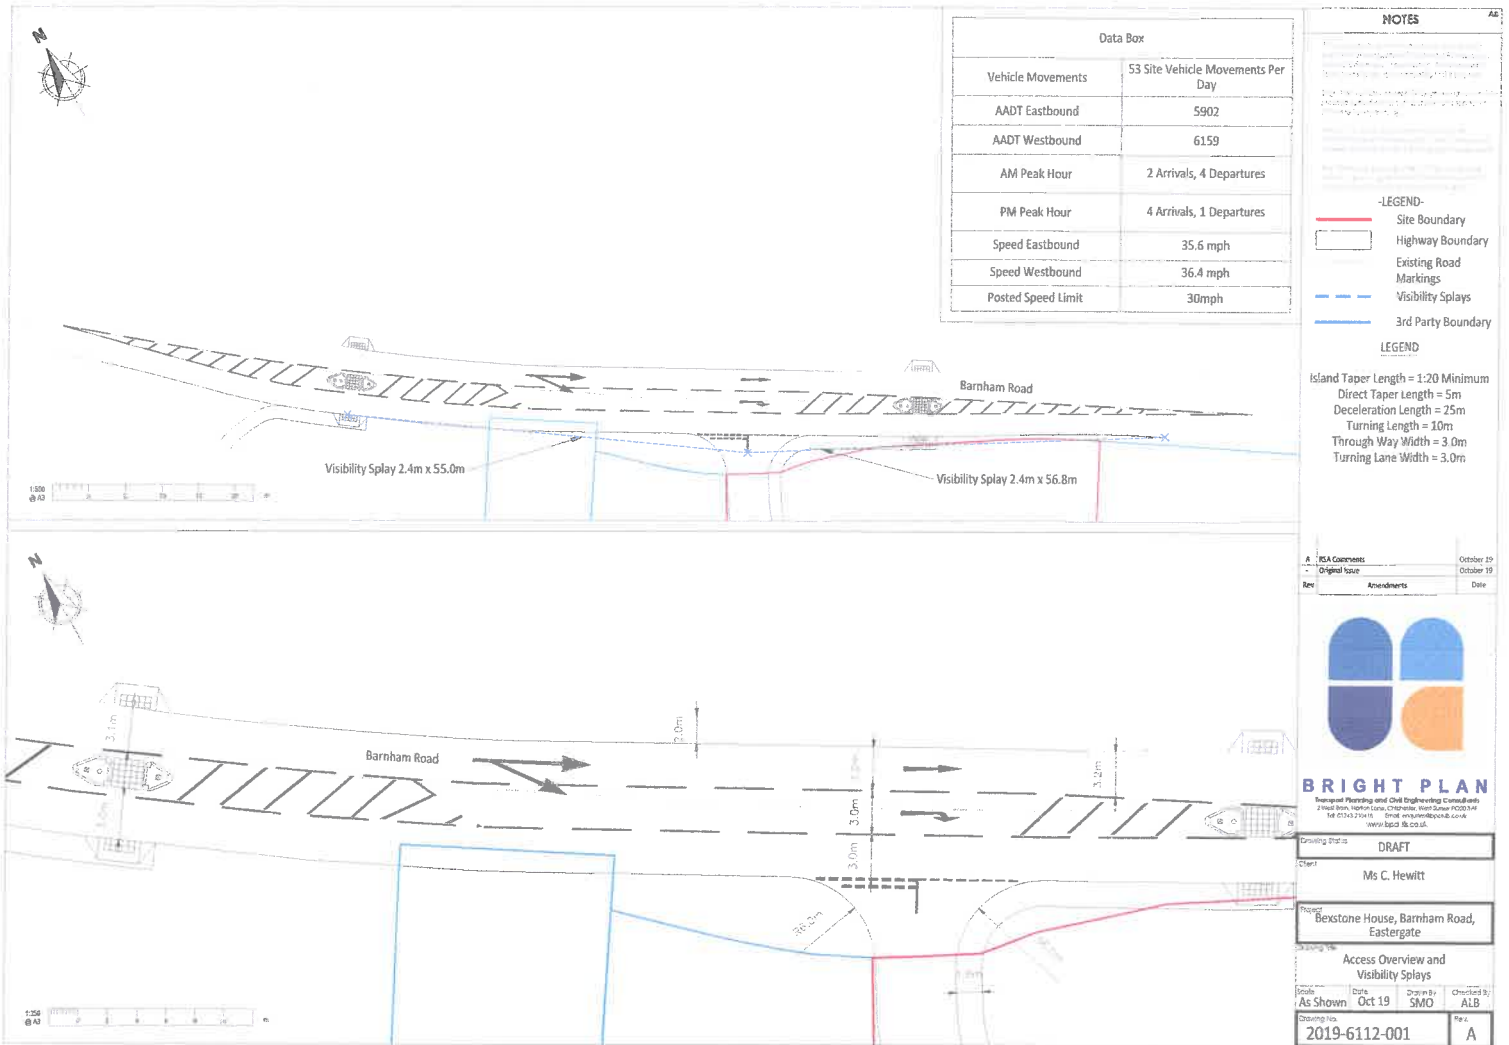

Original

