


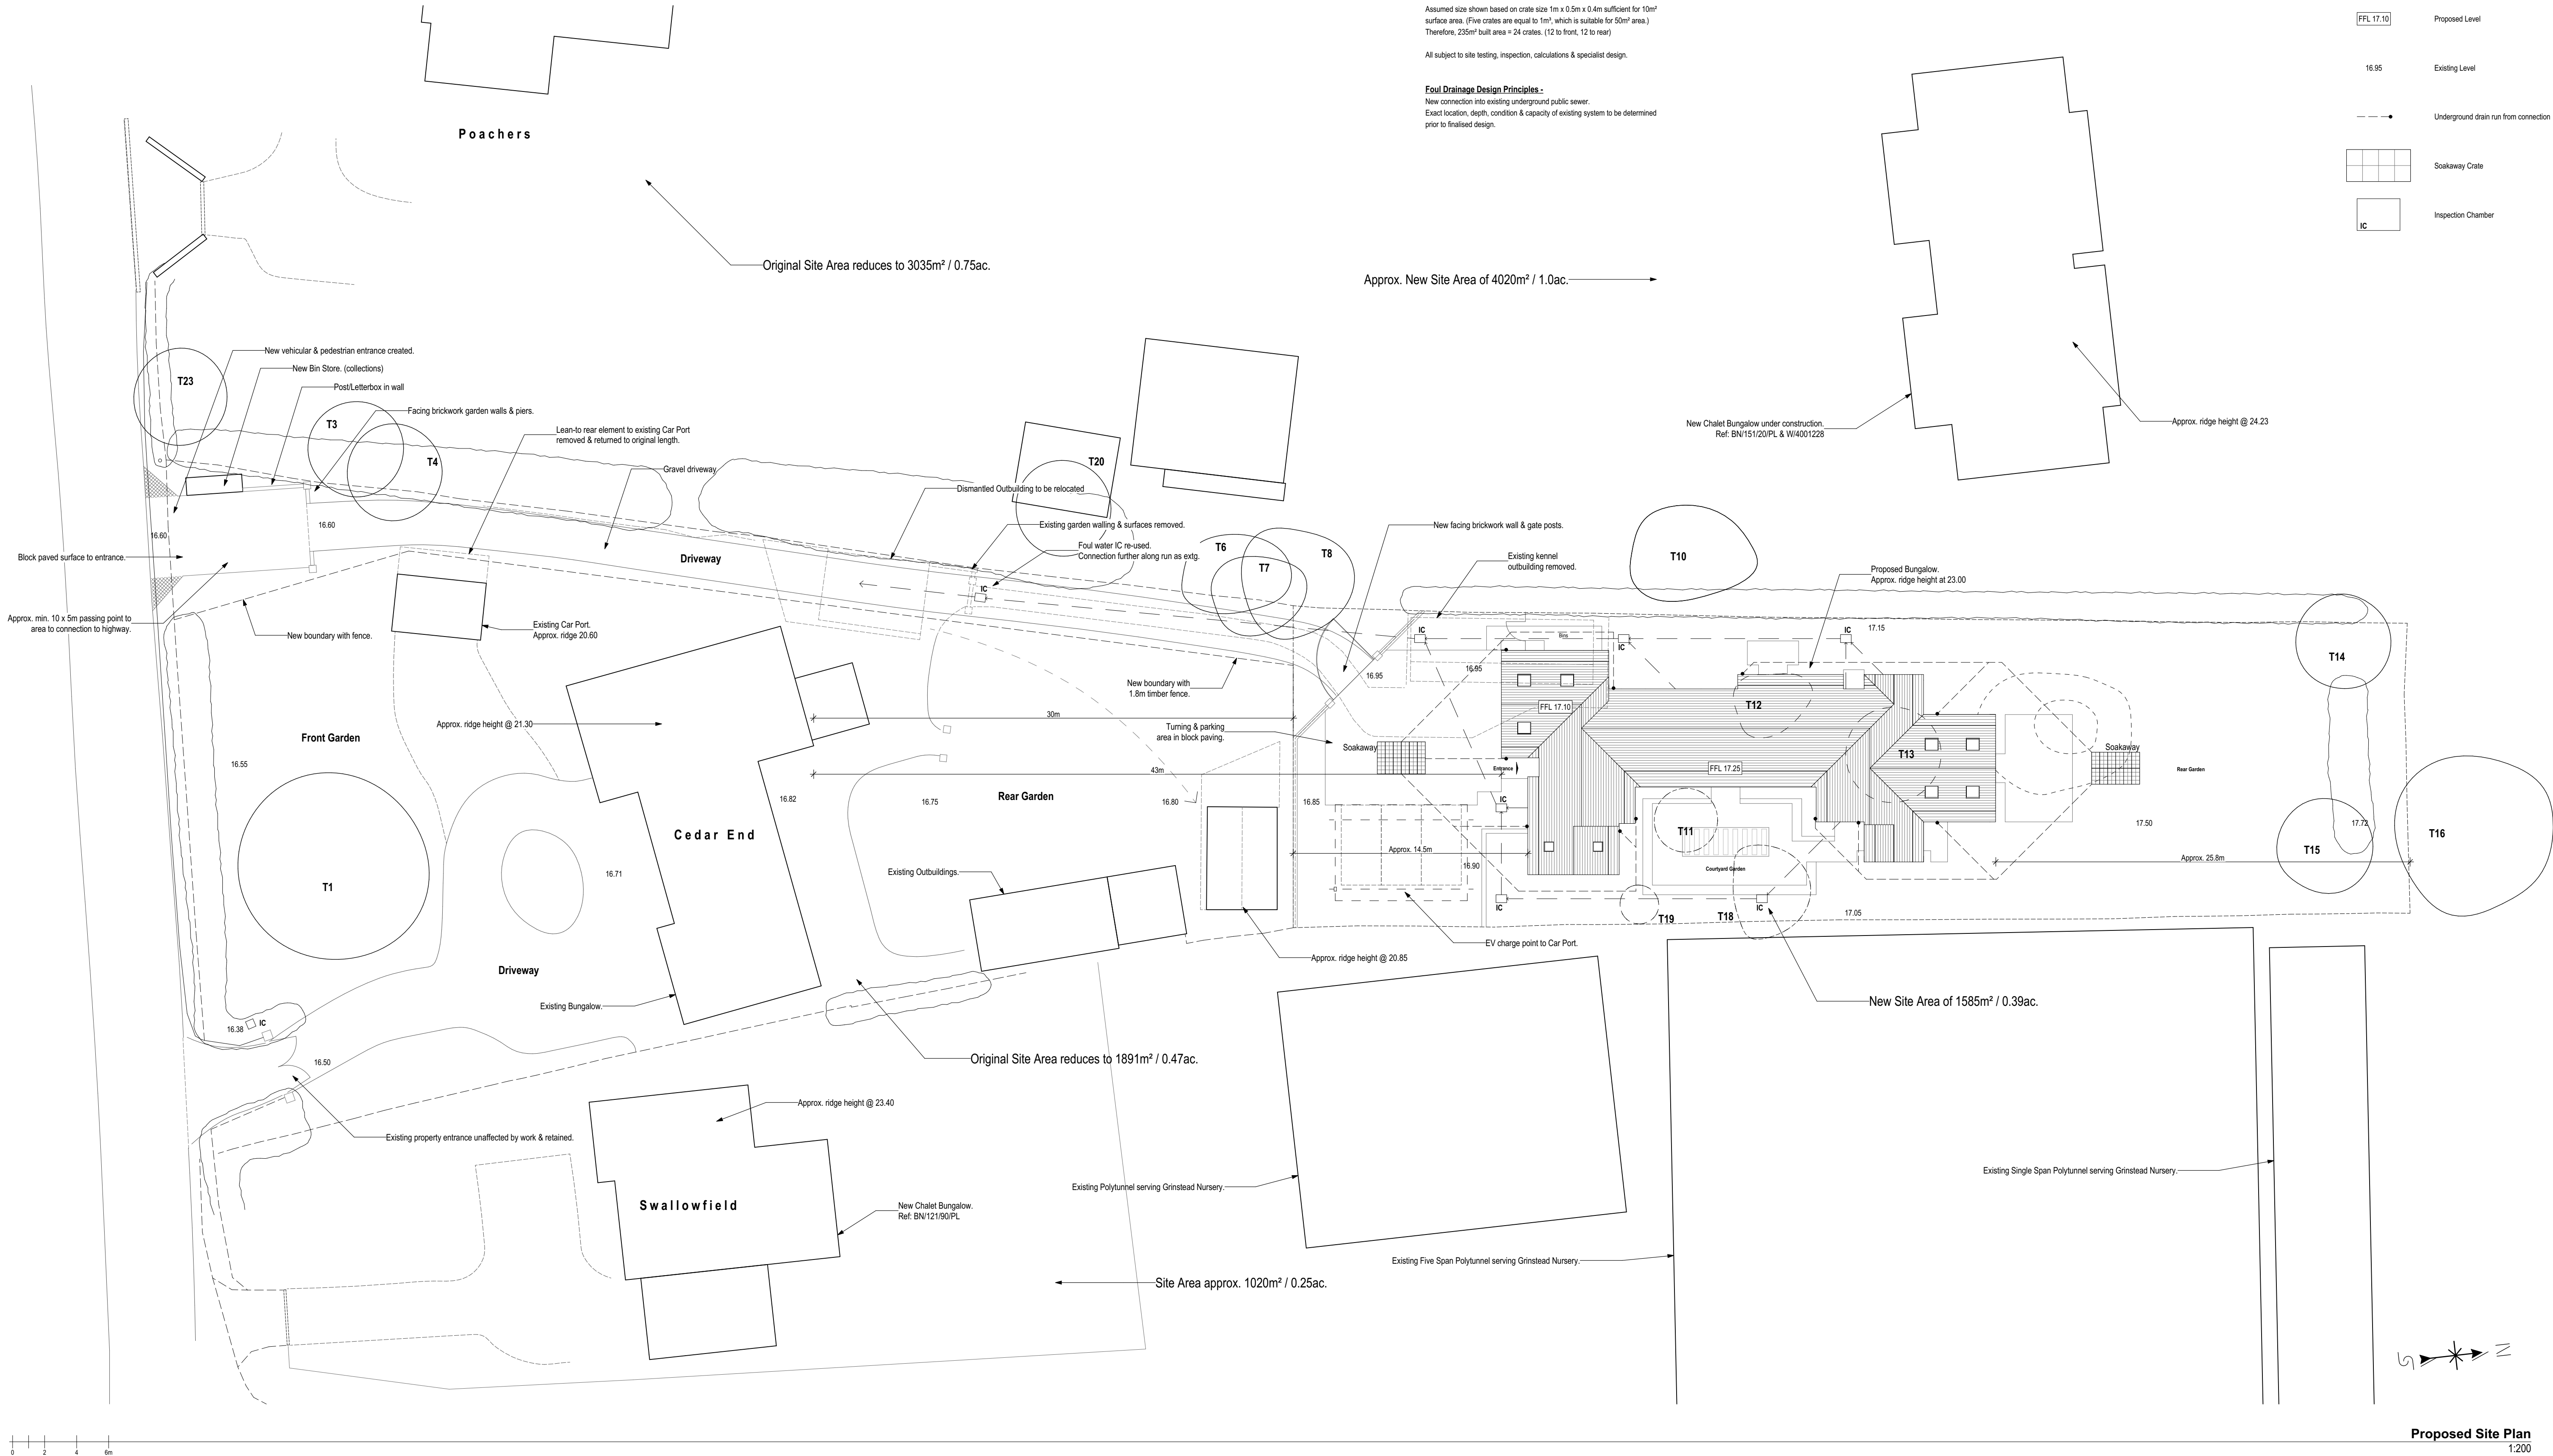

Rev	Date	By	Description
P01	26/01/2022	SA	First issue for comment.

www.symmetryarchitecture.co.uk
office@symmetryarch.co.uk
3A Station Approach Broadstone Dorset BH18 BAX
01202 973379

This drawing and its design content is copyright © of Symmetry Architecture Ltd. It shall be used in conjunction with all other associated project information. No part shall be reproduced or transmitted in any form or by any means electronic, mechanical, photocopying, recording, or by any information storage and retrieval system without permission in writing from Symmetry Architecture Ltd.

ARUN DISTRICT COUNCIL BN6502PL



SYMMETRY
architecture



Land r/o Cedar End, Eastergate ^ Site Plan B+W ^ 1:200@A1 ^ 1671-SYM-00-ZZ-DR-A-0207 P01

Date Jan 2022 ^ Status S4 / For Approval

Blacklane Developments