


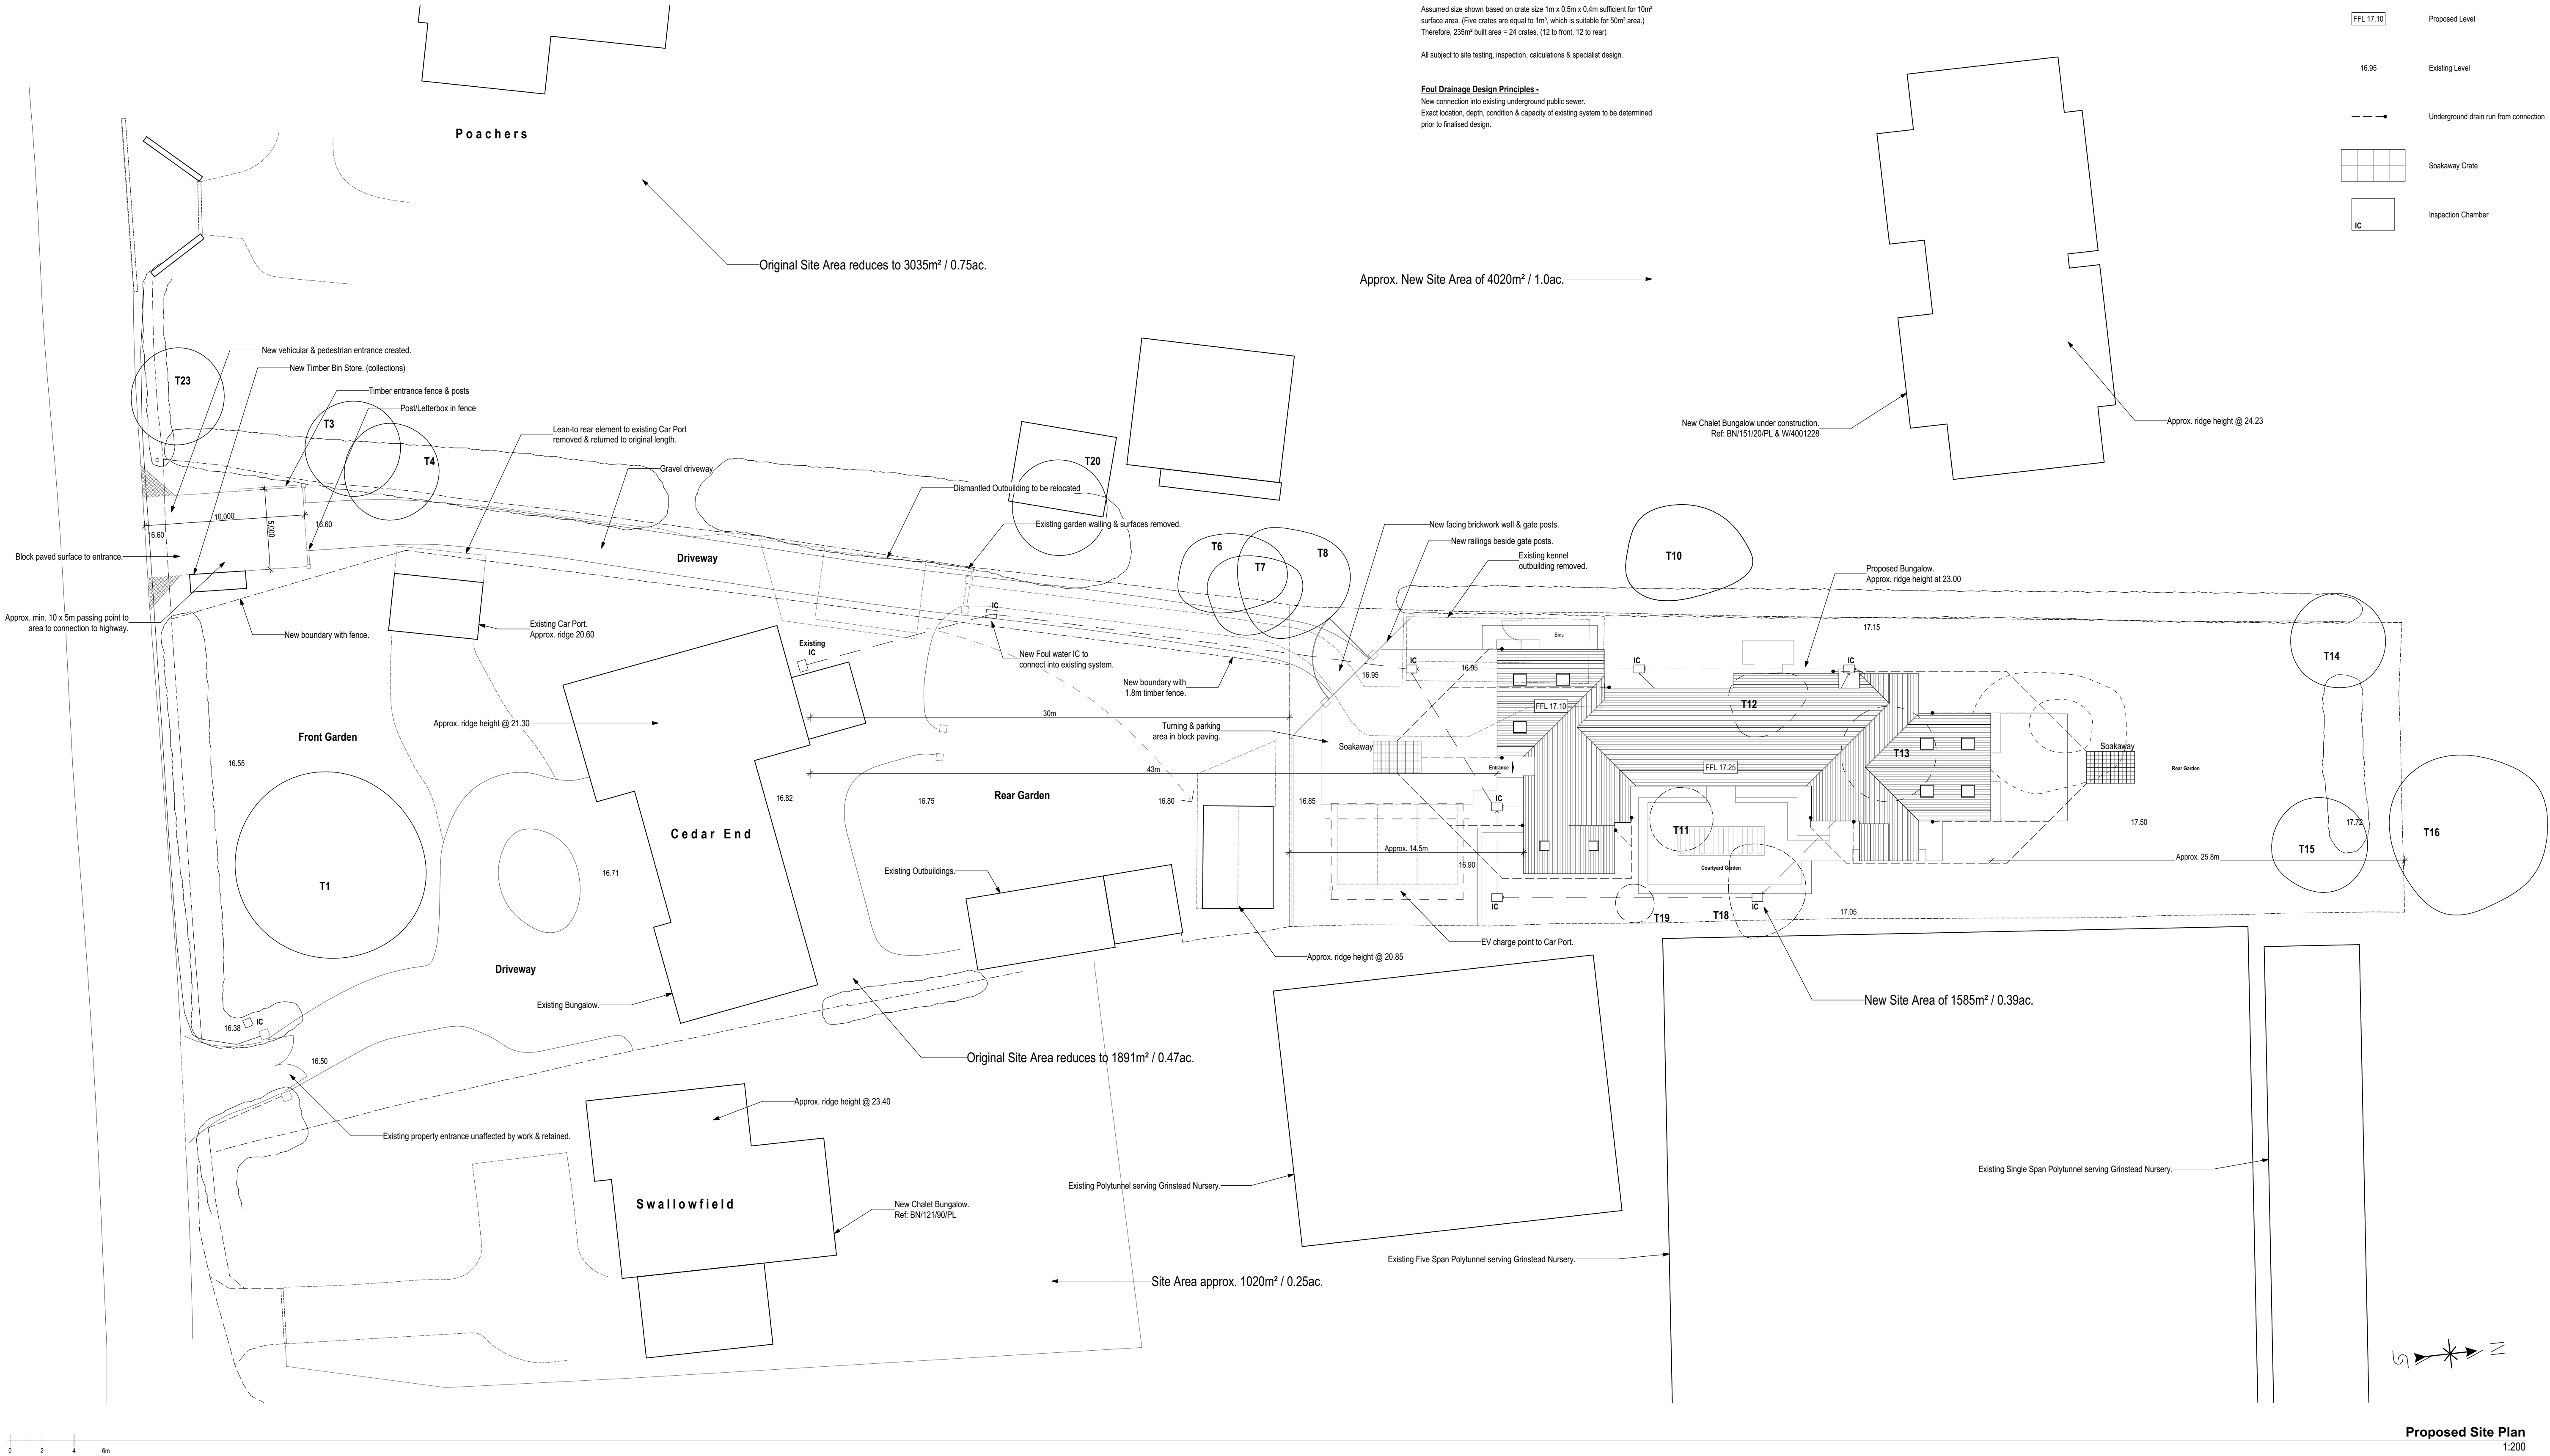

P04	28/07/2022	MR	Art comments incorporated & drainage amd.
P03	06/06/2022	MF	Foul water MH positions updated.
P02	29/03/2022	MR	Resubmission at Planning Dept request. Dimensions shown to site entry.

www.symmetryarchitecture.co.uk
office@symmetryarch.co.uk

3A Station Approach Broadstone Dorset BH18 8AX

01202 973379

This drawing and its design content is copyright of Symmetry Architecture Ltd. It shall be used in conjunction with all other associated project information. Do not scale. All dimensions to be checked on site. It is a draft A3/A4.

Date Printed: 28/07/2022



SYMMETRY
architecture

Land r/o Cedar End, Eastergate ^ Site Plan B+W ^ 1:200@A1 ^ 1671-SYM-00-ZZ-DR-A-0207 P04

Date Jan 2022 ^ Status S4 / For Approval

Blacklane Developments

