


Key

- BS 5837:2012 Tree Quality Categories - Table 1
- | | |
|---|---------------------------------------|
|  | Category A - High quality |
|  | Category B - Moderate quality |
|  | Category C - Low quality |
|  | Category U - Unsuitable for retention |

-  Tree /Vegetation to be removed in addition to approved Reserve Matters layout ref: BN/21/15
-  Hedge ~~removed~~ as per Reserve Matters layout ref: BN/21/15

NOTES:

- Refer to HPS Tree Survey Report & Schedule for further details.
- Survey based on a visual inspection from the ground and is not intended as a full arboricultural inspection.
- Plan produced in accordance with recommendations set out in BS 5837:2012 - 'Trees in Relation to design, demolition and construction'.
- Survey based upon topographic survey produced by produced by M.J. Zaira Associates of Lewes, East Sussex in November 2011 (ref 7254)
- Pedestrian/vehicular emergency access routes to be maintained as at all times.
- All works to conform with requirements of:
 - BS 2688:2013 - Tree Wires
 - BS 5837:2012 - Trees in relation to design, demolition and construction

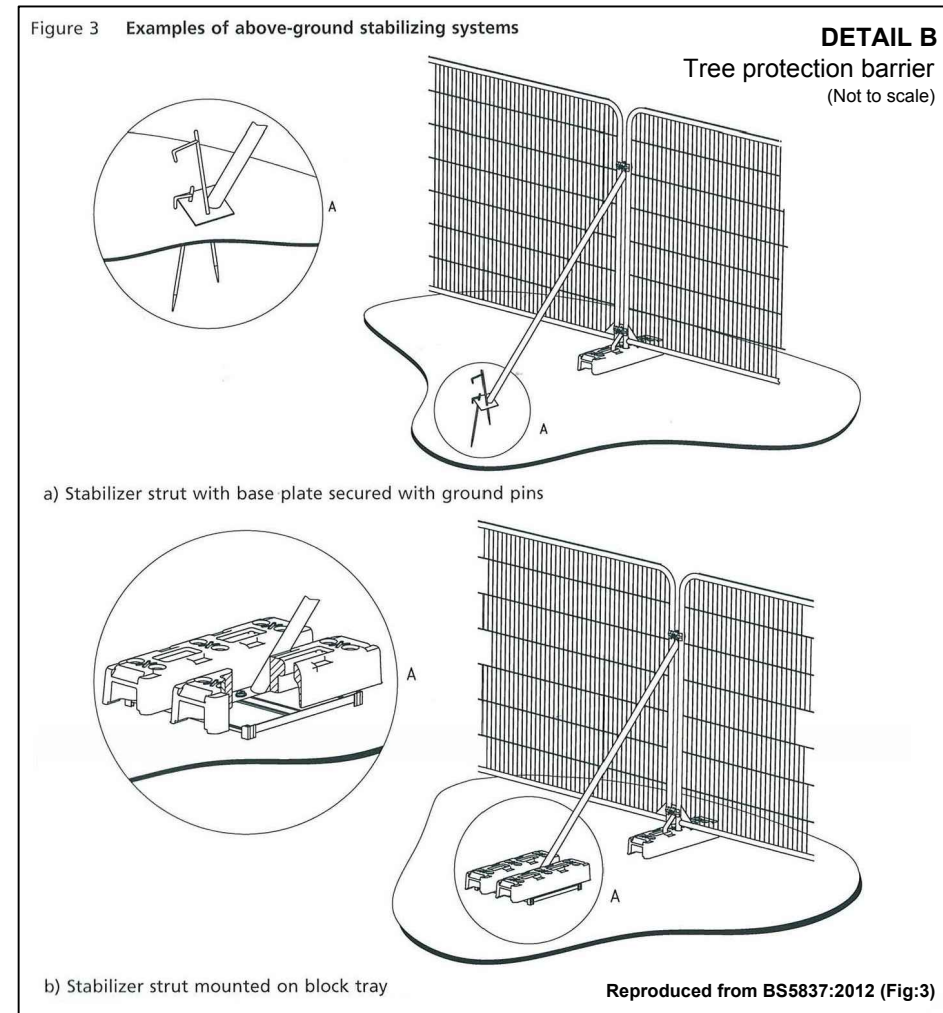

Client Redrow Homes

Project Lake Lane
Barnham

Title Tree Removal and Protection Plan

Status	Drawn By	PM/Checked by
Planning	SH	DC

Job Ref	Scale @ A0	Date Created
JSL2477	1:500	15/11/2016

Drawing Number	Rev
717	C

rpsgroup.com/uk