


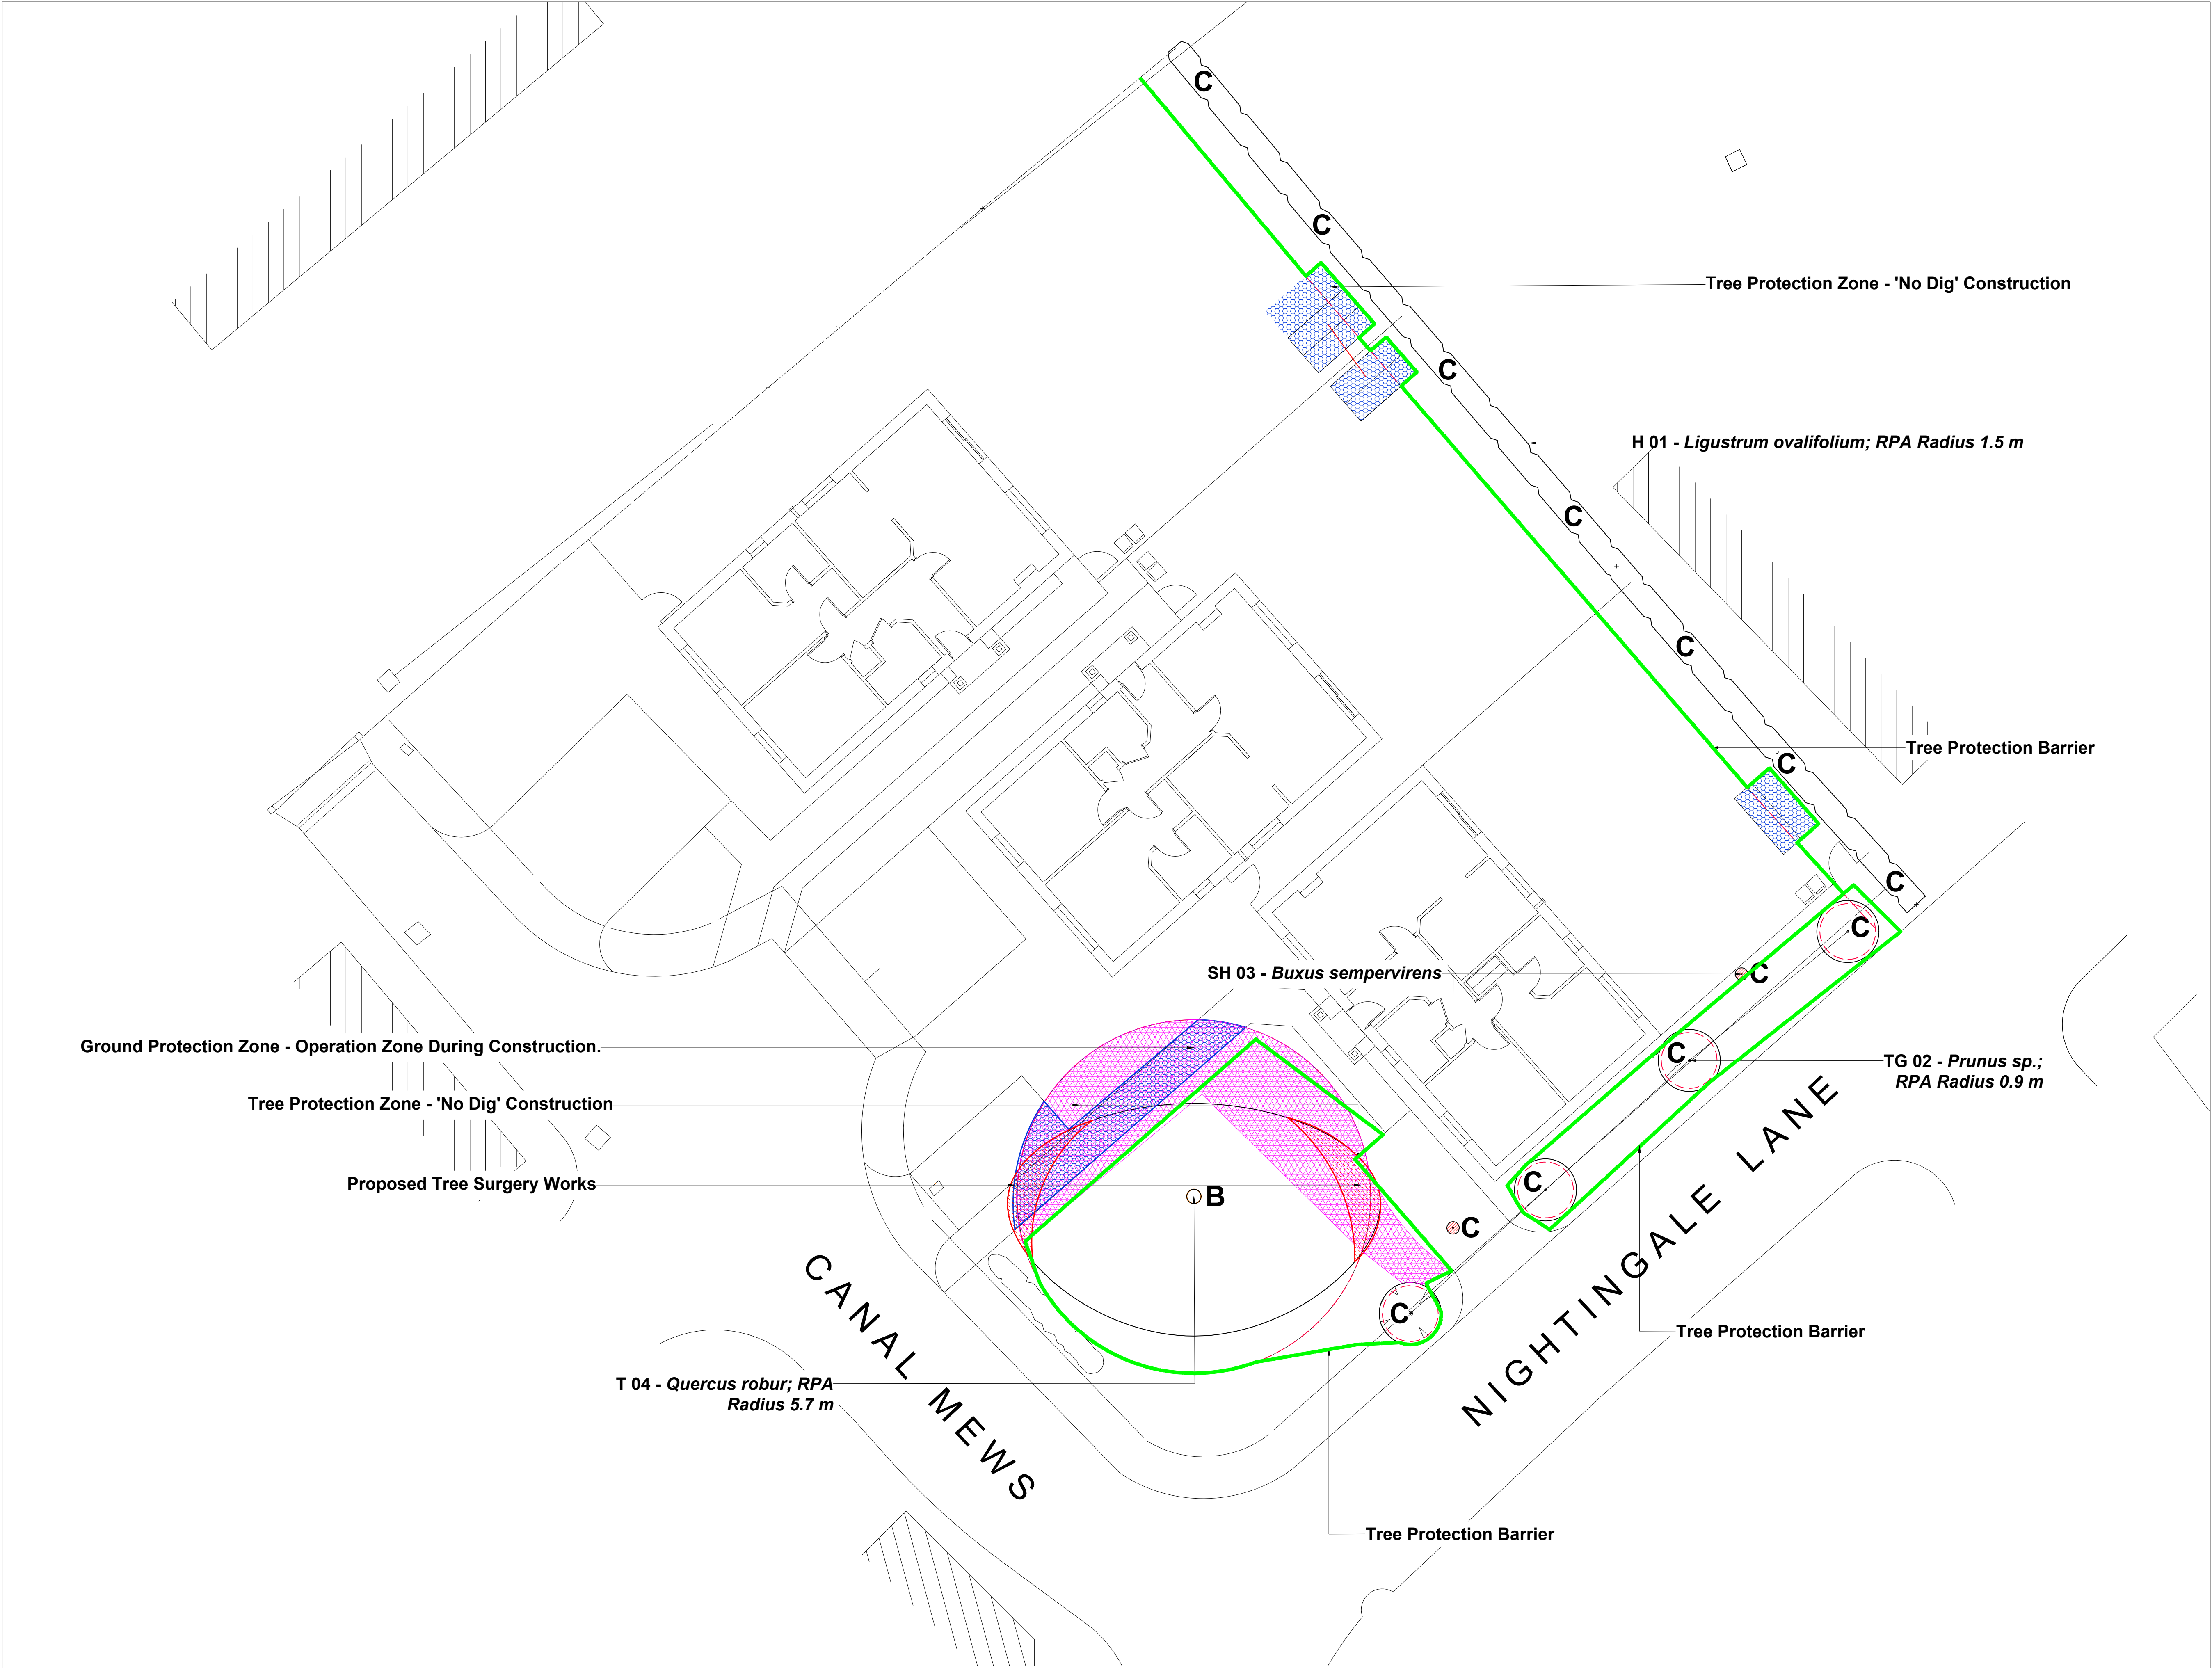

Legend

Tree and Shrub Numbers.

Tree Root Protection Areas
Tree Root Protection Areas calculated and specified in accordance with BS 5837:2012 - 'Trees in Relation to Design, Demolition and Construction - Recommendations'.

Category B Trees
Trees of Moderate Quality and Value.

Category C Trees
Trees of Low Quality and Value.

Category C Shrubs and Hedges
Ornamental Shrubs and Hedges of Low Quality and Value.

Existing Trees and Shrubs to be Removed
Tree and Shrub Removal operations to be in accordance with BS3998:2010 - 'Tree Works - Recommendations'.

Ground Protection Zone - Operation Zone During Construction.
An Operation Zone to enable construction work within the Root Protection Area is to be secured beneath the canopy of the existing trees with a ground protection layer, fit for the expected level of traffic, above a compression resistant layer for the duration of the construction period in accordance with BS 5837:2012 - 'Trees in Relation to Design, Demolition and Construction - Recommendations'.

Proposed Tree Surgery Works
Existing trees to have crown reduced prior to protection measures being implemented. Tree Surgery operations to be in accordance with BS 3998:2010 - 'Tree Works - Recommendations'.

Tree Protection Zone - 'No Dig' Construction
A 'No Dig' Construction shall allow for construction to be implemented without intrusion or change of existing ground levels, in accordance with BS 5837:2012 - 'Trees in Relation to Design, Demolition and Construction - Recommendations'.

Tree Protection Barrier
All Tree Protection and Tree Protection Barriers to be in accordance with BS 5837:2012 - 'Trees in Relation to Design, Demolition and Construction - Recommendations'.
Tree Protective Barrier to be 2.0 metres height 'Heras' Welded Wire Mesh Fencing secured to a scaffolding framework, set into the existing ground, and positioned to the outside edge of the existing Tree Root Protection Area, or as specified.

Notes:

- Drawing to be read in colour.
- For details of existing trees and vegetation refer to: LLD1345-ARB-SCH-001 - Existing Tree Schedule;
- For assessment of effects of the proposed development on existing trees refer to LLD1345-ARB-REP-001- Arboricultural Impact Assessment and Method Statement;

PLANNING ISSUE

Rev	Description	Date	Initials
01	Planning Issue	24.07.19	LB
00	Planning Issue	06.12.18	JH

LIZARD
Landscape Design and Ecology

The Old Bank, 34 South Street, Tarring, Worthing, West Sussex, BN14 7LH
T. 01903 216033 E. lizardlandscape@btconnect.com W. lizardlandscapeecology.com

Client Seaward Properties Ltd.			
Project Title and Location Land to the East of Barn Rise Barnham			
Drawing Title Tree Retention Protection Plan			
Scale 1:100@A1	Drawn LB	Approved JJ	Date 24.07.19
Drawing No LLD1345-ARB-DWG-002	Revision 01		

Drawing No. 02 - Tree Retention and Protection Plan
Land to the East of Barn Rise, Barnham