



Site Survey Boundary.

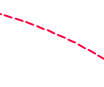

Existing Buildings.

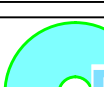


Existing Fence.



Tree/ Tree Group/ Tree Line/ Hedge Identification Label



Tree Root Protection Areas
Tree Root Protection Areas calculated and specified in accordance with BS 5837:2012 - 'Trees in Relation to Design, Demolition and Construction - Recommendations'.

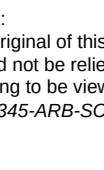

Category B Trees
Trees of Moderate Quality and Value.



Category C Trees
Trees of Low Quality and Value.




Category C Shrubs and Hedges
Ornamental Shrubs and Hedges of Low Quality and Value.

Notes:
The original of this drawing was produced in colour - a monochrome copy should not be relied upon.
Drawing to be viewed in conjunction with:
LLD1345-ARB-SCH-001-Existing Tree Schedule.

PLANNING ISSUE

Rev	Description	Date	Initials
01	Planning Issue	06.12.18	GS
00	Draft Planning Issue	03.01.18	GS

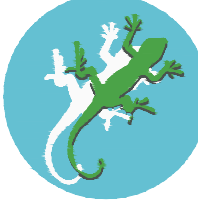

L I Z A R D

Landscape Design and Ecology

The Old Bank, 34 South Street, Tarring, Worthing, West Sussex, BN14 7LH
T. 01903 216053 E. lizardlandscape@btconnect.com W. lizardlandscape.co.uk

Project Title and Location

Land to the East of Barn Rise, Barnham

Client

Seaward Properties Ltd

Drawing Title

Tree Constraints Plan

Scale

1:100@A1

Drawn

GS

Date

03.01.2018

Approved

JJ

Revision

01

Drawing No

LLD1345-ARB-DWG-001

CAD Filename

LLD1345-ARB-DWG-001