



North West Elevation

South East Elevation

North East Elevation

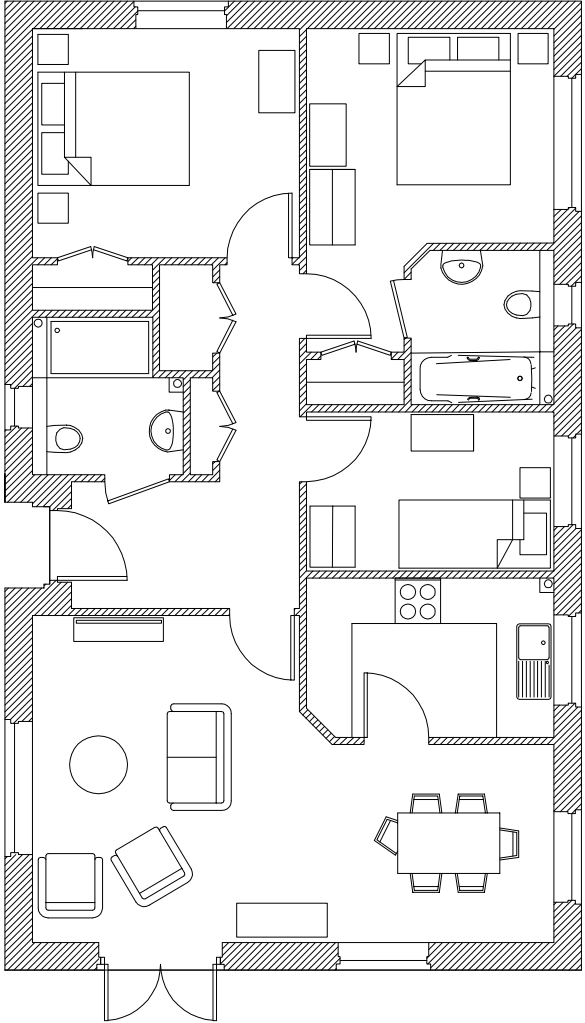

Plot 1 Floor Plan

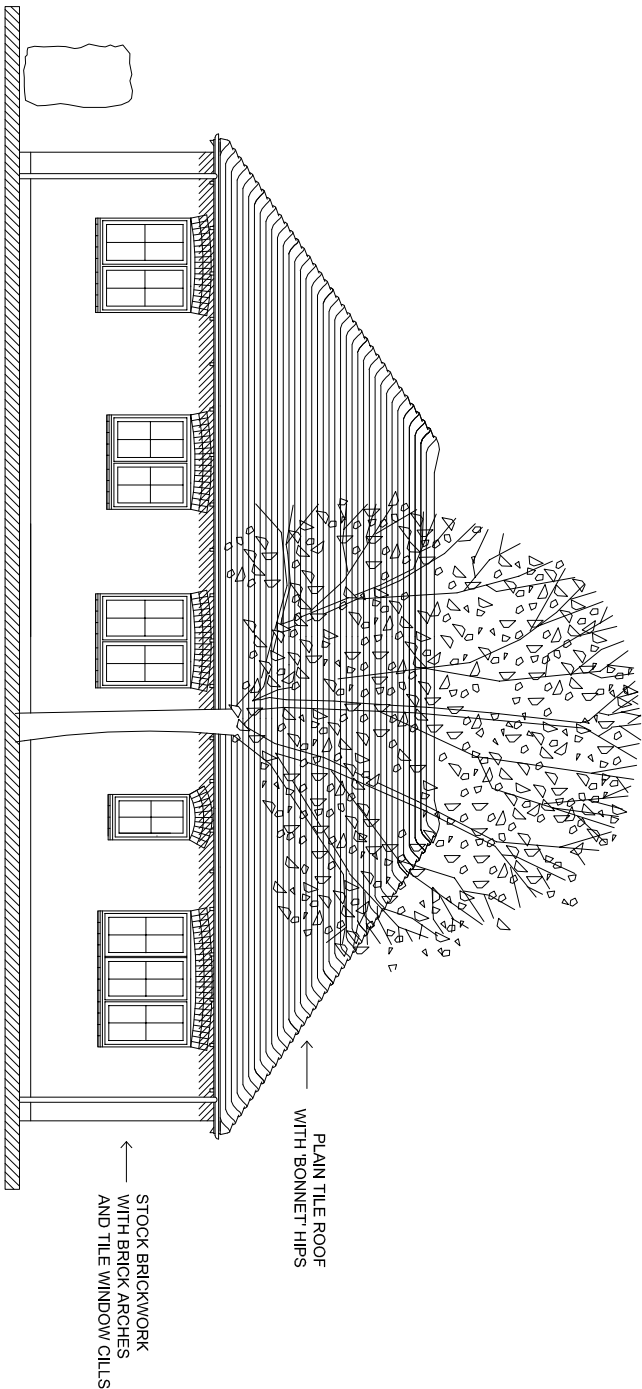

South West Elevation

PLOT 1



Studio Lack Architecture Studio Lack Ltd : 17 Beech Avenue : Chichester 01243 782 686 : mcholaslack@live.com : P019 3DR	Land off Canal Mews Barnham	Plot 1 14/01/20	1/100 @ A3	Dwg 1705-13B
--	---------------------------------------	---------------------------	------------	---------------------