




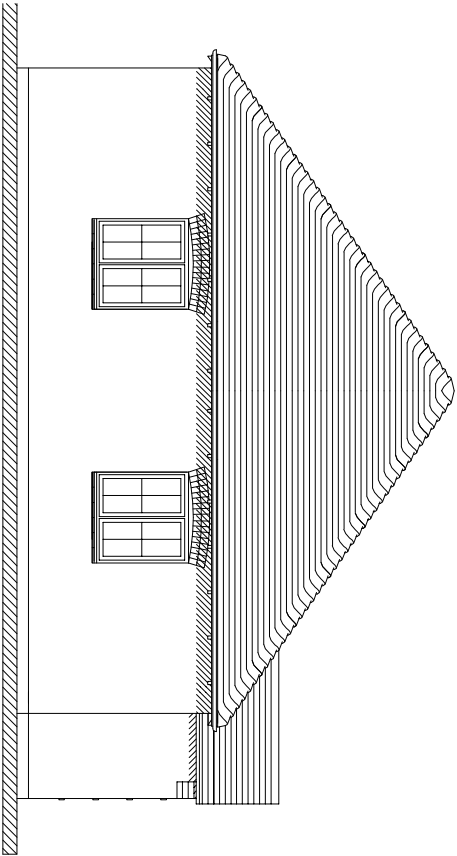


North West Elevation

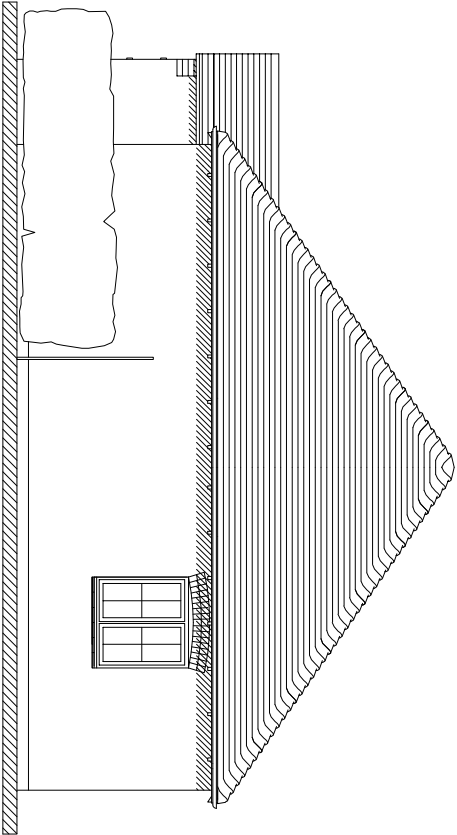


South East Elevation

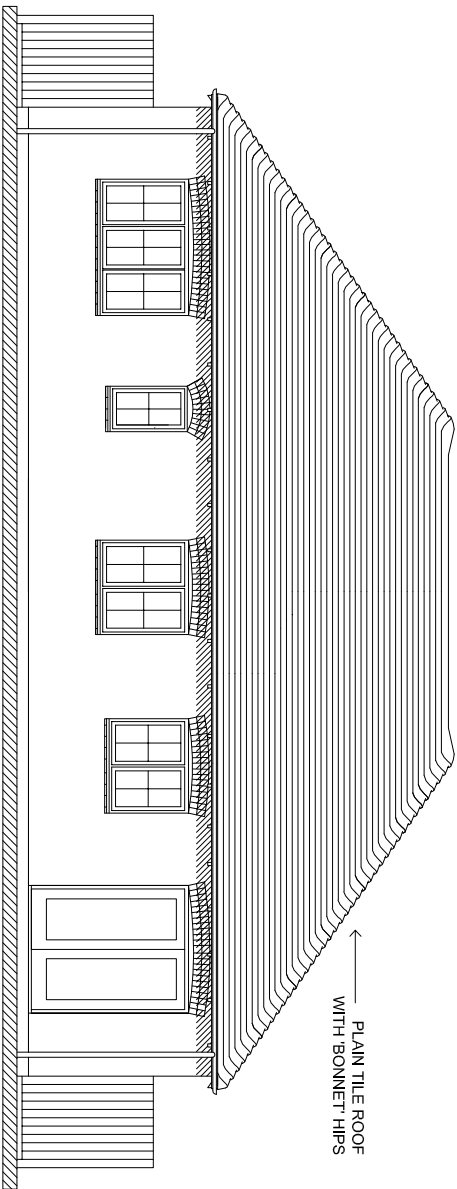

North East Elevation

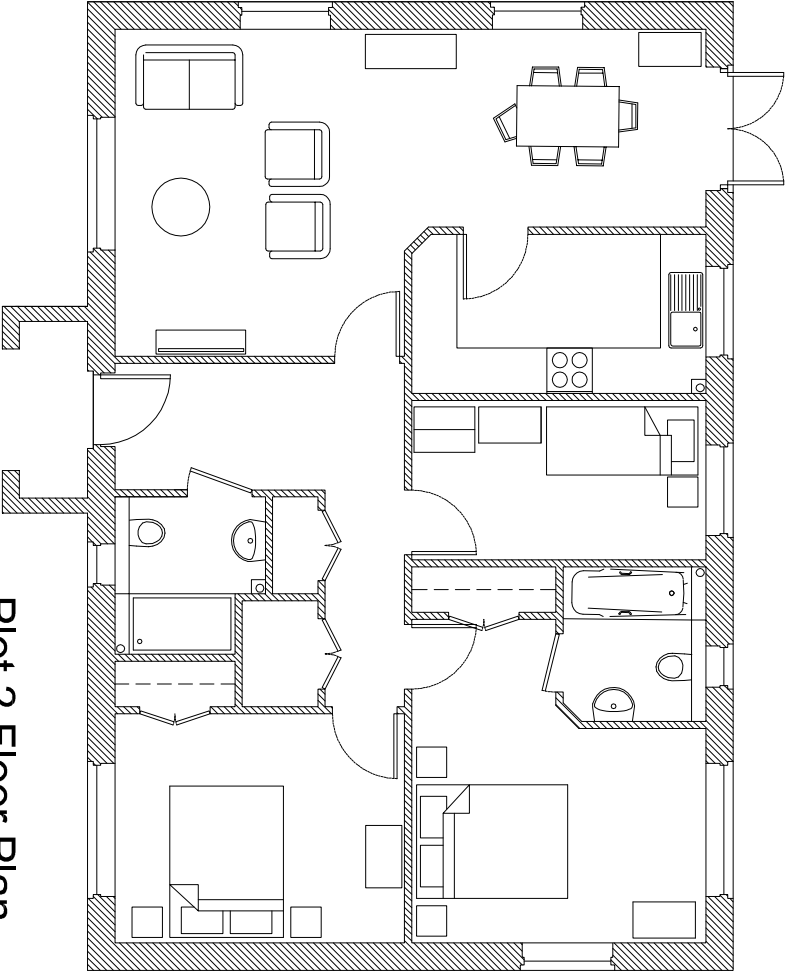

Plot 2 Floor Plan

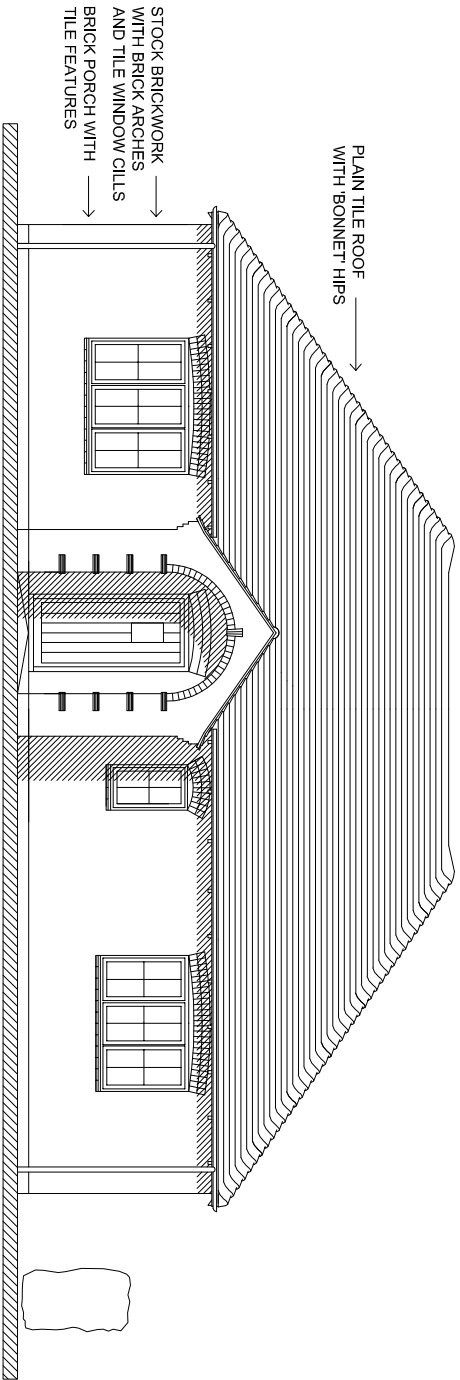

South West Elevation

PLOT 2



Studio Lack Architecture Studio Lack Ltd : 17 Beech Avenue : Chichester 01243 782 686 : mcholas.lack@live.com : P019 3DR	Land off Canal Mews Barnham	Plot 2 17/01/20	1/100 @ A3	Dwg 1705-14
---	---------------------------------------	---------------------------	------------	--------------------