
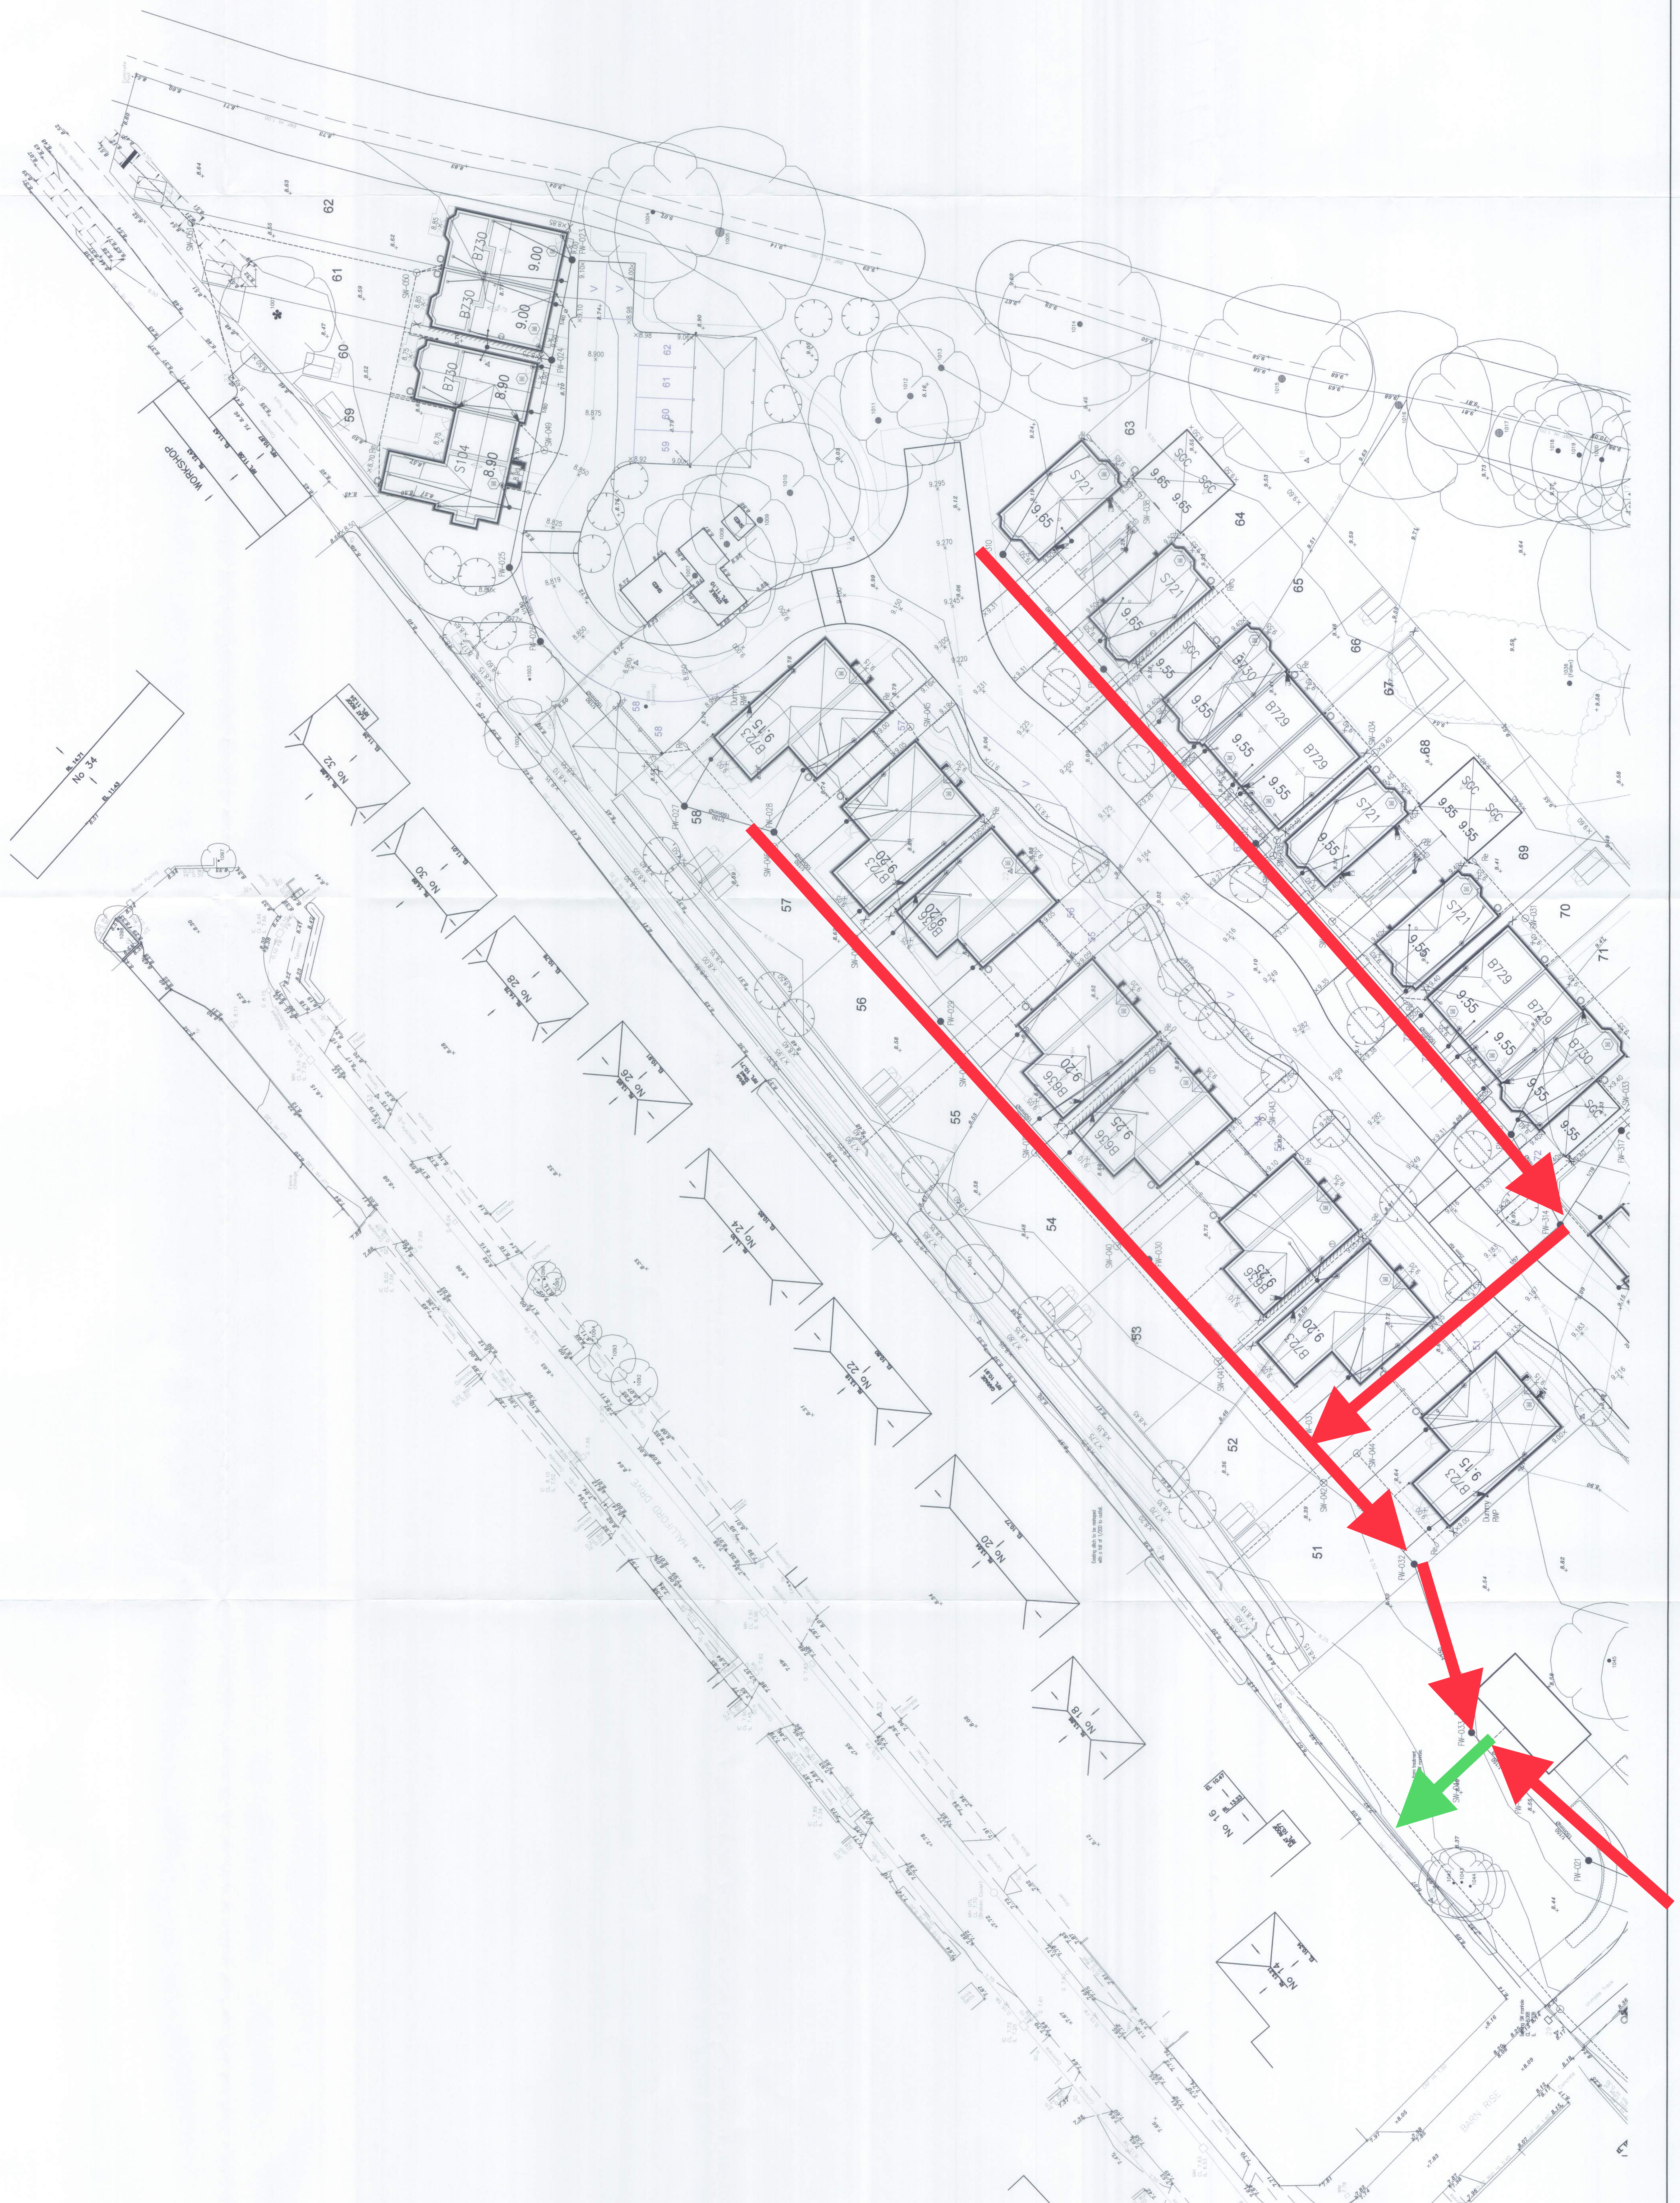


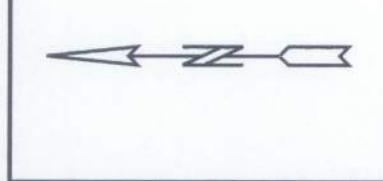

Rev	Description	Initial	Date
Croudace HOMES.CO.UK			
BARNHAM GOODACRES			
GENERAL LAYOUT SHEET 2 OF 2			
SCALE:	1/200 @ A0		
DATE:			
DRAWN:			
CHECKED:			
DRG.No.:	000/000		