
BRUNDLE
www.fhbrundle.co.uk

FORTITUDE™
FENCING SYSTEMS

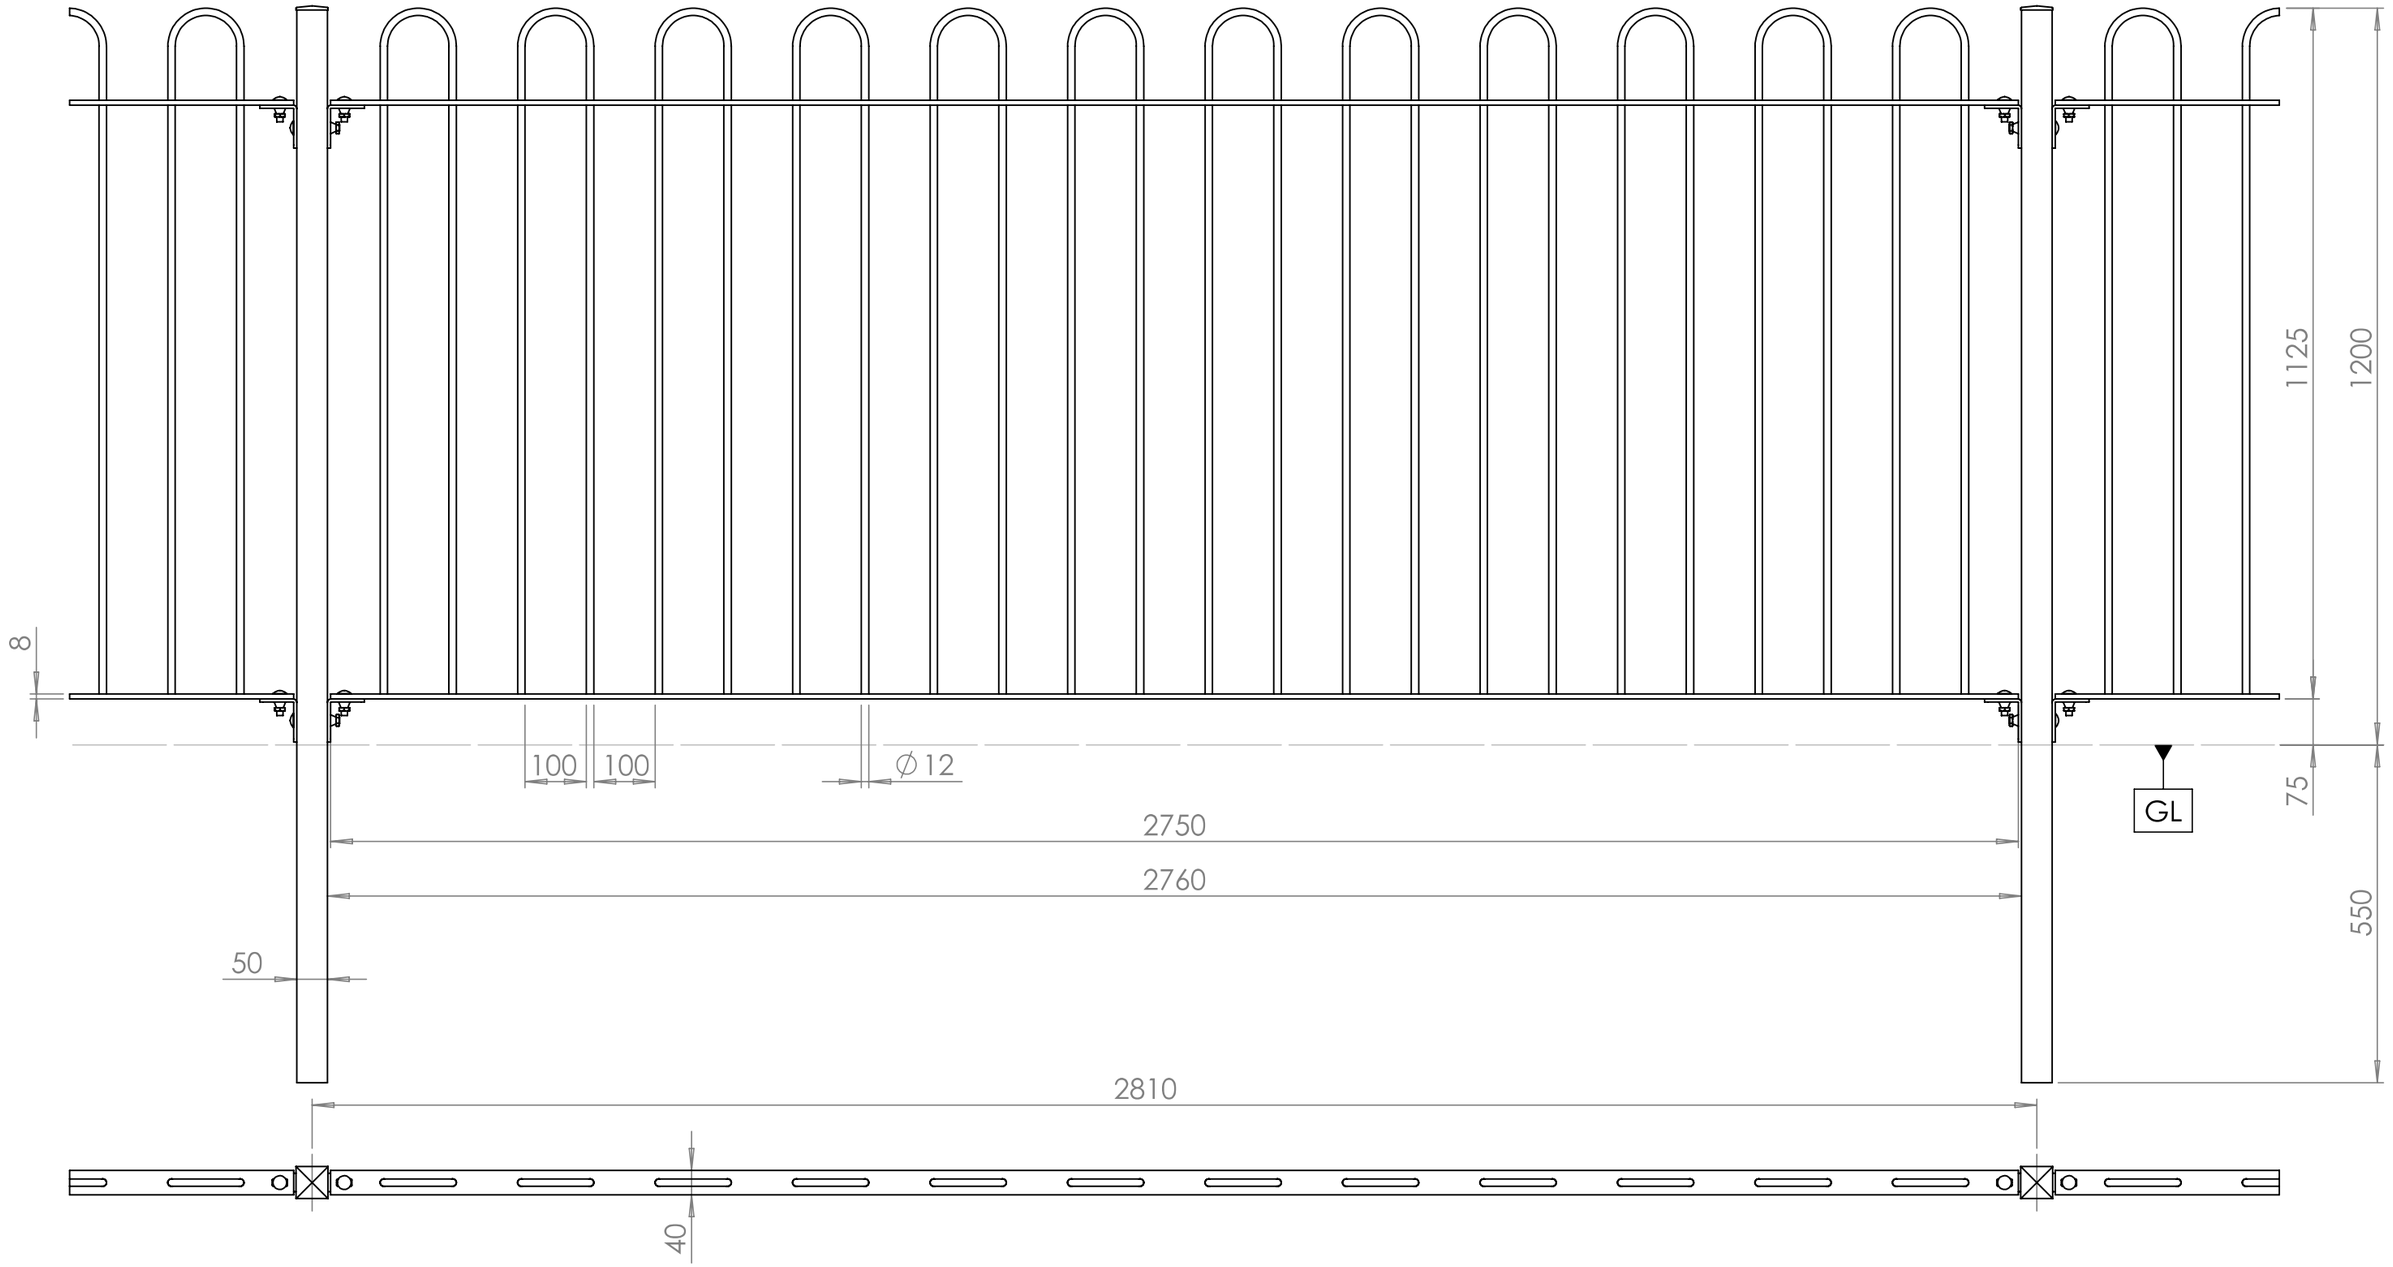

NB: One Panel Comes With One Post and Fixings

PART CODE	MATERIAL	FINISH
51BTC1212M	Mild Steel	HDG
51BTC1212BM	Mild Steel	HDG & PPC RAL 9005

Cleat adjustment:
Min post centres: 2800mm;
Max post centres: 2860mm;

ARUP ARCHITECTURAL ENGINEERING

DESCRIPTION: Bow Top 1200mm high panels with concrete in posts, c/w fixings

	NAME	DATE	REVISION	UNLESS OTHERWISE SPECIFIED ALL DIMENSIONS ARE IN MILLIMETERS	
DRAWN	LT	02/05/2019	A		A3
CHECKED				DO NOT SCALE DRAWING	SCALE:1:10