


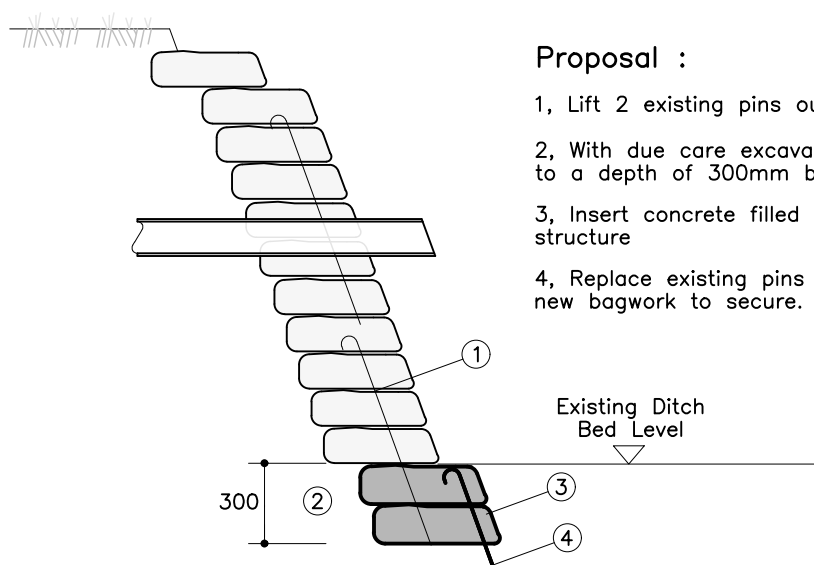

Proposal :

- 1, Lift 2 existing pins out of the ground.
- 2, With due care excavate beneath existing bags to a depth of 300mm below ditch bed level
- 3, Insert concrete filled bags under existing bag structure
- 4, Replace existing pins & place 2 pins through new bagwork to secure.

Headwall Section
Outfall to side of Ditch