



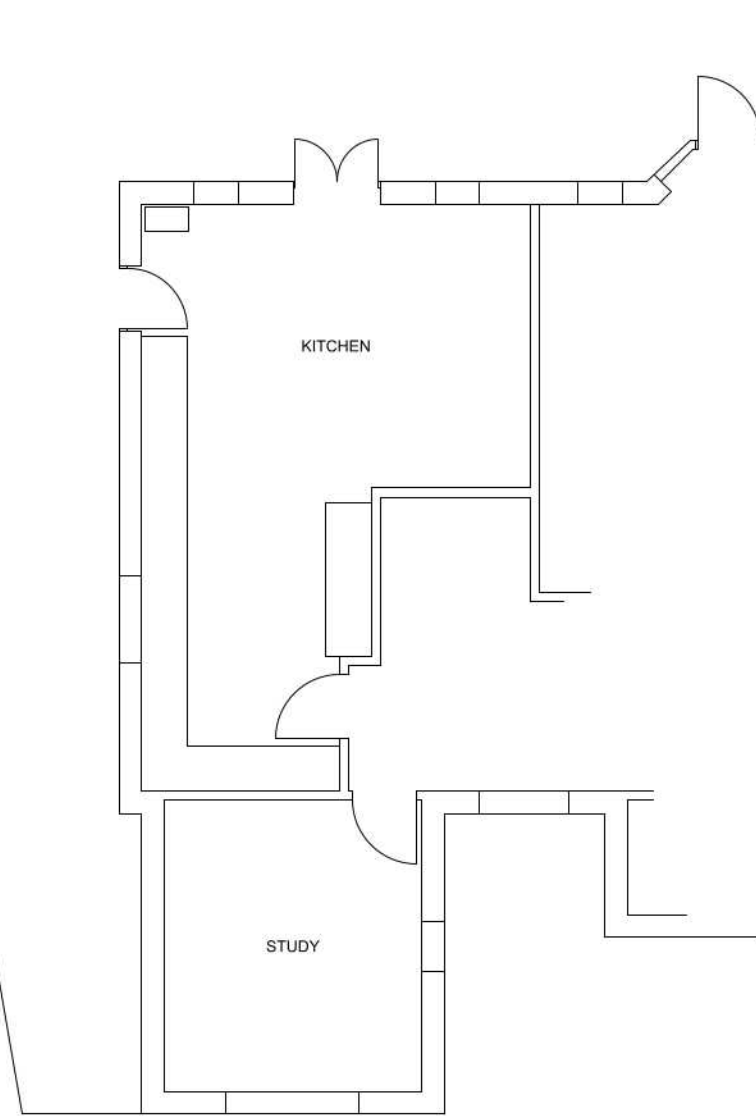

EXISTING GROUND FLOOR PLAN
SCALE 1:100 @ a3

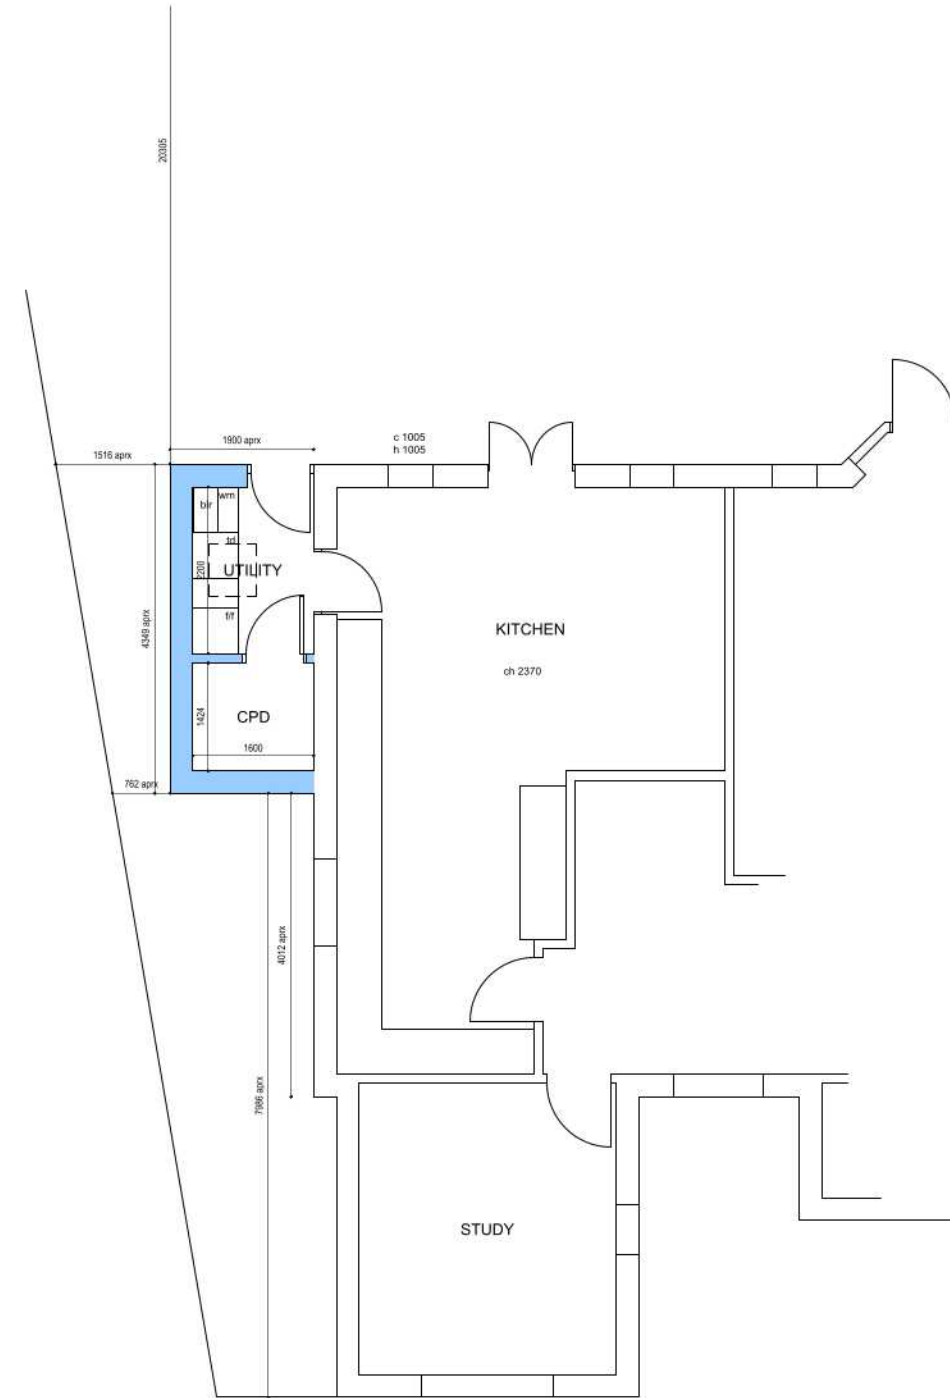

PROPOSED GROUND FLOOR PLAN
SCALE 1:100 @ a3

