


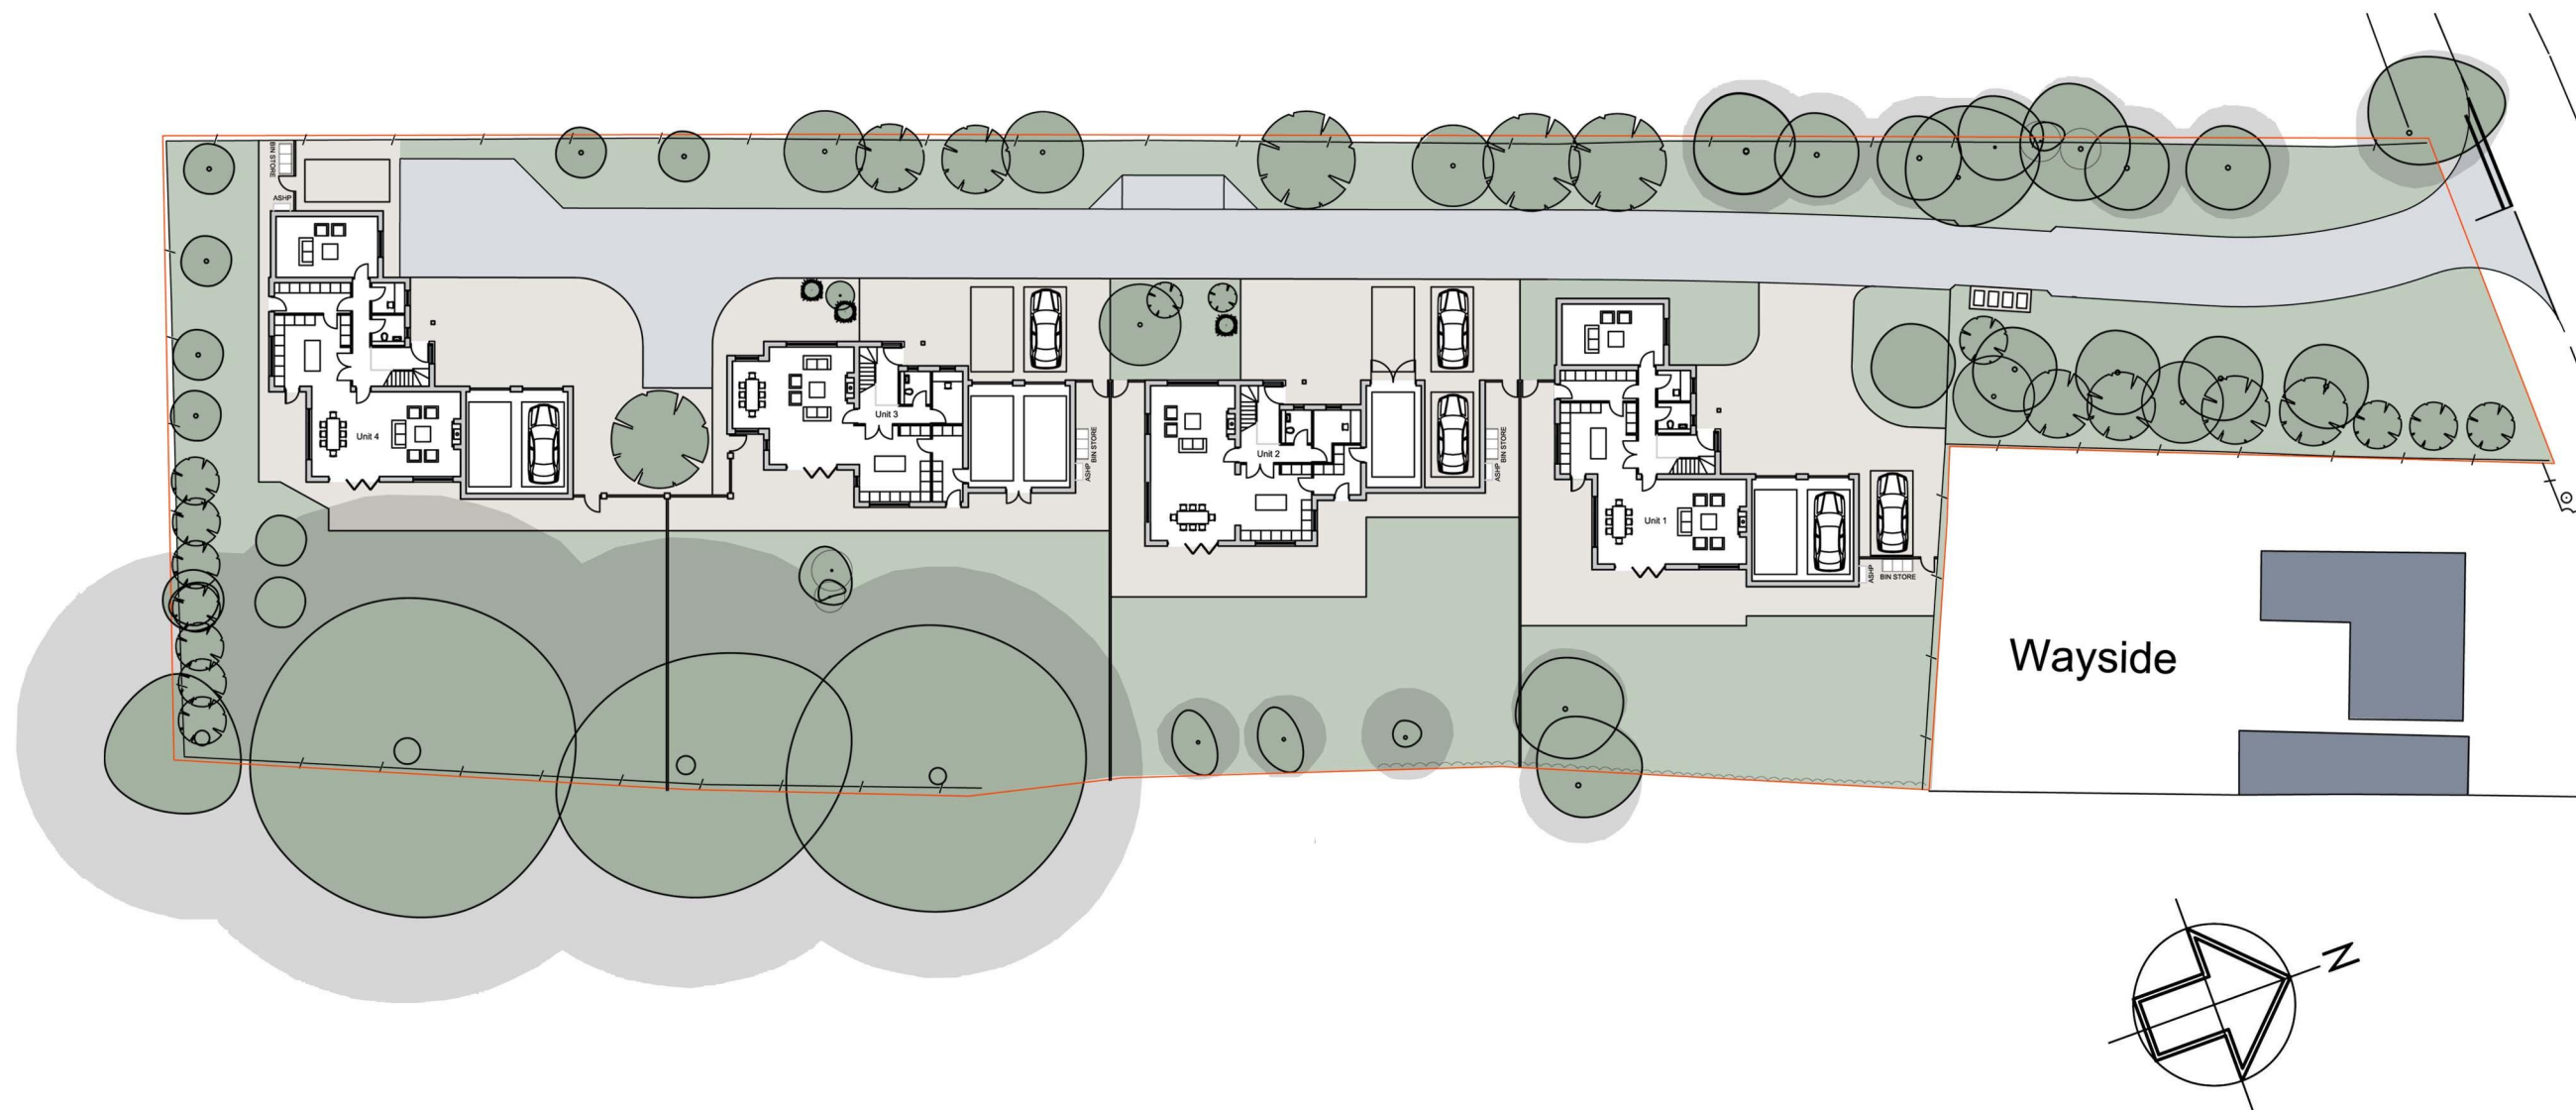

Site layout plan (coloured)
 Eastergate Lane, Eastergate PO20 3SJ 1194-A-06B

06_B

8 Main St - Bilton - Rugby
 Warwickshire CV23 8TS
 M 07525 921451
 E conceptworld@btinternet.com