


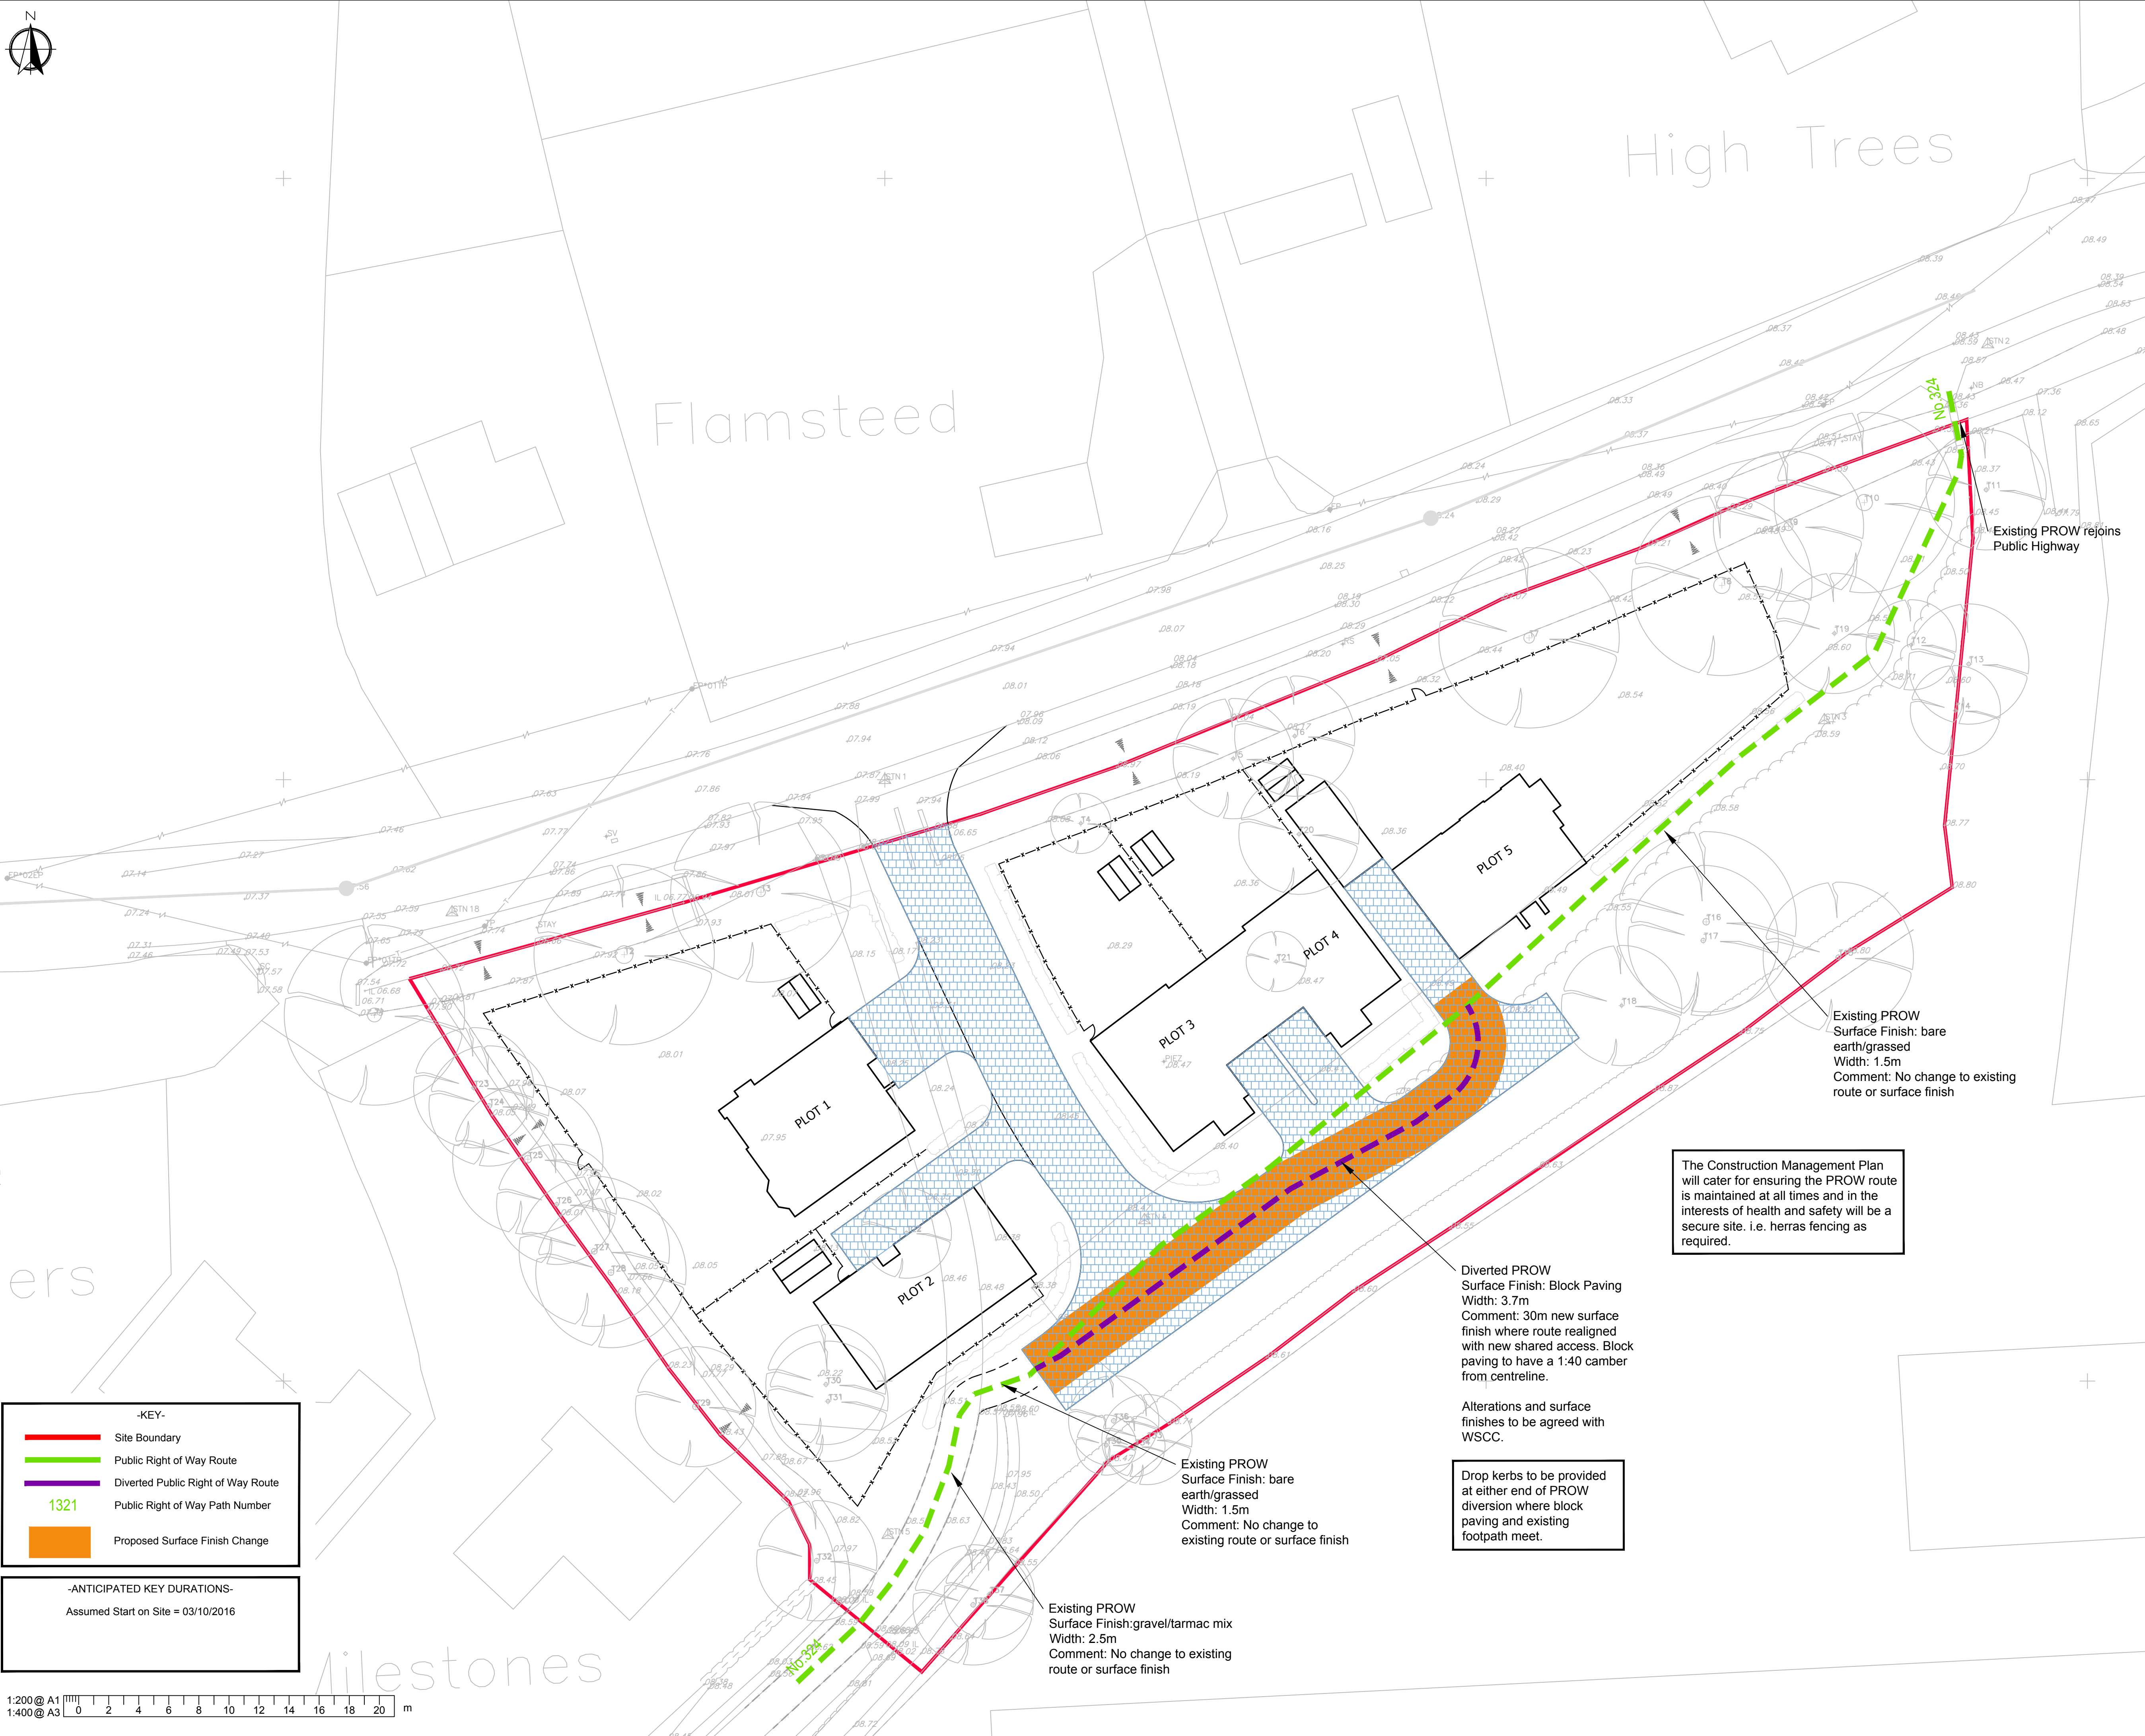


-KEY-

- Site Boundary
- Public Right of Way Route
- Diverted Public Right of Way Route
- Public Right of Way Path Number
- Proposed Surface Finish Change

-ANTICIPATED KEY DURATIONS-

Assumed Start on Site = 03/10/2016

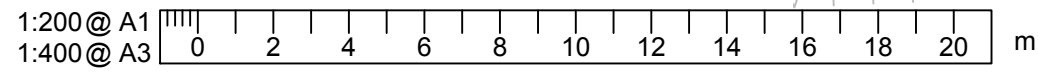

NOTES

1.

This drawing is to be read in conjunction with all other RGP drawings, and with all relevant Architect's and Engineer's drawings and specification. Any discrepancies found are to be reported immediately to the Engineer.

2.

RGP accepts no responsibility for inaccuracies in data provided by third parties such as topographic surveys or Ordnance Survey mapping.

3.

Do not scale, work to figured dimensions only. All dimensions are in millimeters unless noted otherwise and all levels are in metres from the topographic survey datum.

4.

Any information given regarding existing underground services is given in good faith after consultation with the relevant authority, however accuracy is not certain. The main contractor is responsible for checking all information on site prior to work commencing and taking due care whilst undertaking the works.

5.

All dimensions to be checked on site. All details and dimensions relating to sub-contractors work must be checked and agreed between the sub-contractor or supplier and the general contractor.

6.

The electronic information from this drawing can not be guaranteed as dimensionally drawn exact. Figured dimensions must be used for setting out and detailing. RGP logos and company information must be removed from copies if information is re-used.

7.

The main contractor is responsible for the design of all temporary works, and is also responsible for the safe maintenance and stability of existing buildings at all times.

8.

The main contractor is responsible for dealing with all occurrences of ground water during the construction period.

9.

The contractor must comply with all current legislation relating to health & safety.

10.

All products specified shall be installed in strict accordance with the manufacturers recommendations and instructions. If there are discrepancies between that information and the details on any RGP drawings, the manufacturers instructions must be used.

11.

Contractor to confirm all invert levels where connections are proposed prior to commencing any drainage works. Contractor to commence drainage works at the point of discharge.

8

14/12/2016

Updated to suit comments dated 12/12/2016

RAA

MJA

A

04/08/2016

Layout GA updated

MJA

MJA

-

02/08/2016

Original Issue

RAA

MJA

Rev.

Date

Amendments

Drawn

Appr.

rgp

Design

Transport Planning and Infrastructure Design Consultants

Metro House, Northgate, Chichester, West Sussex PO19 1BE

Tel: 01243 410418 Fax: 01483 861682

www.rgp.co.uk

Client

Seaward Properties Ltd

Project

Land at Lake Lane, Barnham, West Sussex

Drawing Title

Existing Public Rights of Way Route and Development Impacts

Scale

1:200

Drawn By

RAA

Checked By

MJA

Approved By

MJA

Date

August 2016

Drawing No.

2015/D1042/1000

Rev.

B

APRIL DISTRICT COUNCIL

UNIVERSITY