




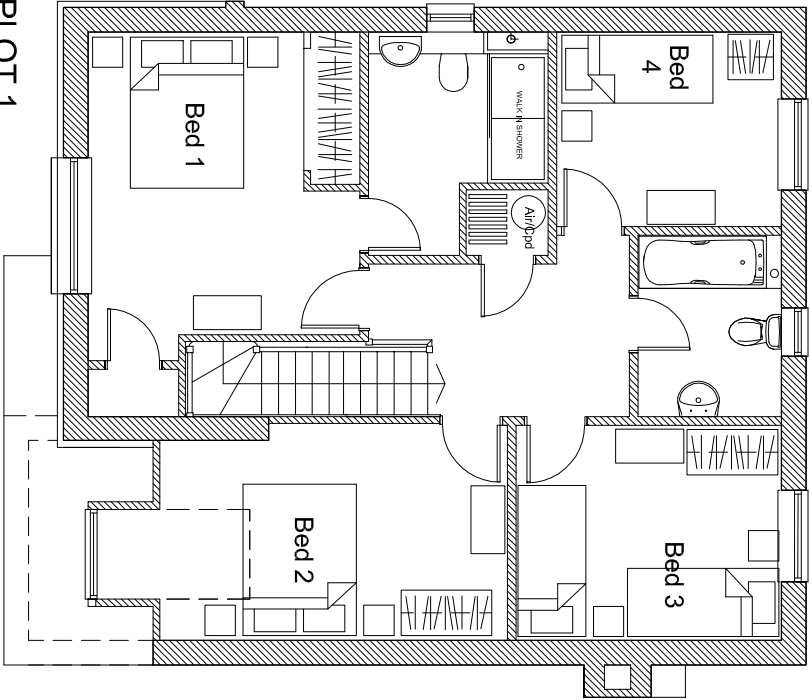


PLOT 1
FIRST FLOOR

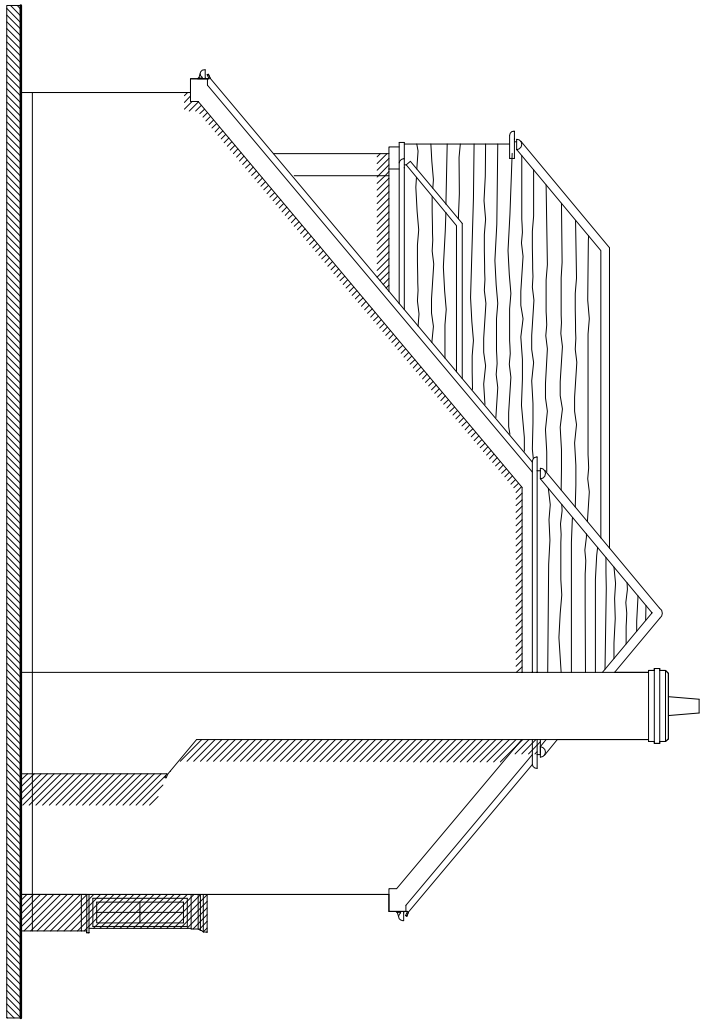


North Elevation

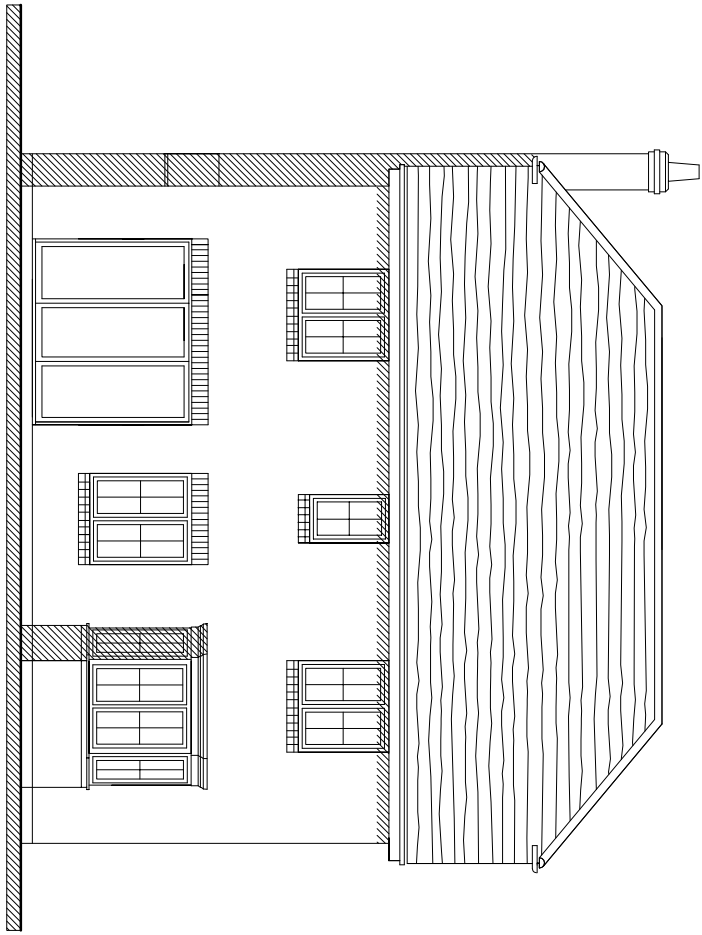


West Elevation

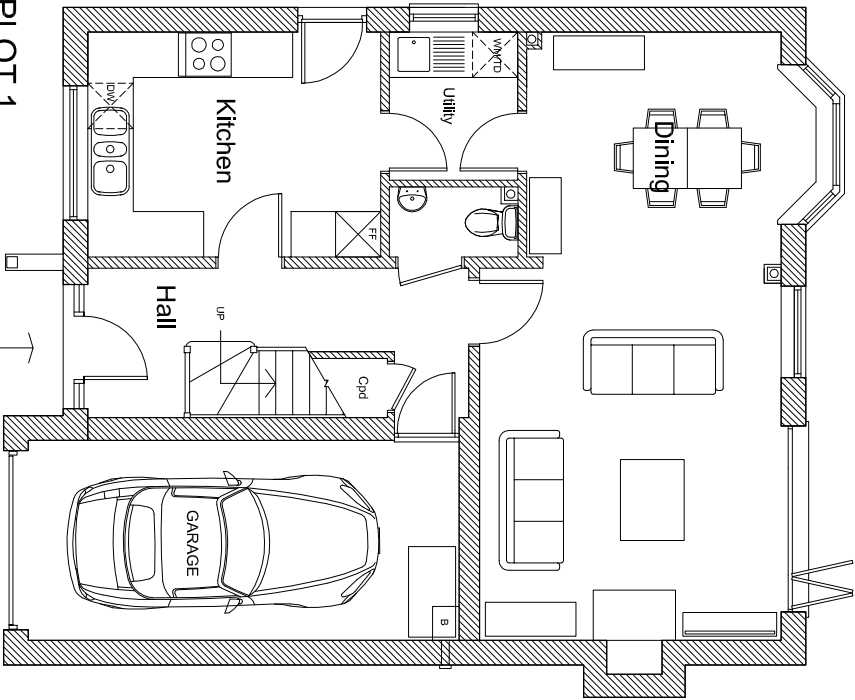

PLOT 1
GROUND FLOOR

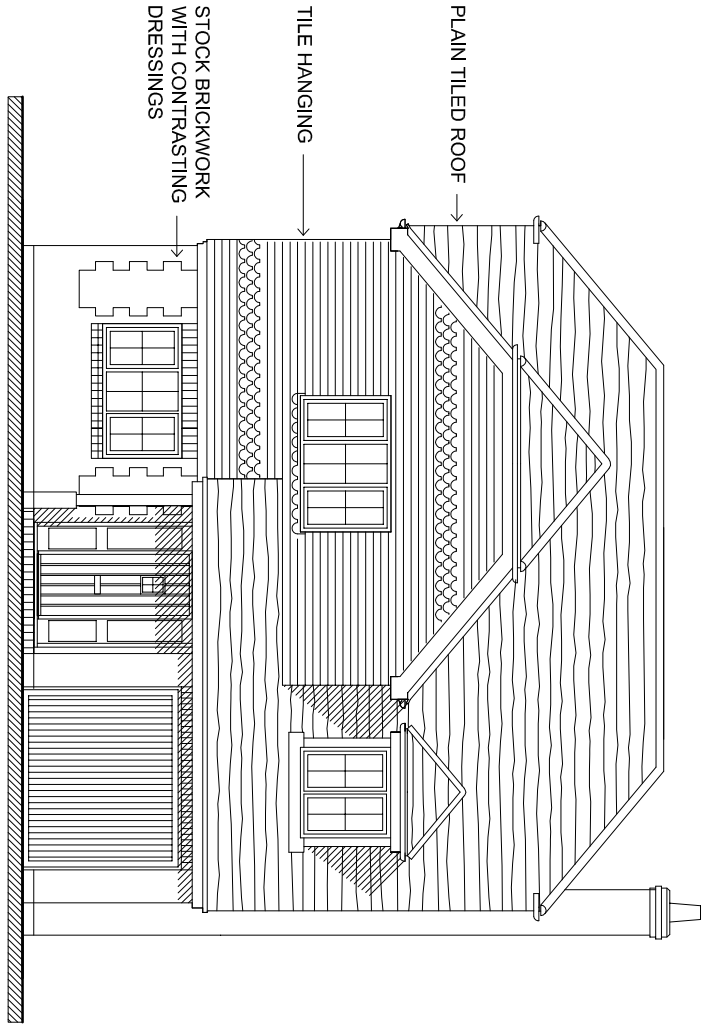

East Elevation

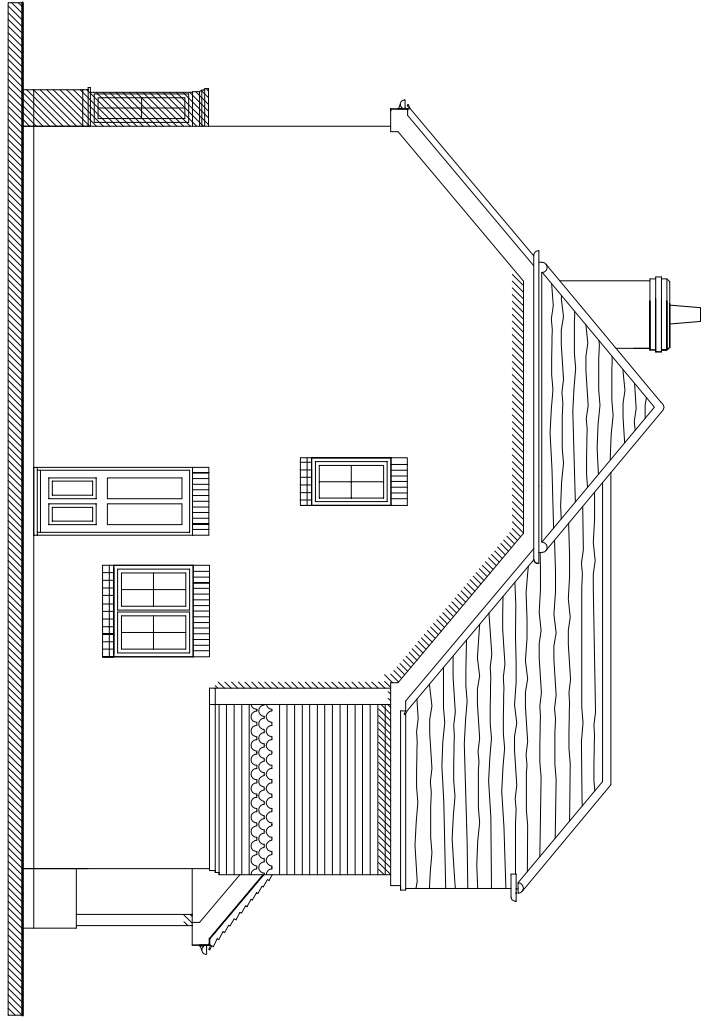

South Elevation



Project	Land at Lake Lane Barnham		For	Seaward Properties Ltd.		Studio Lack Architecture 17 Beech Avenue, Chichester 01243 782686 nicholas.lack@live.com
			Date	Oct 2016	Scale 1/100 @ A3 size	
Drawing	Plot 1 Plans & Elevations		Drawing number	31A		