




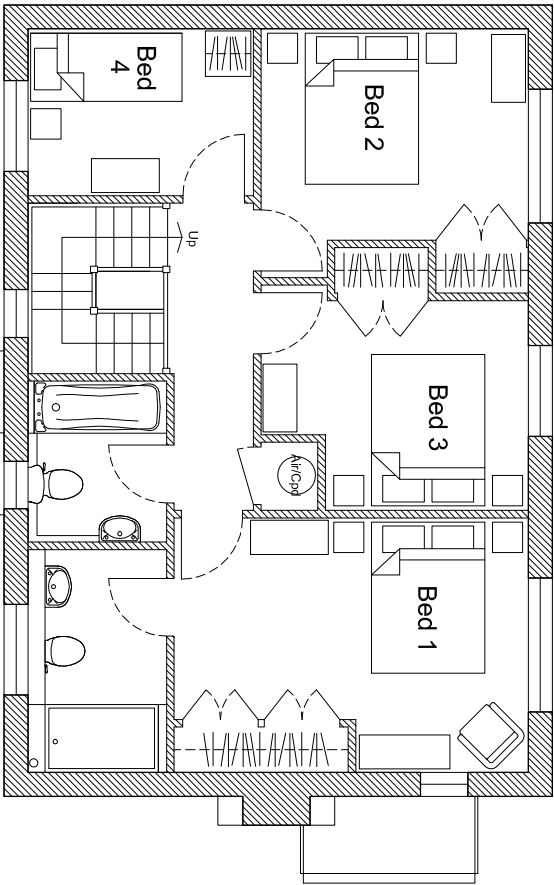


PLOT 5
FIRST FLOOR

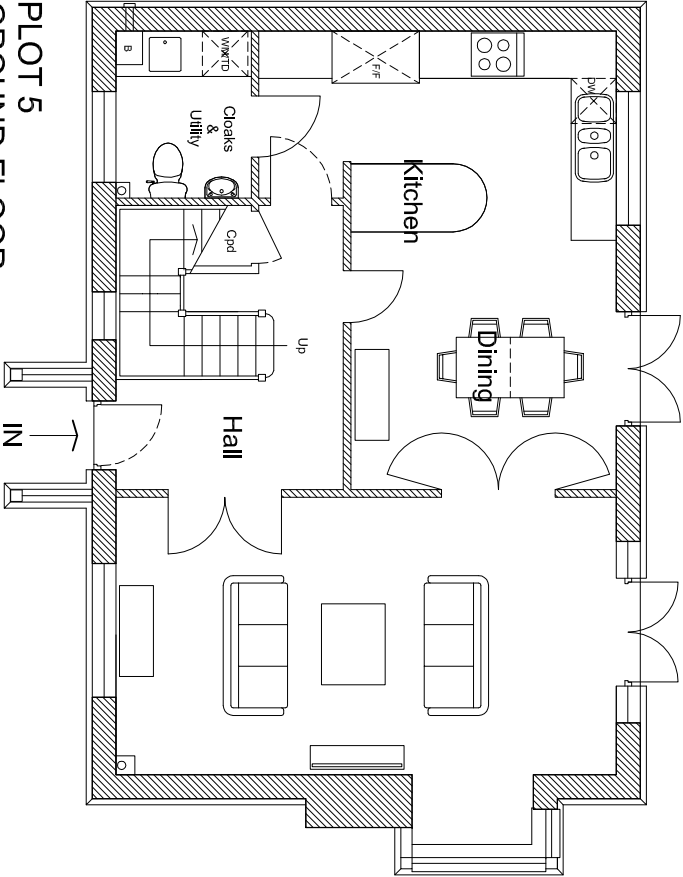


PLOT 5
GROUND FLOOR

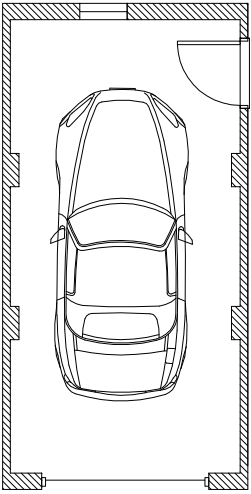


PLOT 5
GARAGE PLAN

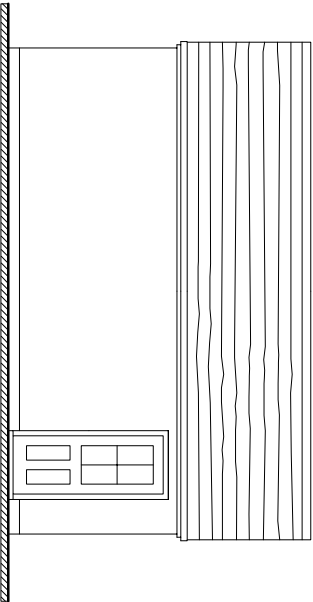


Side

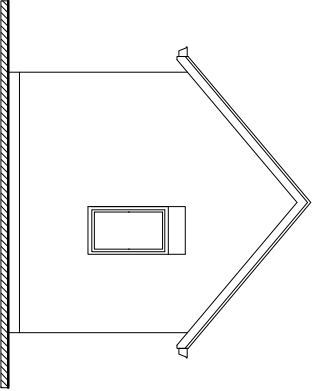

Rear

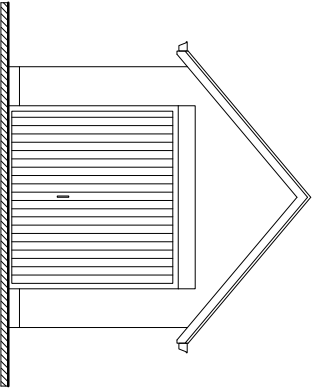

Front

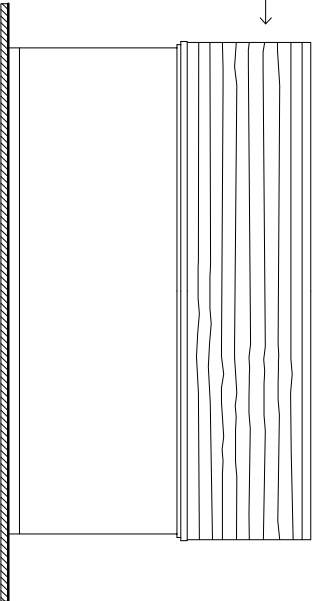

Side

PLAIN TILED ROOF &
STOCK BRICK ELEVATIONS

Rev A 11/01/17 Garage side door relocated to side elevation.

Project		For	
Land at Lake Lane Barnham		Seaward Properties Ltd.	
Date		Scale	
Oct 2016		1/100 @ A3 size	
Drawing		Drawing number	
Plot 4 Plans & Garage.		35A	
		Studio Lack Architecture 17 Beech Avenue, Chichester 01243 782886 ncholas.lack@live.com	