




NOTES


LEGEND

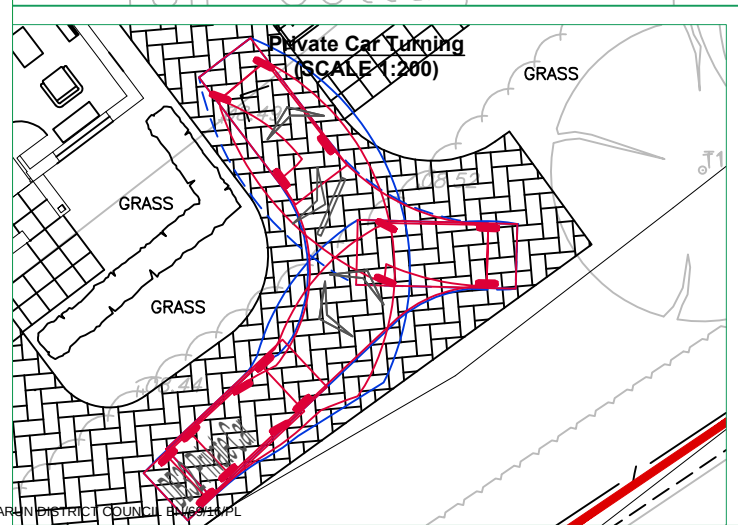

**VISIBILITY SPLAY OF 2.4 x 43.0 METRES TO THE LEFT
(TRAILING TRAFFIC DIRECTION) EDGE OF CARRIAGEWAY
BASED ON A POSTED SPEED LIMIT OF 30 MPH.**

SITE ACCESS TO TAKE THE FORM OF A VEHICULAR CROSSOVER. REFER TO INSET FOR DETAILS.

**VISIBILITY SPLAY OF 2.4 x 43.0 METRES TO THE RIGHT
(LEADING TRAFFIC DIRECTION) EDGE OF CARRIAGEWAY
BASED ON A POSTED SPEED LIMIT OF 30 MPH.**

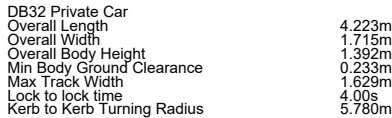

This map is based on or reproduced from Ordnance Survey material with the permission of Ordnance Survey on behalf of the controller of Her Majesty's Stationary Office (c)
 Crown Copyright. Licence Number: AL100037123
 This drawing is based upon Ordnance Survey mapping
 - RGP accept no liability for any inaccuracies with the data.



Transport Planning and Infrastructure Design Consultants
Metro House, Northgate, Chichester, West Sussex, PO19 1BE
Tel: 01243 410418 Fax: 01483 861682 www.rgp.co.uk

Client **Seaward Properties Limited**

Land at Lake Lane, Barnham

Drawing Title
Proposed Access Arrangement
and Visibility Splays

Scale Varies @ A3	Drawn By SMO	Checked By ALB	Approved By PMR
Date January 2017	Drawing No. 2016/3446/001		Rev. B