
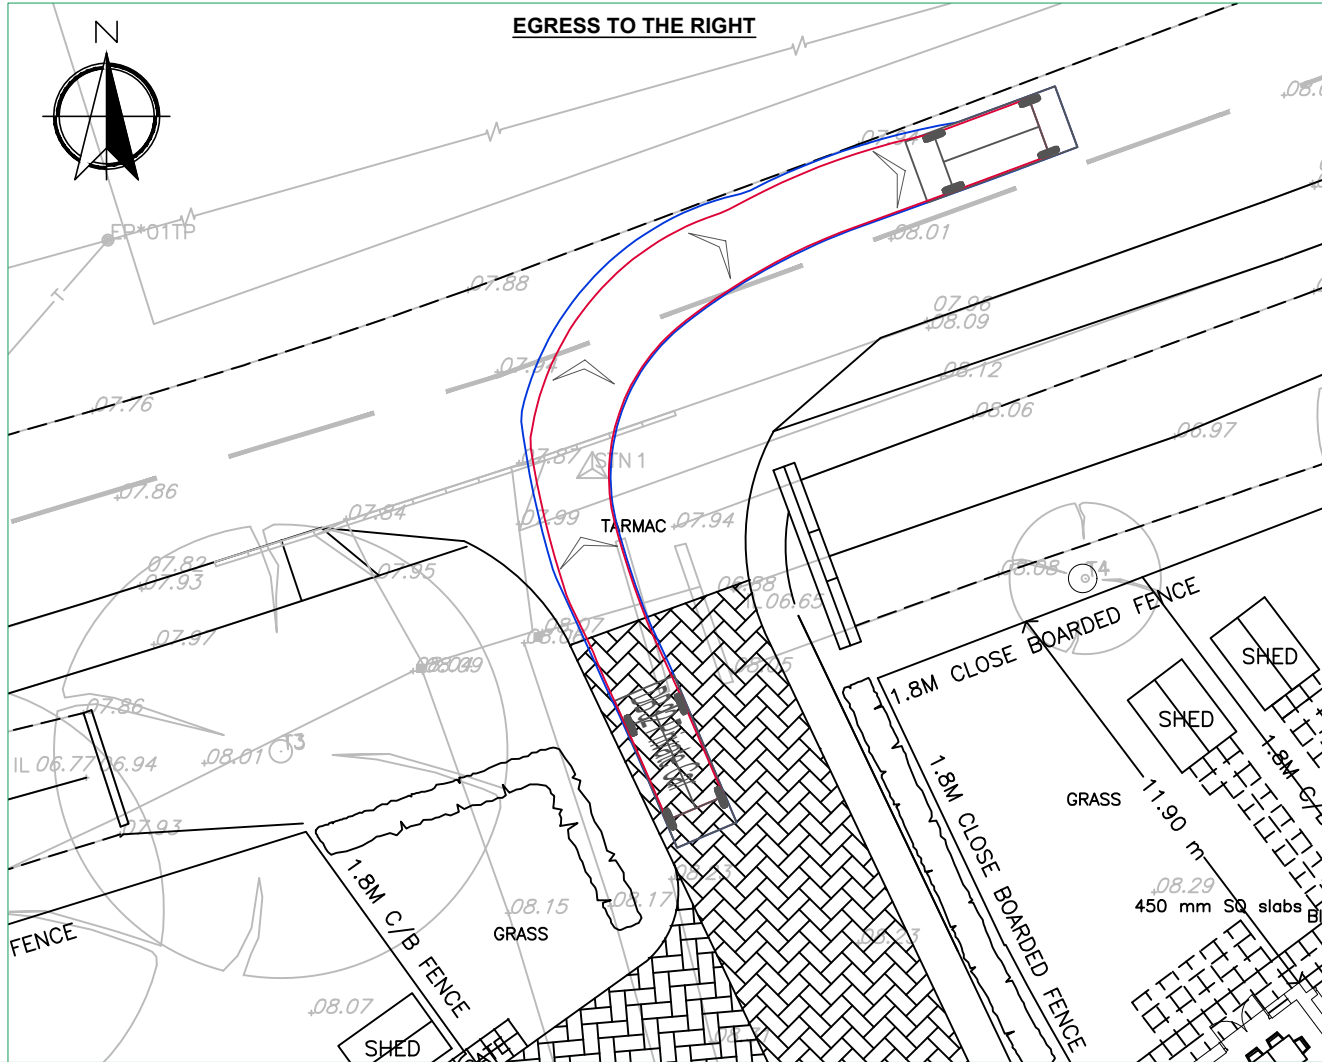
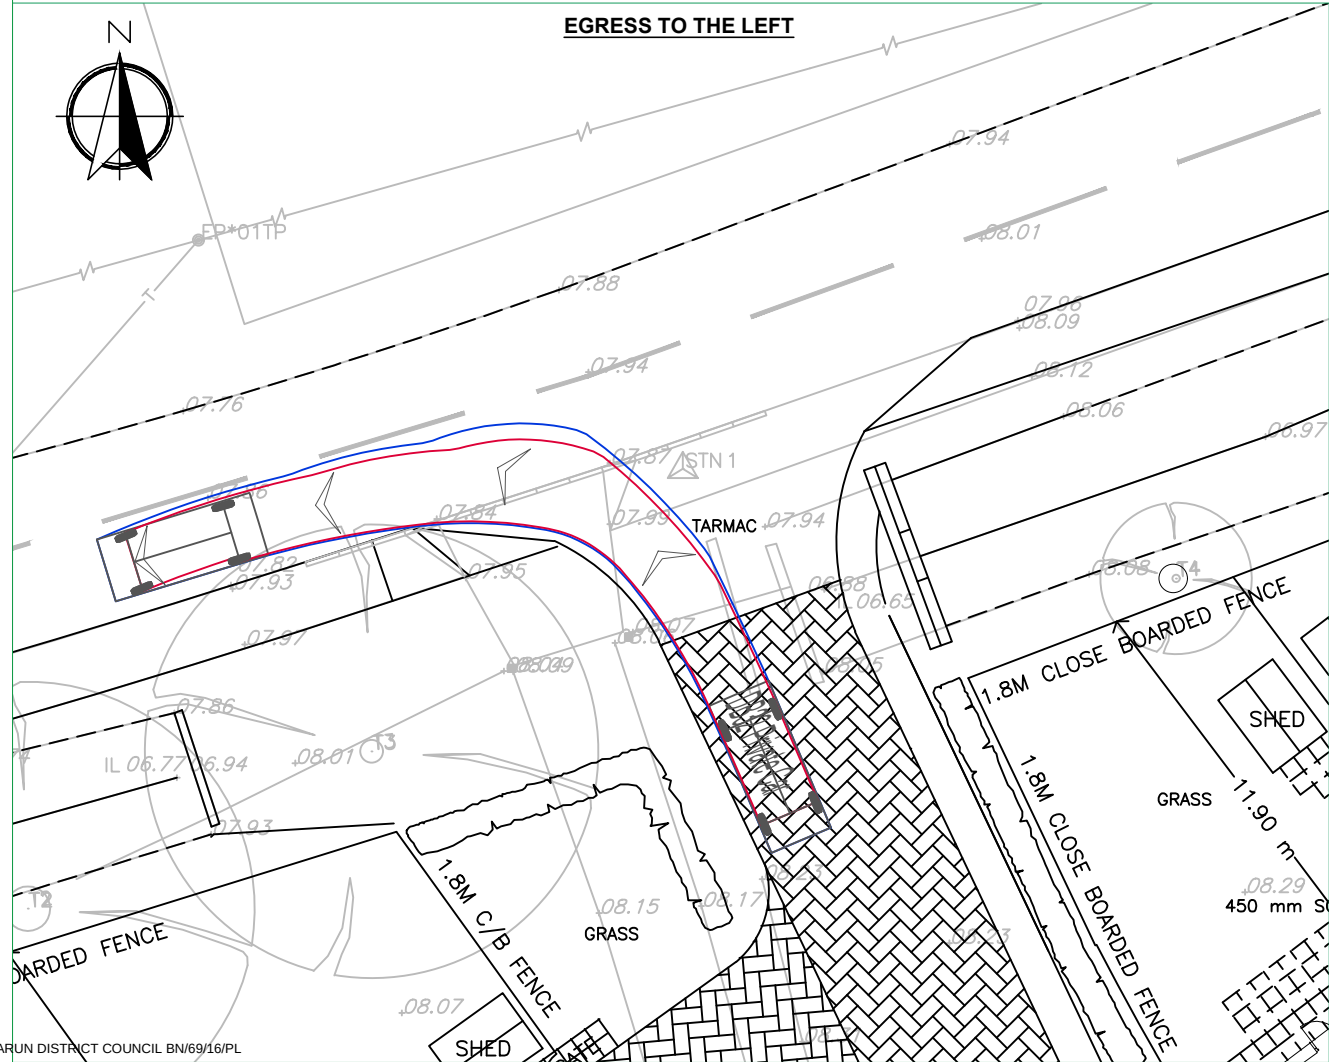
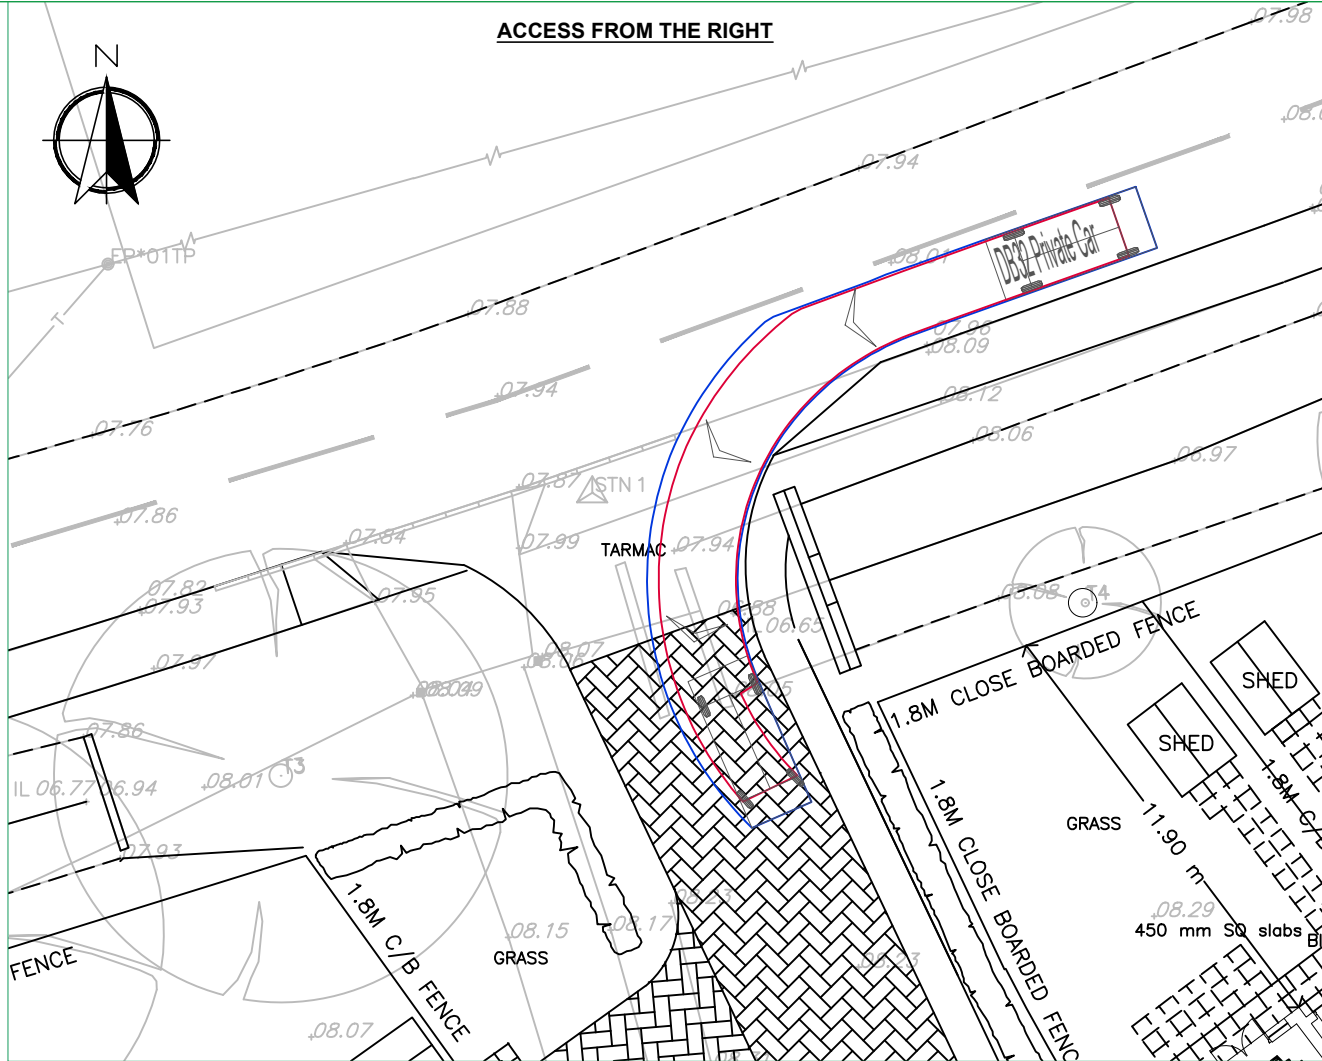


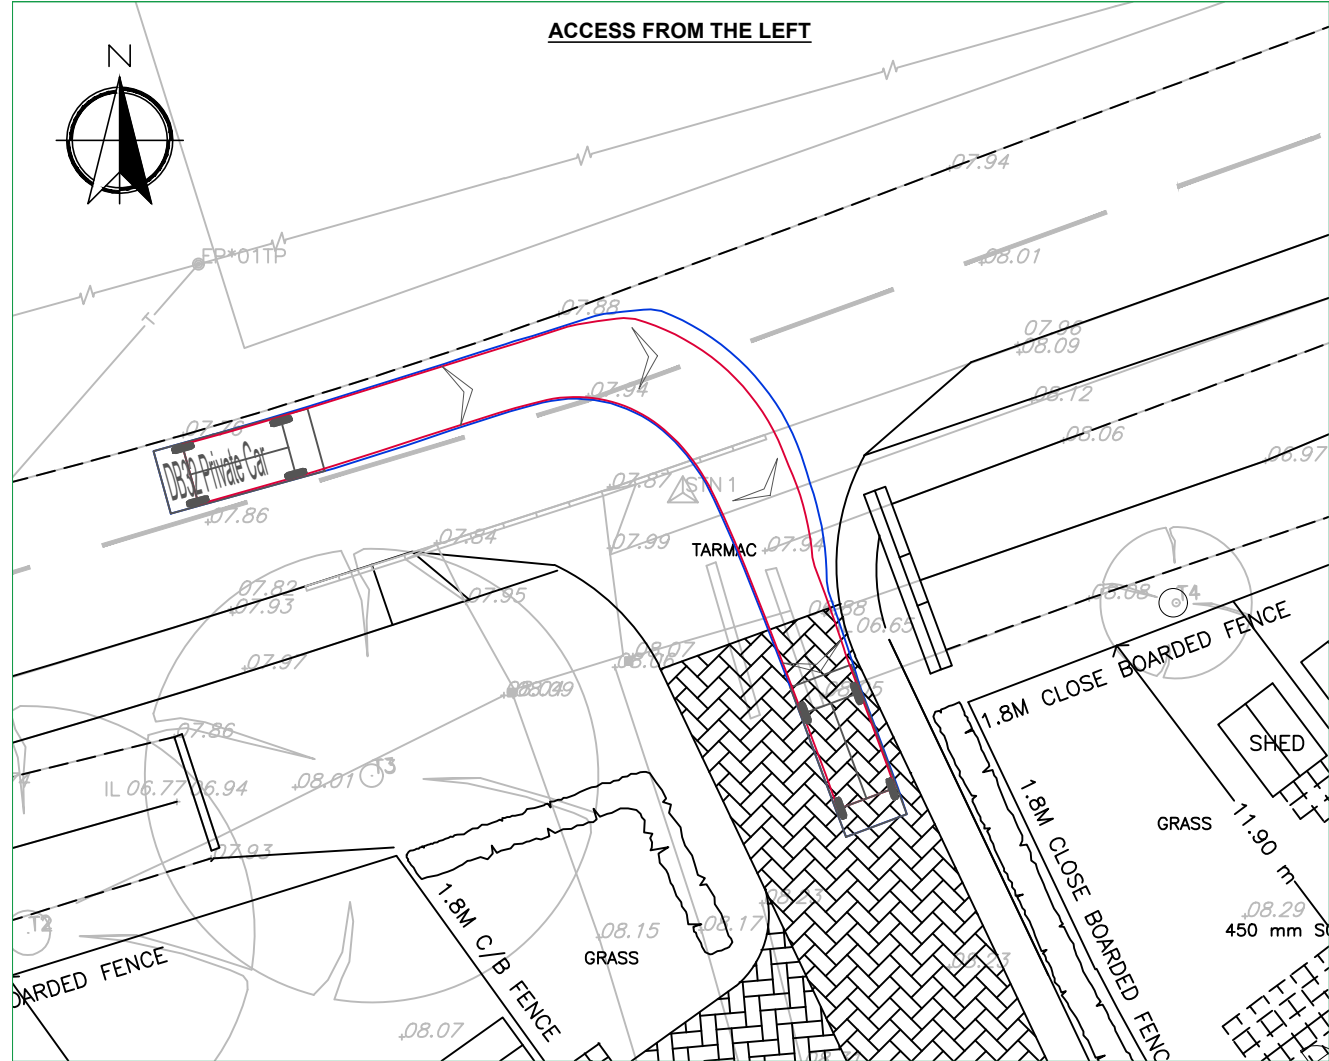

CAR SPECIFICATION

DB32 Private Car	4.223m
Overall Length	1.715m
Overall Width	1.392m
Min Body Ground Clearance	0.233m
Max Track Width	1.629m
Lock-to-lock time	4.00s
Curb to Curb Turning Radius	5.780m

This map is based on or reproduced from Ordnance Survey material with the permission of Ordnance Survey on behalf of the controller of Her Majesty's Stationary Office (c) Crown Copyright. Licence Number: AL100037123
This drawing is based upon Ordnance Survey mapping - RGP accept no liability for any inaccuracies with the data.

rgp
Transport Planning and Infrastructure Design Consultants
Metro House, Northgate, Chichester, West Sussex, PO19 1BE
Tel: 01243 410418 Fax: 01483 861682 www.rgp.co.uk

Client
Seaward Properties Limited

Project
Land at Lake Lane, Barnham

Drawing Title
Swept Path Analysis 1

Scale	1:500	Drawn By	SMO	Checked By	ALB	Approved By	PMR
Date	January 2017	Drawing No.	2016/3346/002	Rev.	B		