
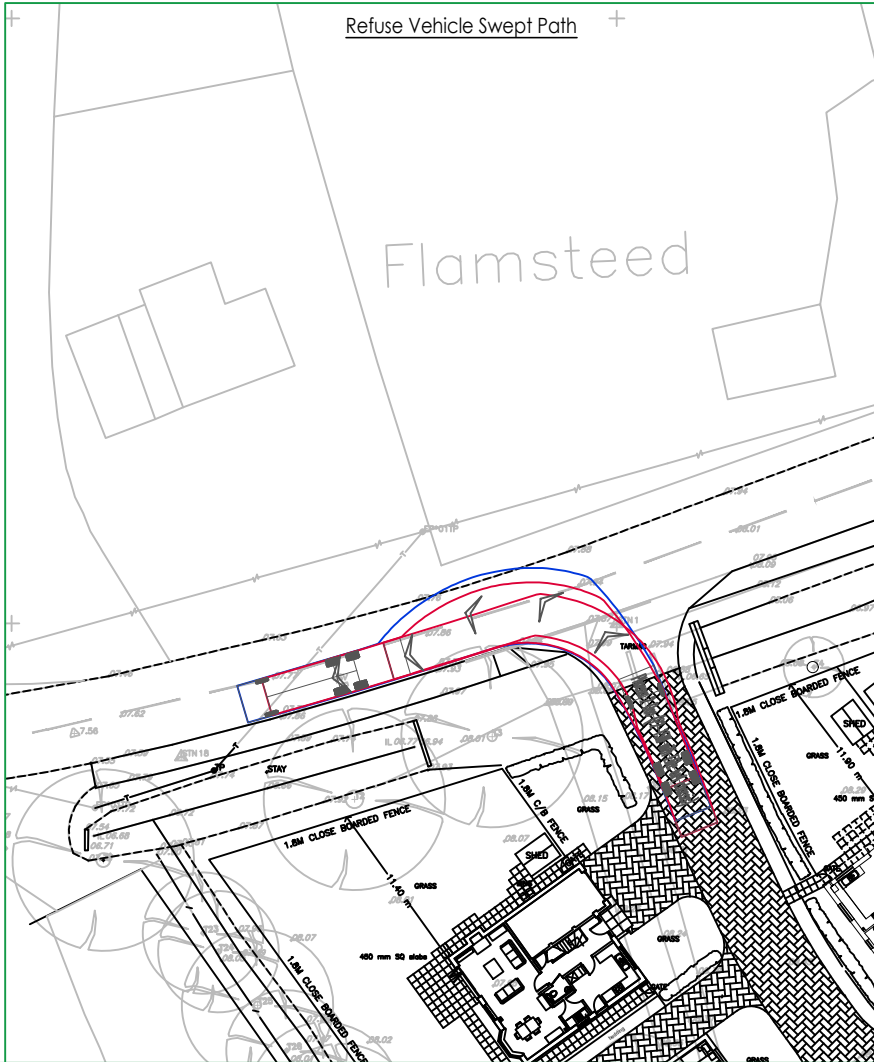
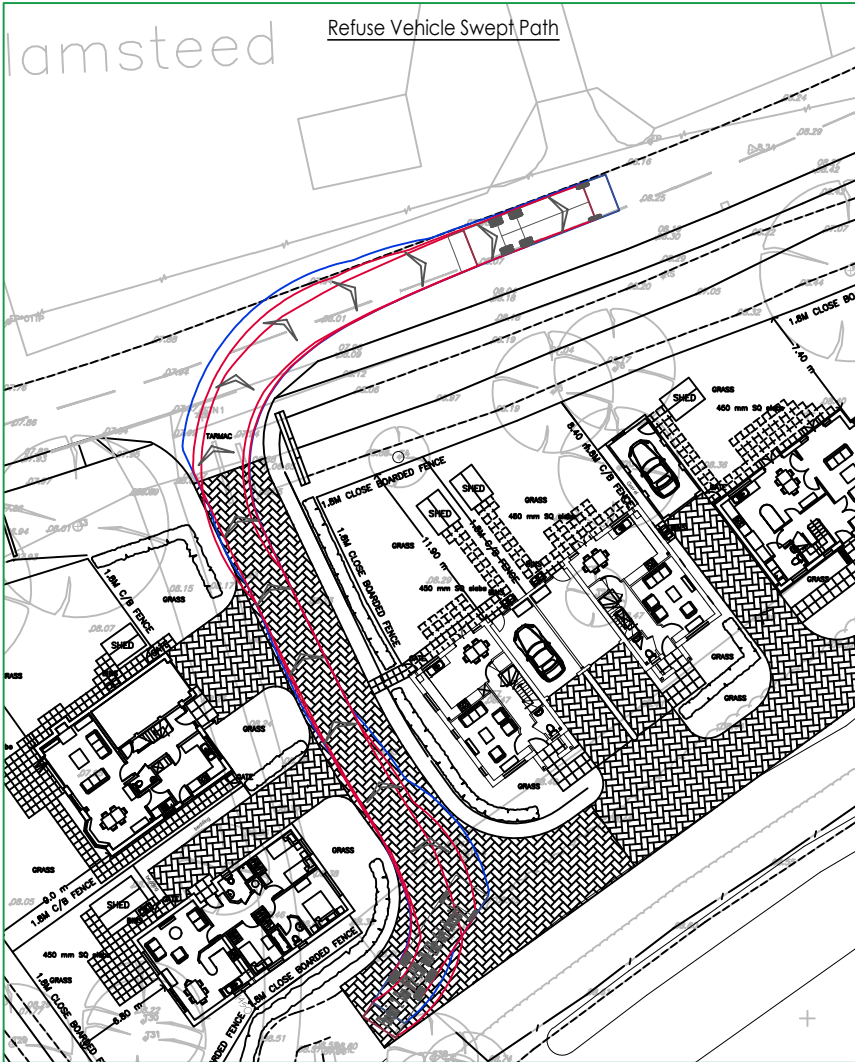
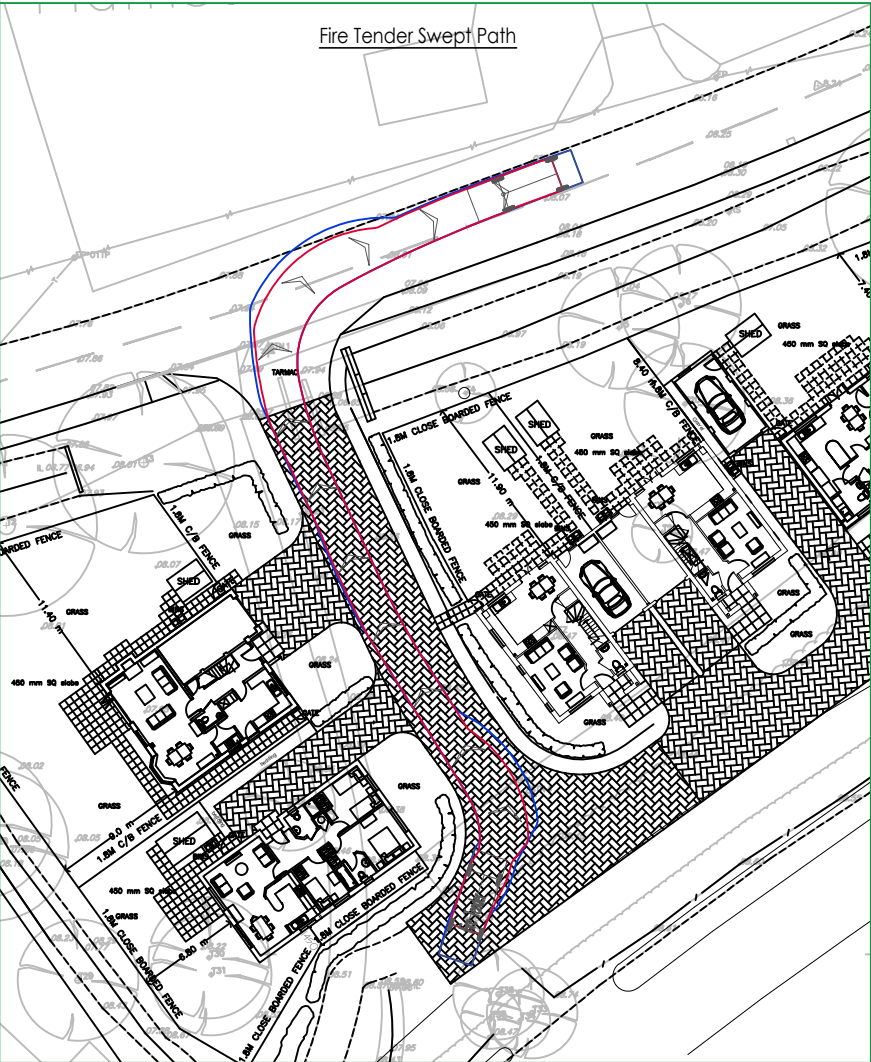
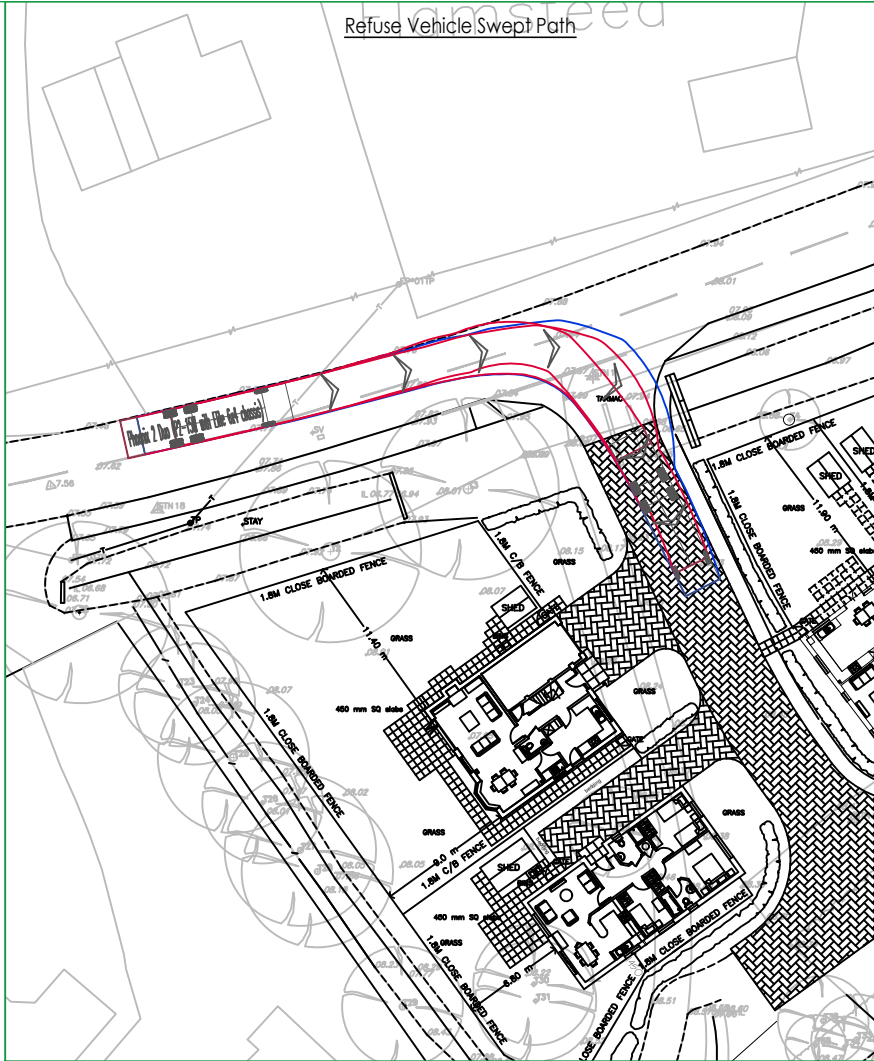
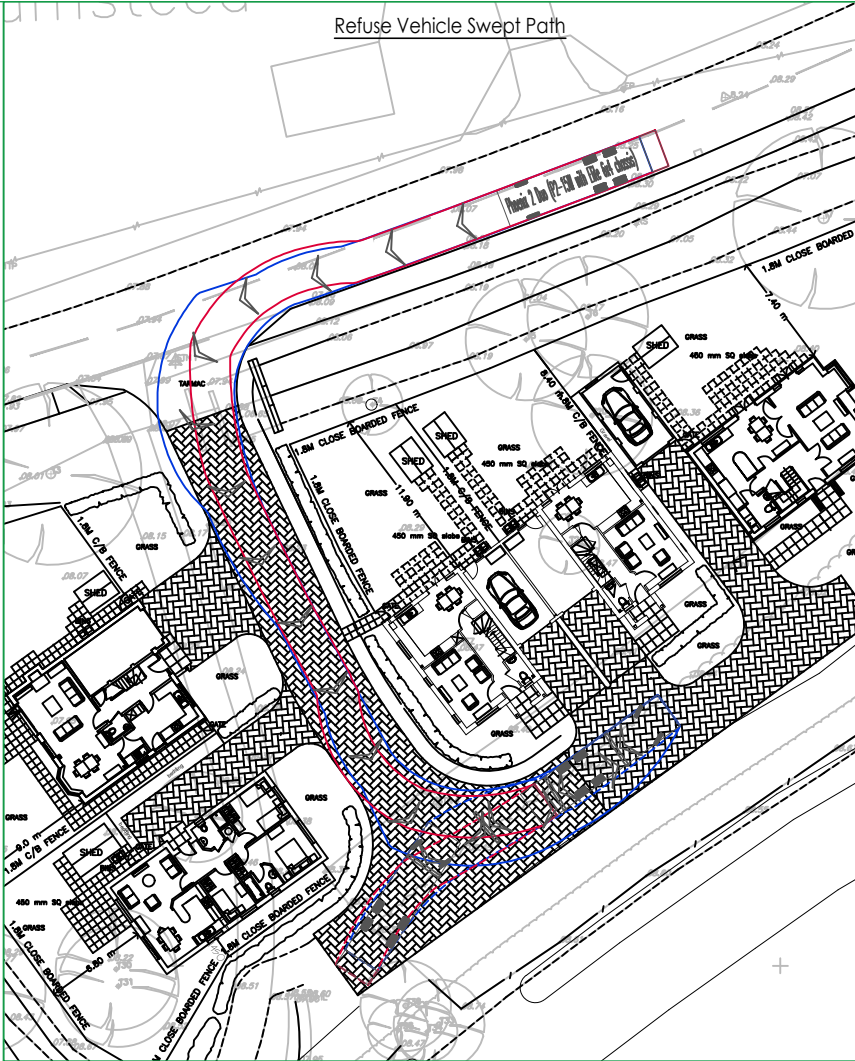


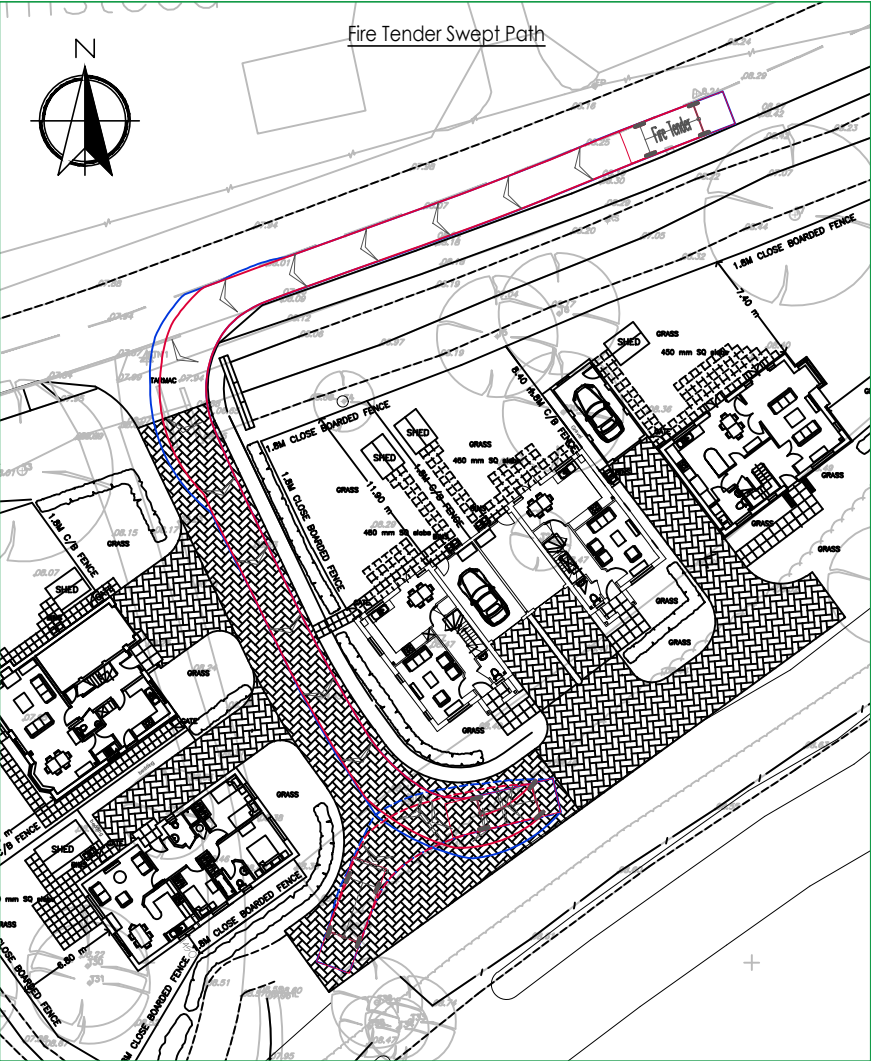

NOTES

A3

Vehicle Specification

Fire Tender	
Overall Length	7.334m
Overall Width	2.286m
Overall Body Height	3.495m
Min Body Ground Clearance	0.380m
Track Width	2.286m
Lock to lock time	5.00s
Kerb to Kerb Turning Radius	8.000m

Vehicle Specification

Phoenix 2 Duo (P2-15W with Elite 6x4 chassis)	
Overall Length	11.200m
Overall Width	2.530m
Overall Body Height	3.751m
Min Body Ground Clearance	0.551m
Track Width	2.500m
Lock to lock time	4.00s
Kerb to Kerb Turning Radius	9.500m

This map is based on or reproduced from Ordnance Survey material with the permission of Ordnance Survey on behalf of the controller of Her Majesty's Stationary Office (c) Crown Copyright. Licence Number: AL100037123
This drawing is based upon Ordnance Survey mapping - RGP accept no liability for any inaccuracies with the data.

Transport Planning and Infrastructure Design Consultants
Metro House, Northgate, Chichester, West Sussex, PO19 1BE
Tel: 01243 410418 Fax: 01483 861682 www.rgp.co.uk

Client

Seaward Properties Limited

Project

Land at Lake Lane, Barnham

Drawing Title

Swept Path Analysis 2

Scale	1:500	Drawn By	SMO	Checked By	ALB	Approved	PMR
Date	January 2016	Drawing No.	2016/3446/003	Rev			

ARUN DISTRICT COUNCIL BN2616PL