


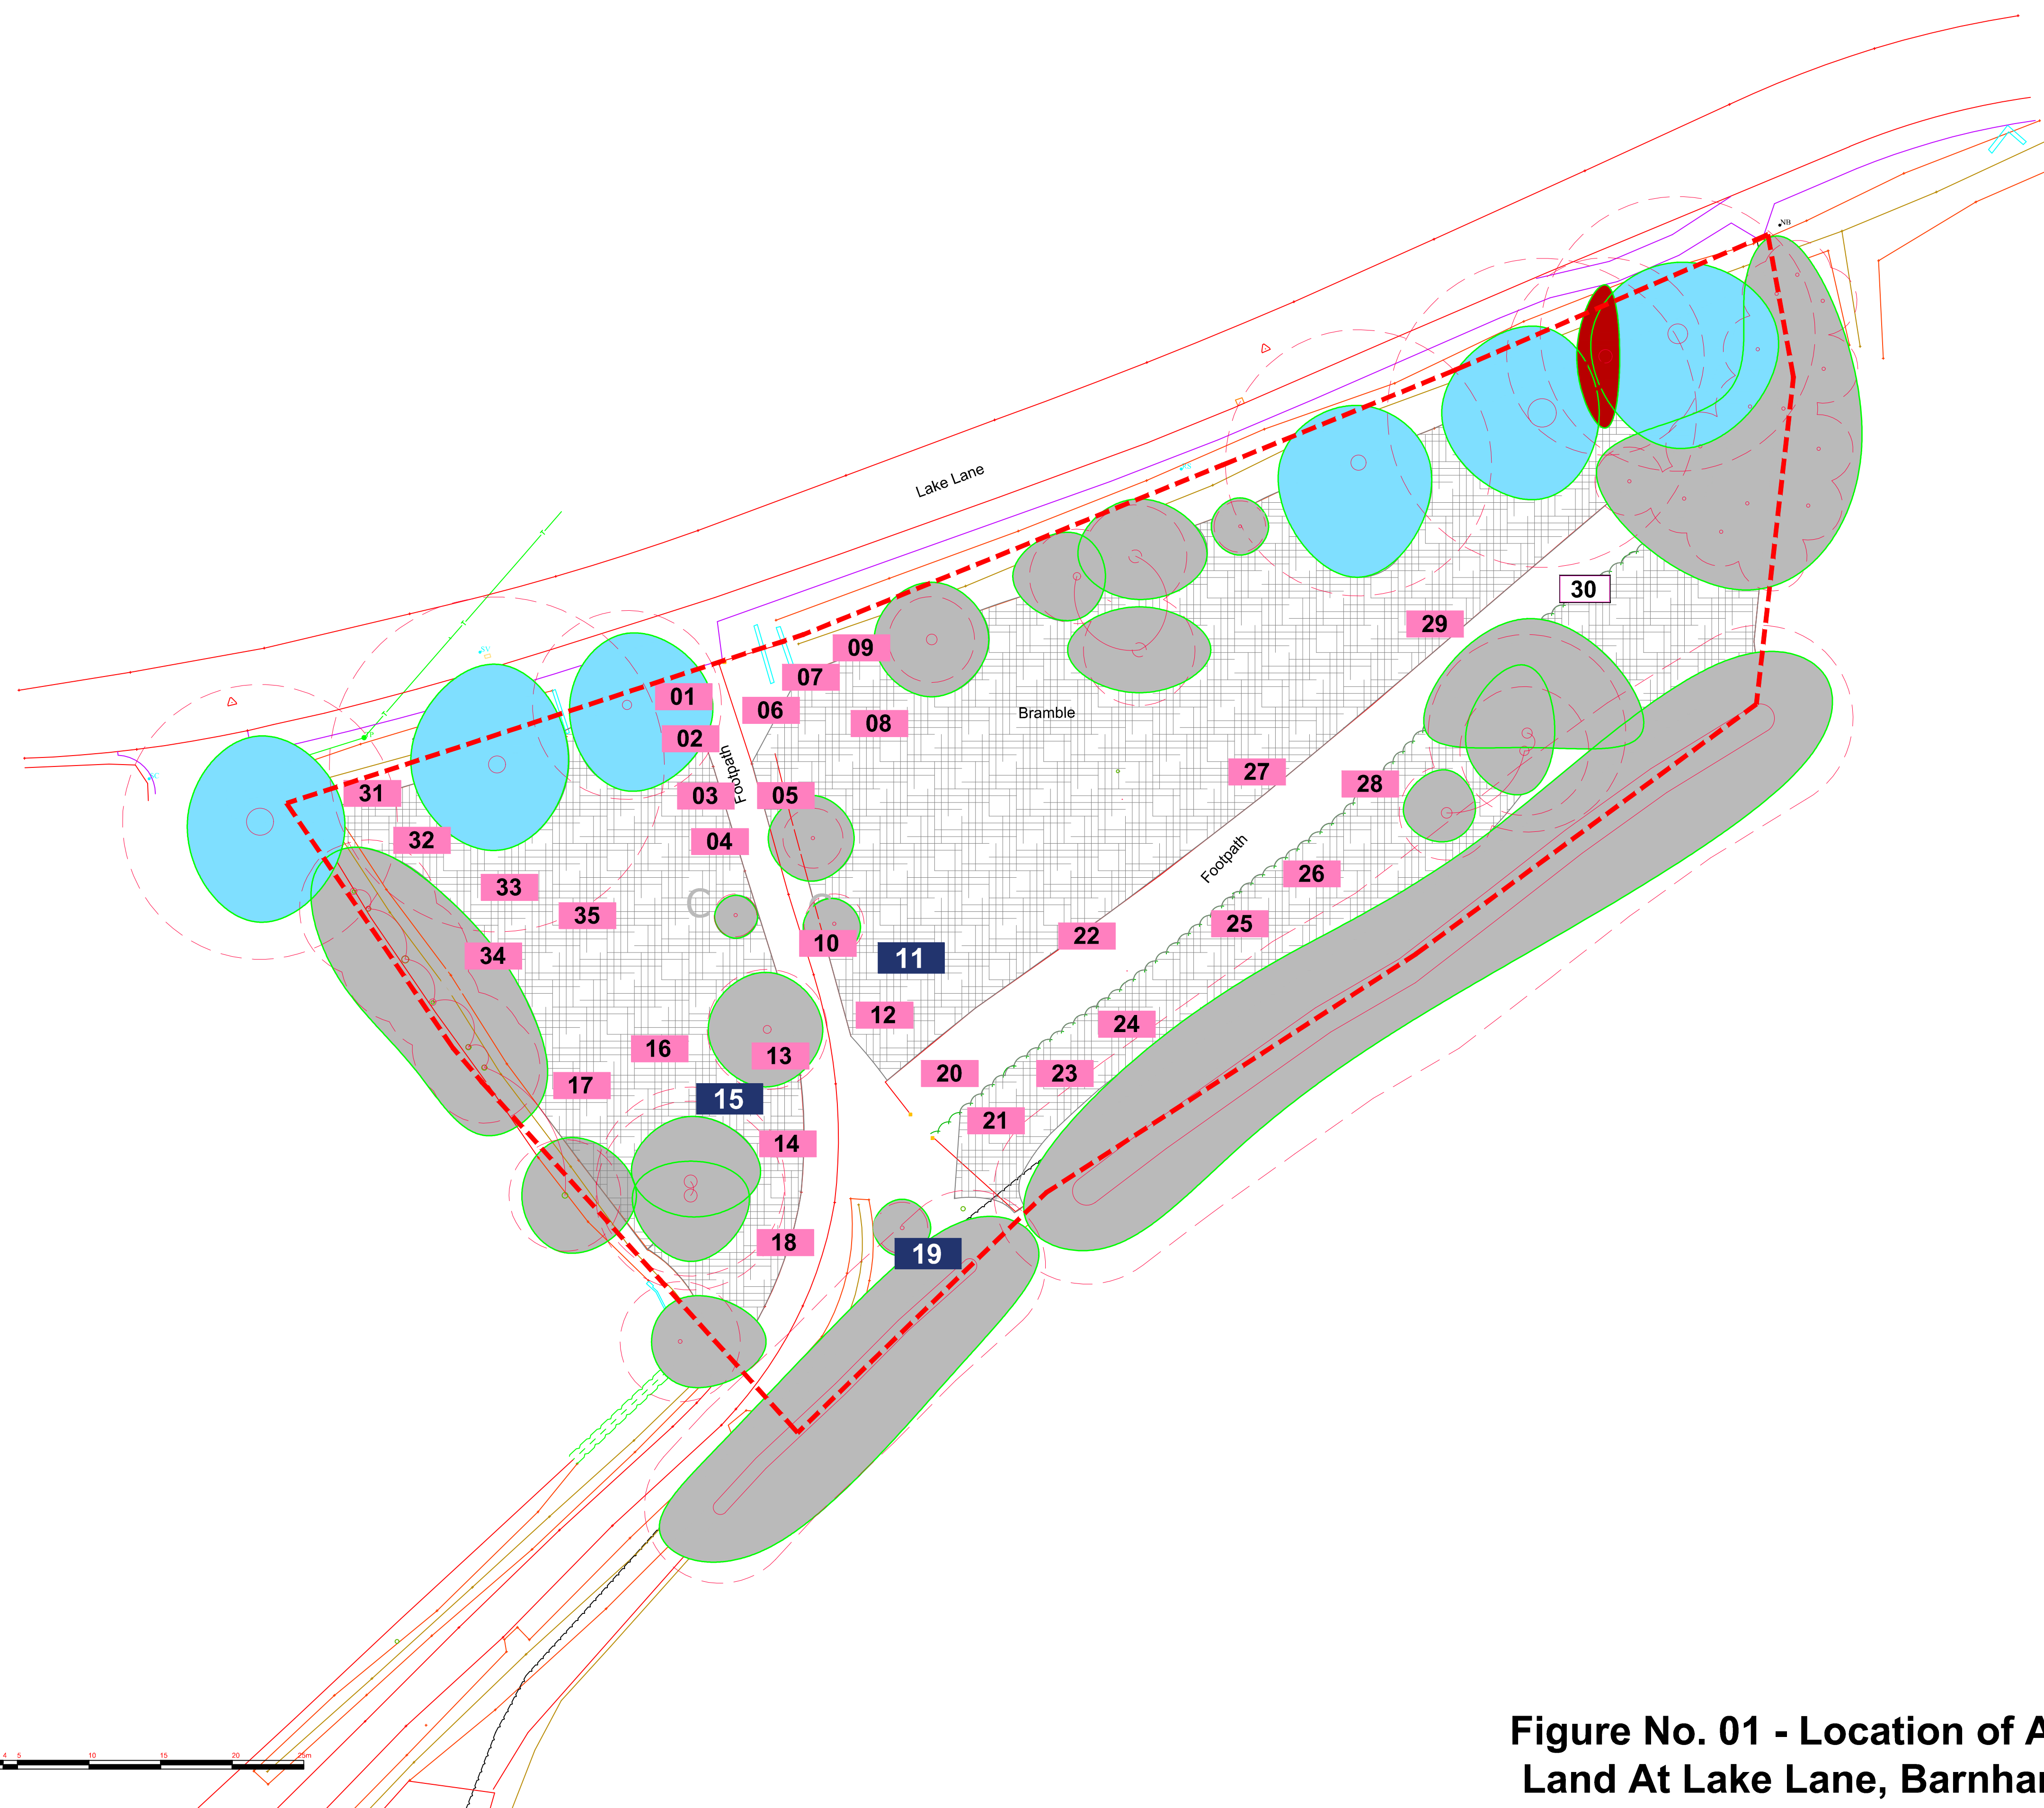


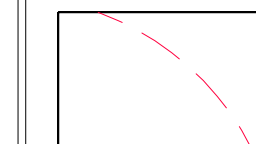


Legend

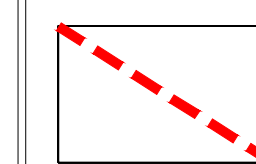


Tree Root Protection Areas
Tree Root Protection Areas calculated and specified in accordance with BS 5837:2012 - 'Trees in Relation to Design, Demolition and Construction' - Recommendations'.

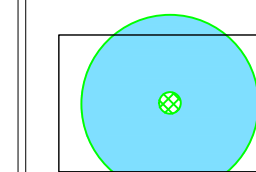


Category B Trees
Trees of Moderate Quality
and Value.

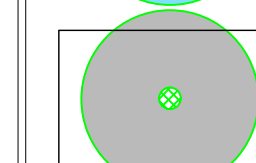

Category C Trees
Trees of Low Quality and Value.

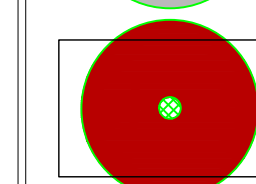

Category U Trees
Trees unsuitable for retention.

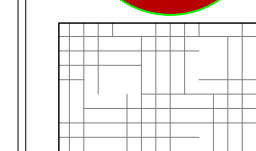

Location of Reptile Refugia
without Reptile / Amphibian

01

Refugia Harbours
Common Toad

26

Refugia Harbours
Palmate Newt

15

Notes: The original of this drawing was produced in colour - a monochrome copy should not be relied upon.

Specific trees within the site development boundary are subject to Tree Preservation Order No. TPO/BN/1/13 issued by Arun District Council.

Rev	Description	Date	Initials
02	Planning Issue	09.01.17	GS
01	Planning Issue	20.10.15	HM

Lizard Landscape Design

Lizard Landscape Design and Ecology
34 South Street
Tarring
Worthing
West Sussex
BN14 7LH
Tel. 01903 216033
Email: lizard.landscape@btconnect.com



Project title

Land at Lake Lane
Barnham, West Sussex

Drawing title

Location of Artificial Refugia

Figure No. 01

Scale
1:250@A1

Drawn
GS
Approved

Date
20.10.15

Drawing No
Figure No. 01
CAD Filename

Revision