


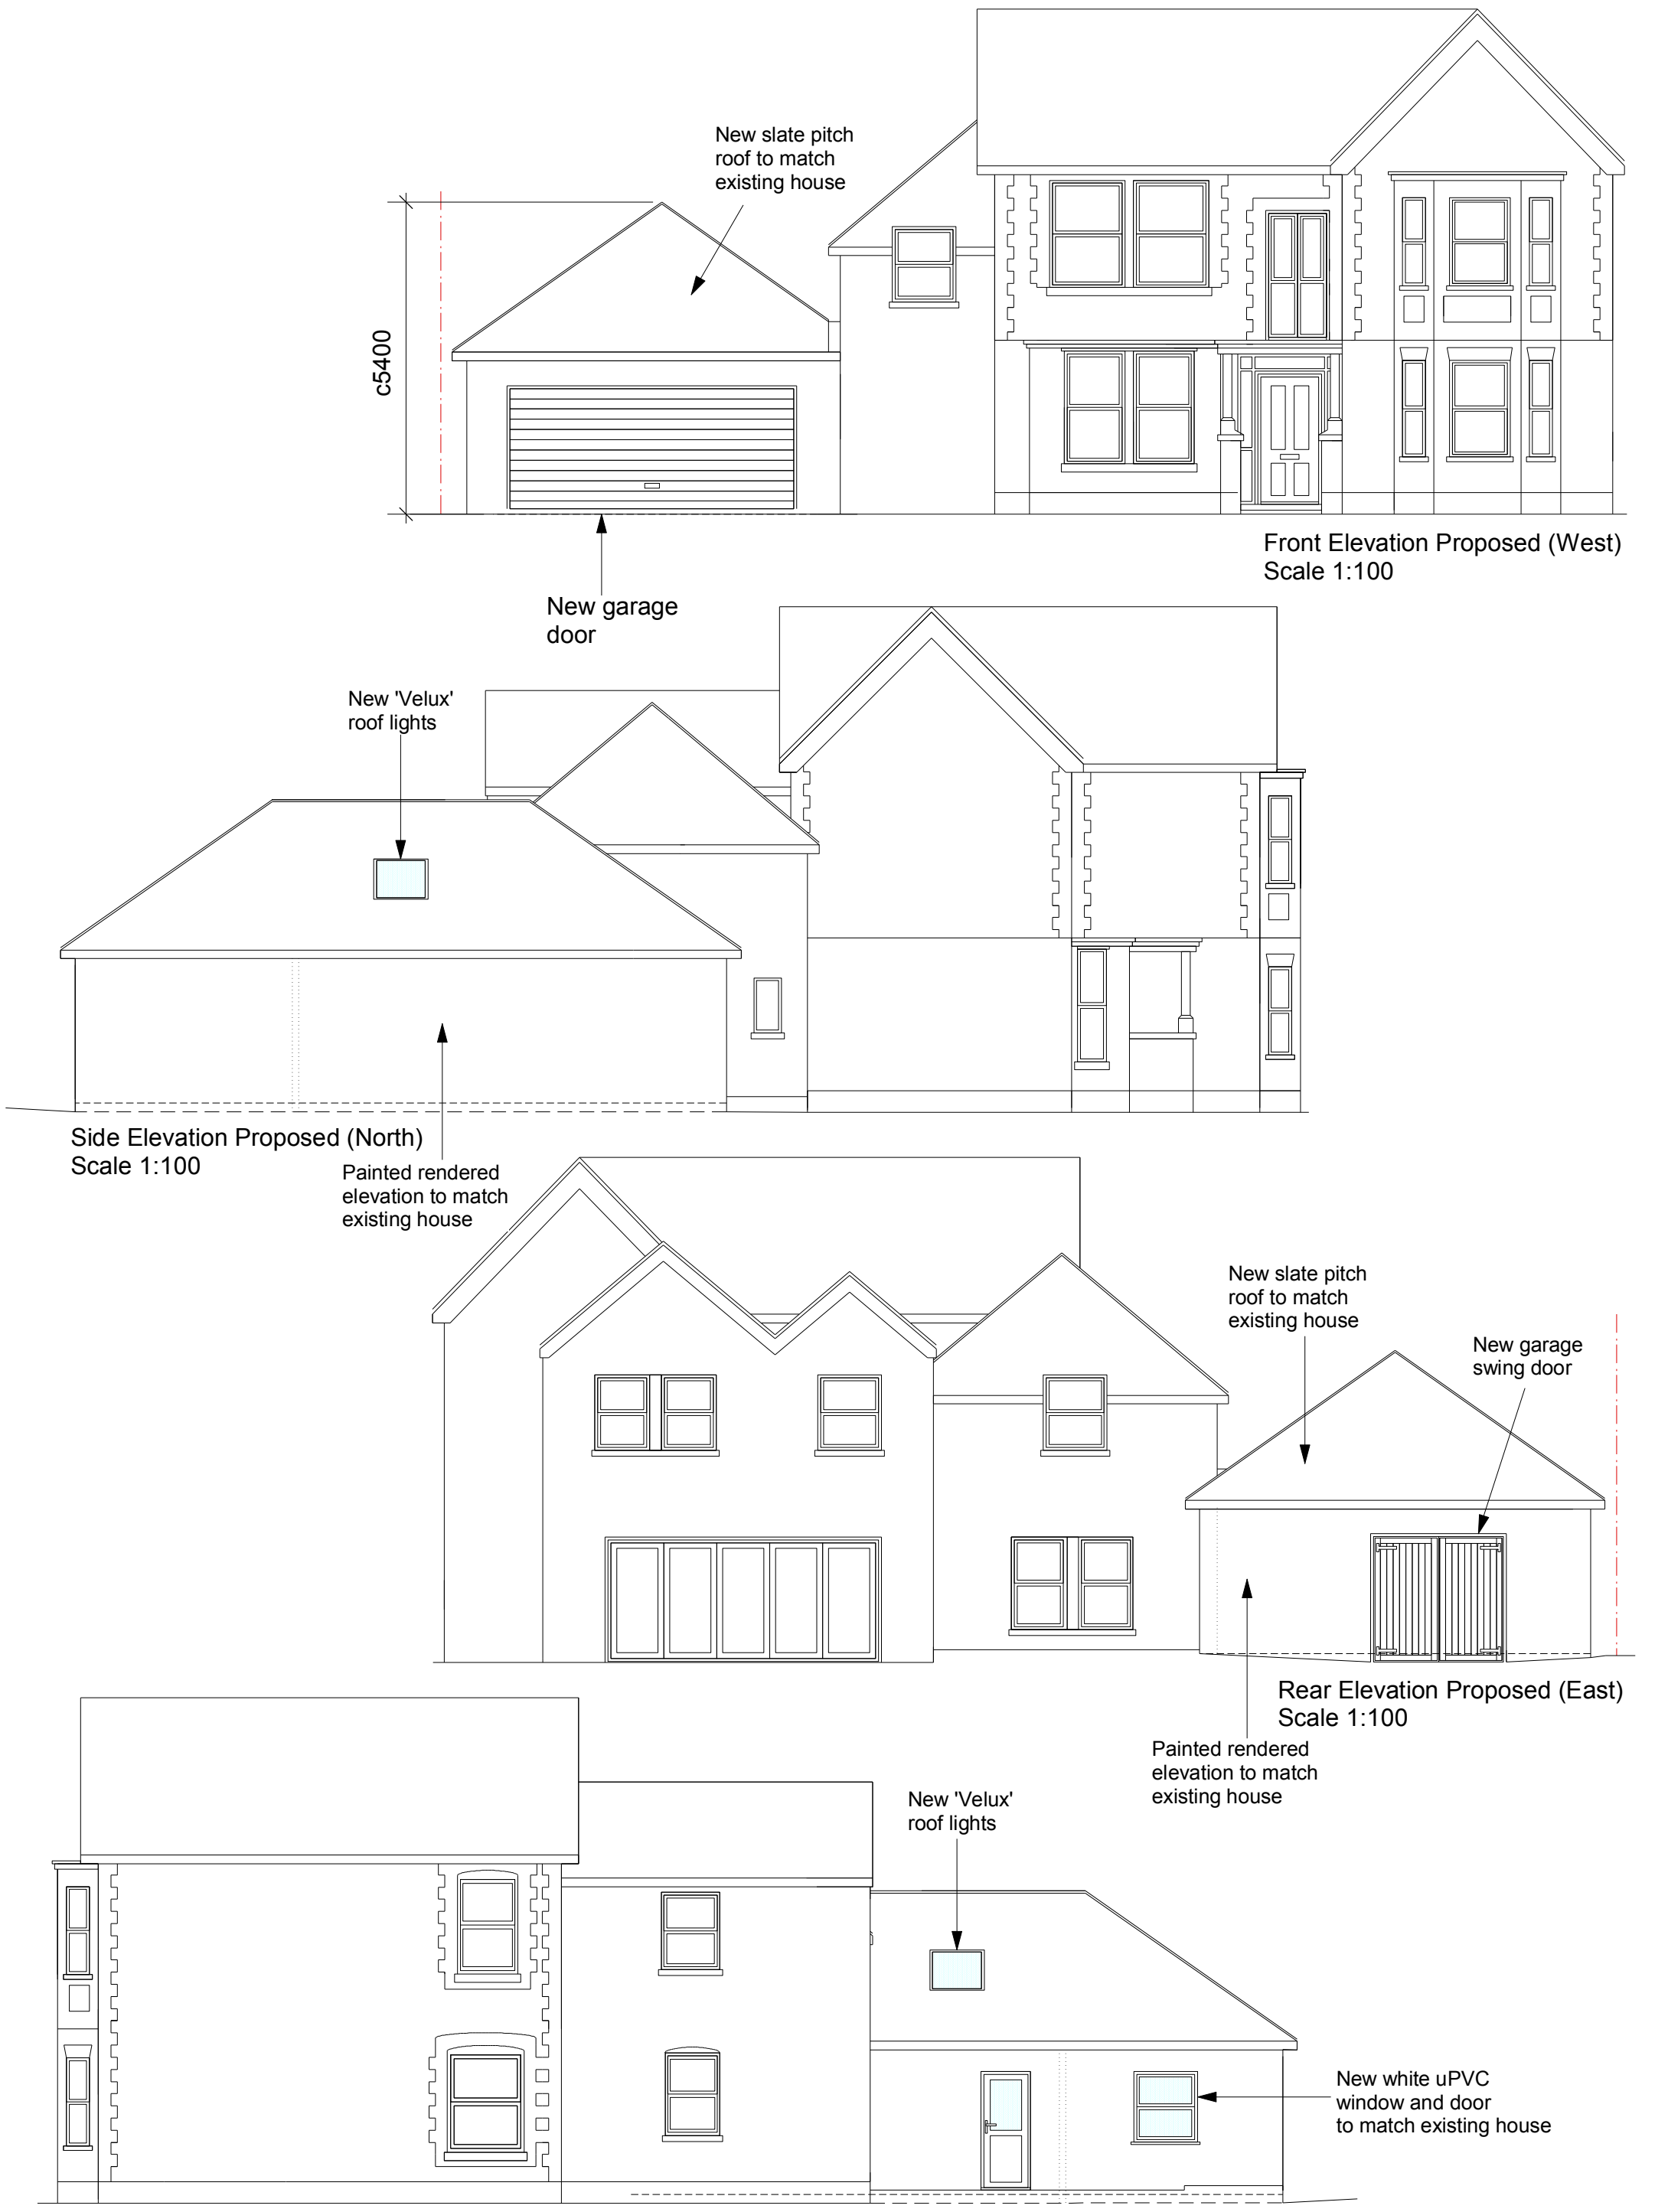

Side Elevation Proposed (South)
Scale 1:100

Note:
Lean-to on southern elevation
is not shown

All dims and details to be checked on site prior to any commencement of work. This plan is not a full specification or schedule of work and has been produced solely for the purpose of obtaining the necessary local authority consents/approvals For Party Wall etc. Act 1996 see Government booklet or website.

Status:		
Preliminary	☐ Tender	☐
Planning	☒ Construction	☐
Building Regulations	☐ As Built	☐

Client:
Mr Howell-Richardson
Ravenhurst
Church Lane
Barnham
West Sussex
PO22 0DG

Revision: A
Scale: 1:100@A3
Date: July 20
Dwg No: HR003

Project: Garage
Content:
Proposed elevations