




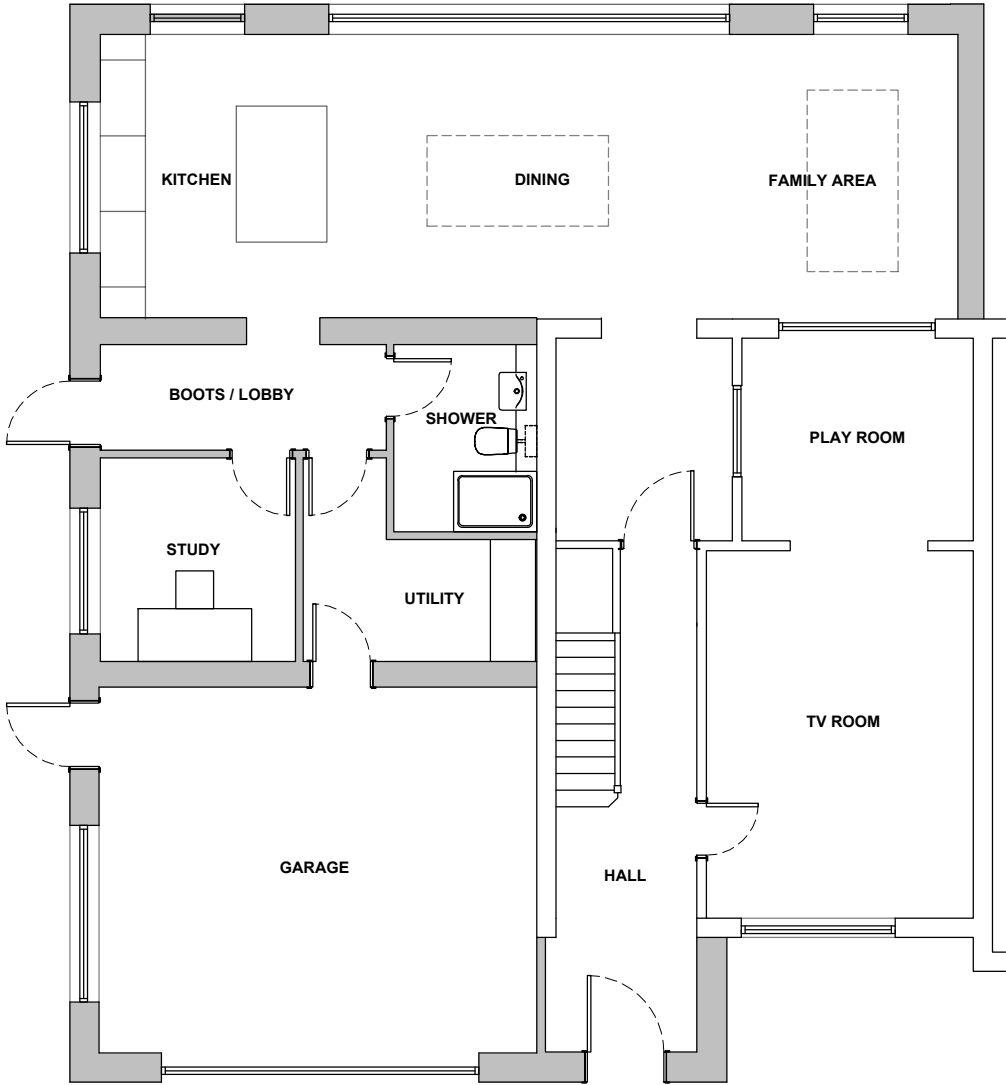


Ground Floor Plan

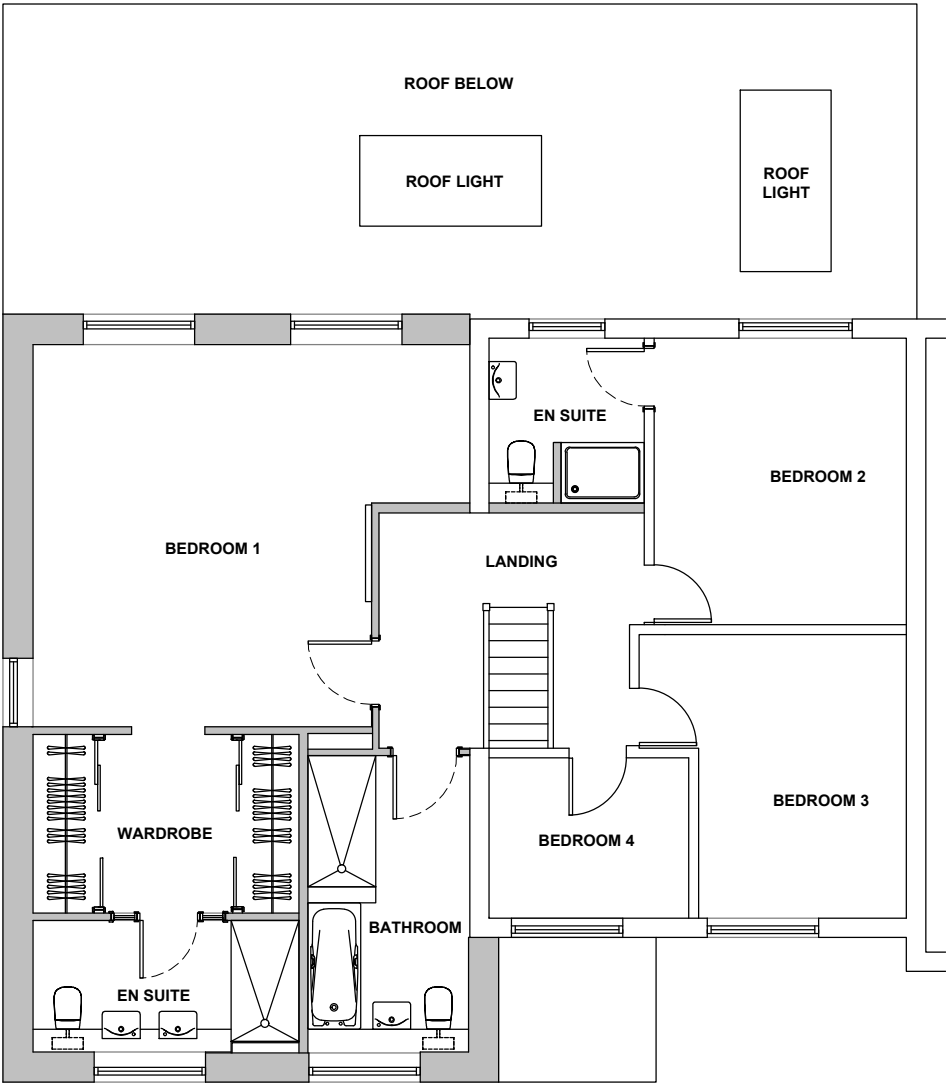

First Floor Plan

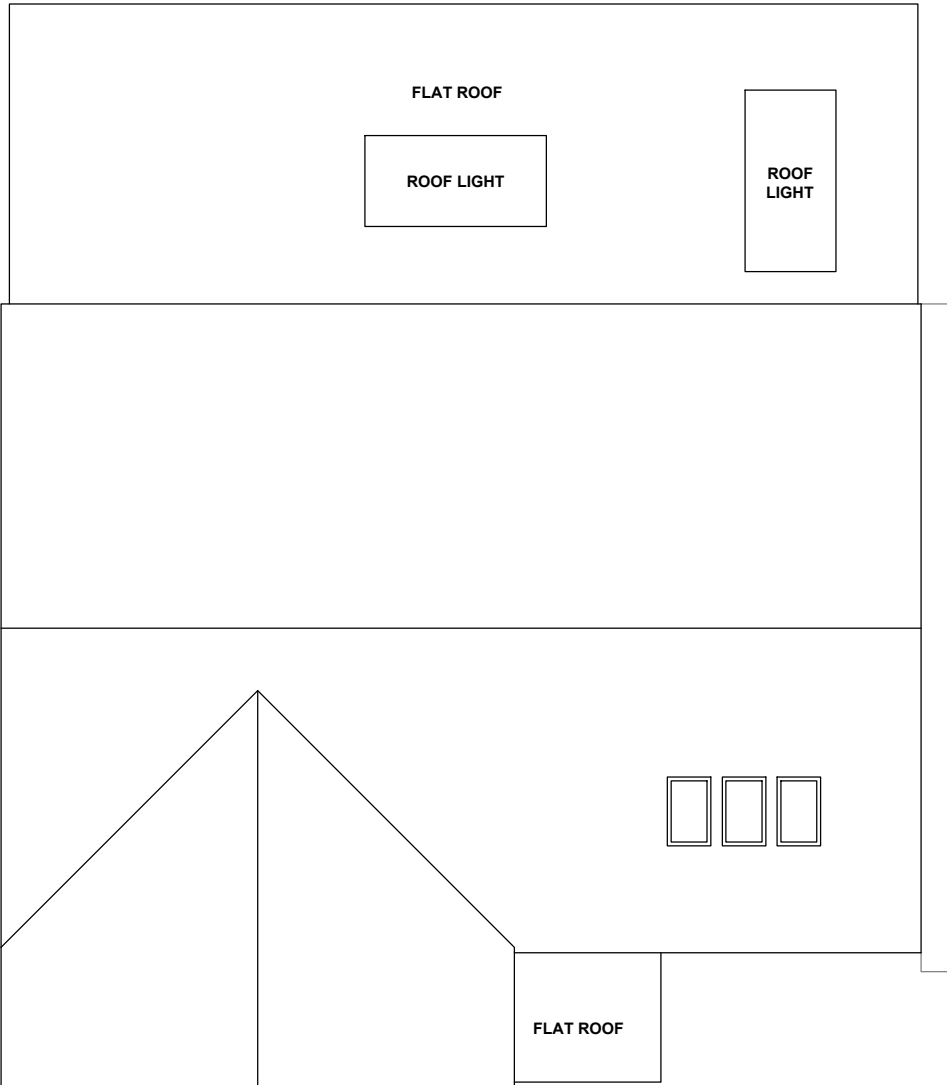

Roof Plan

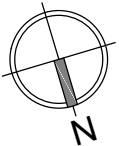

PROJECT	SUITABILITY	DATE
15 Critchmere Road	Planning	05.2022
Eastergate	SCALE	
	1:100@A3	
DRAWING TITLE	DRAWING NUMBER	REVISION
Proposed Plans	PL-03	