
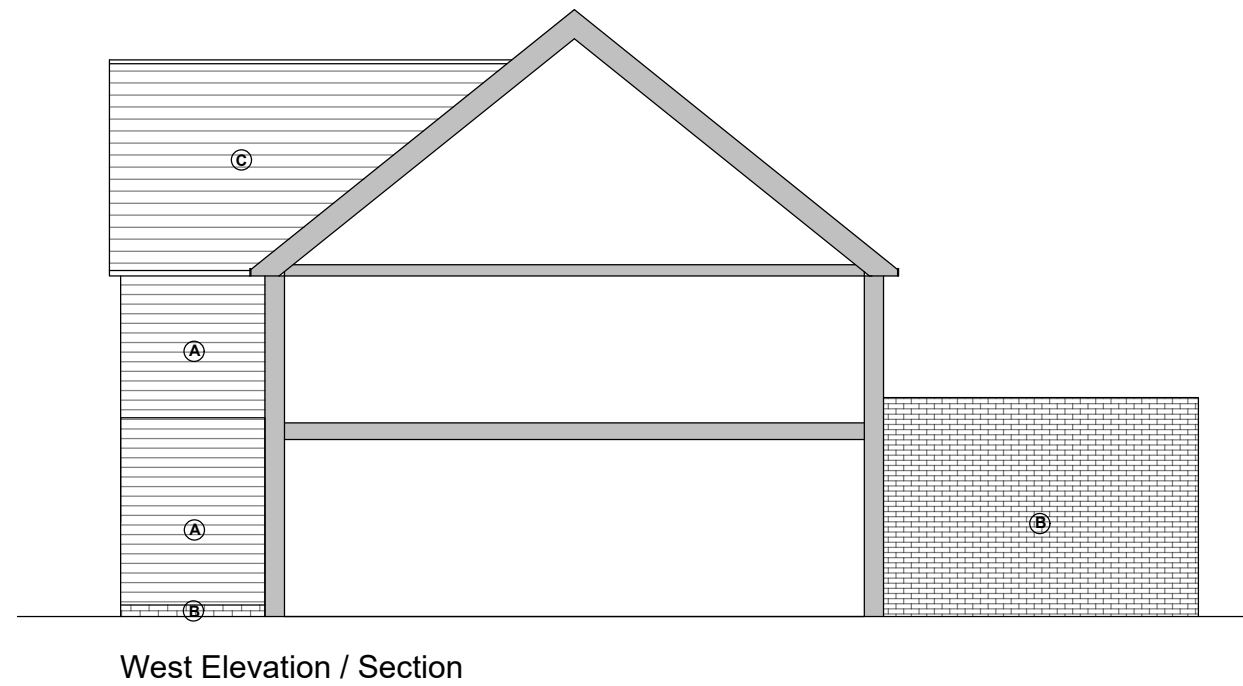


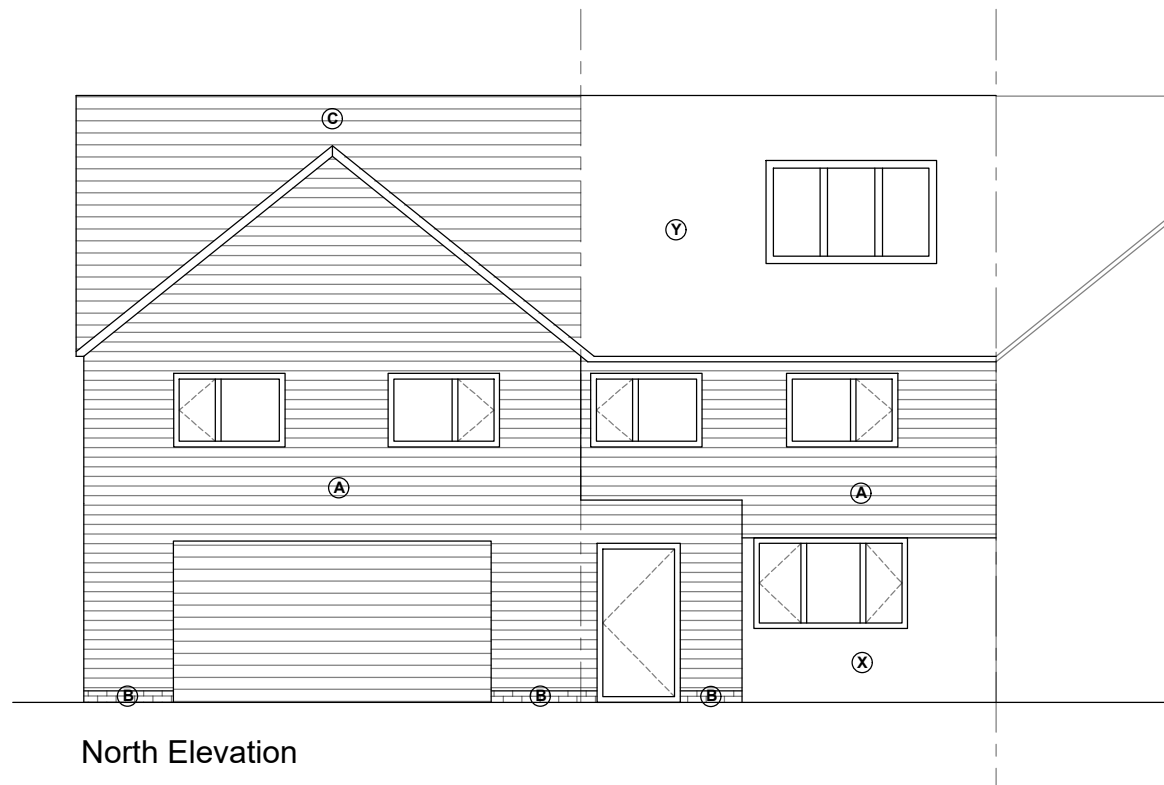


MATERIALS

A - TIMBER CLADDING
B - BRICKWORK TO MATCH EXISTING
C - PLAIN ROOF TILES TO MATCH EXISTING
D - PPC METAL GARAGE DOOR
OB - OBSCURE GLASS

uPVC WINDOWS AND DOORS TO MATCH EXISTING
BLACK PLASTIC RAINWATER GOODS
WHITE FASCIA AND SOFFIT

X - EXISTING BRICKWORK
Y - EXISTING PLAIN TILES

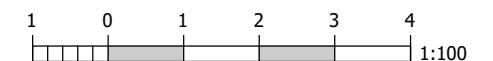

PROJECT	SUITABILITY	DATE
15 Critchmere Road	Planning	03.2020
Eastergate	SCALE	
	1:100@A3	
DRAWING TITLE	DRAWING NUMBER	REVISION
Proposed Elevations	PL-04	