Appendix 5

Accident Record Plan

ARUN DISTRICT COUNCIL BN/6/10/

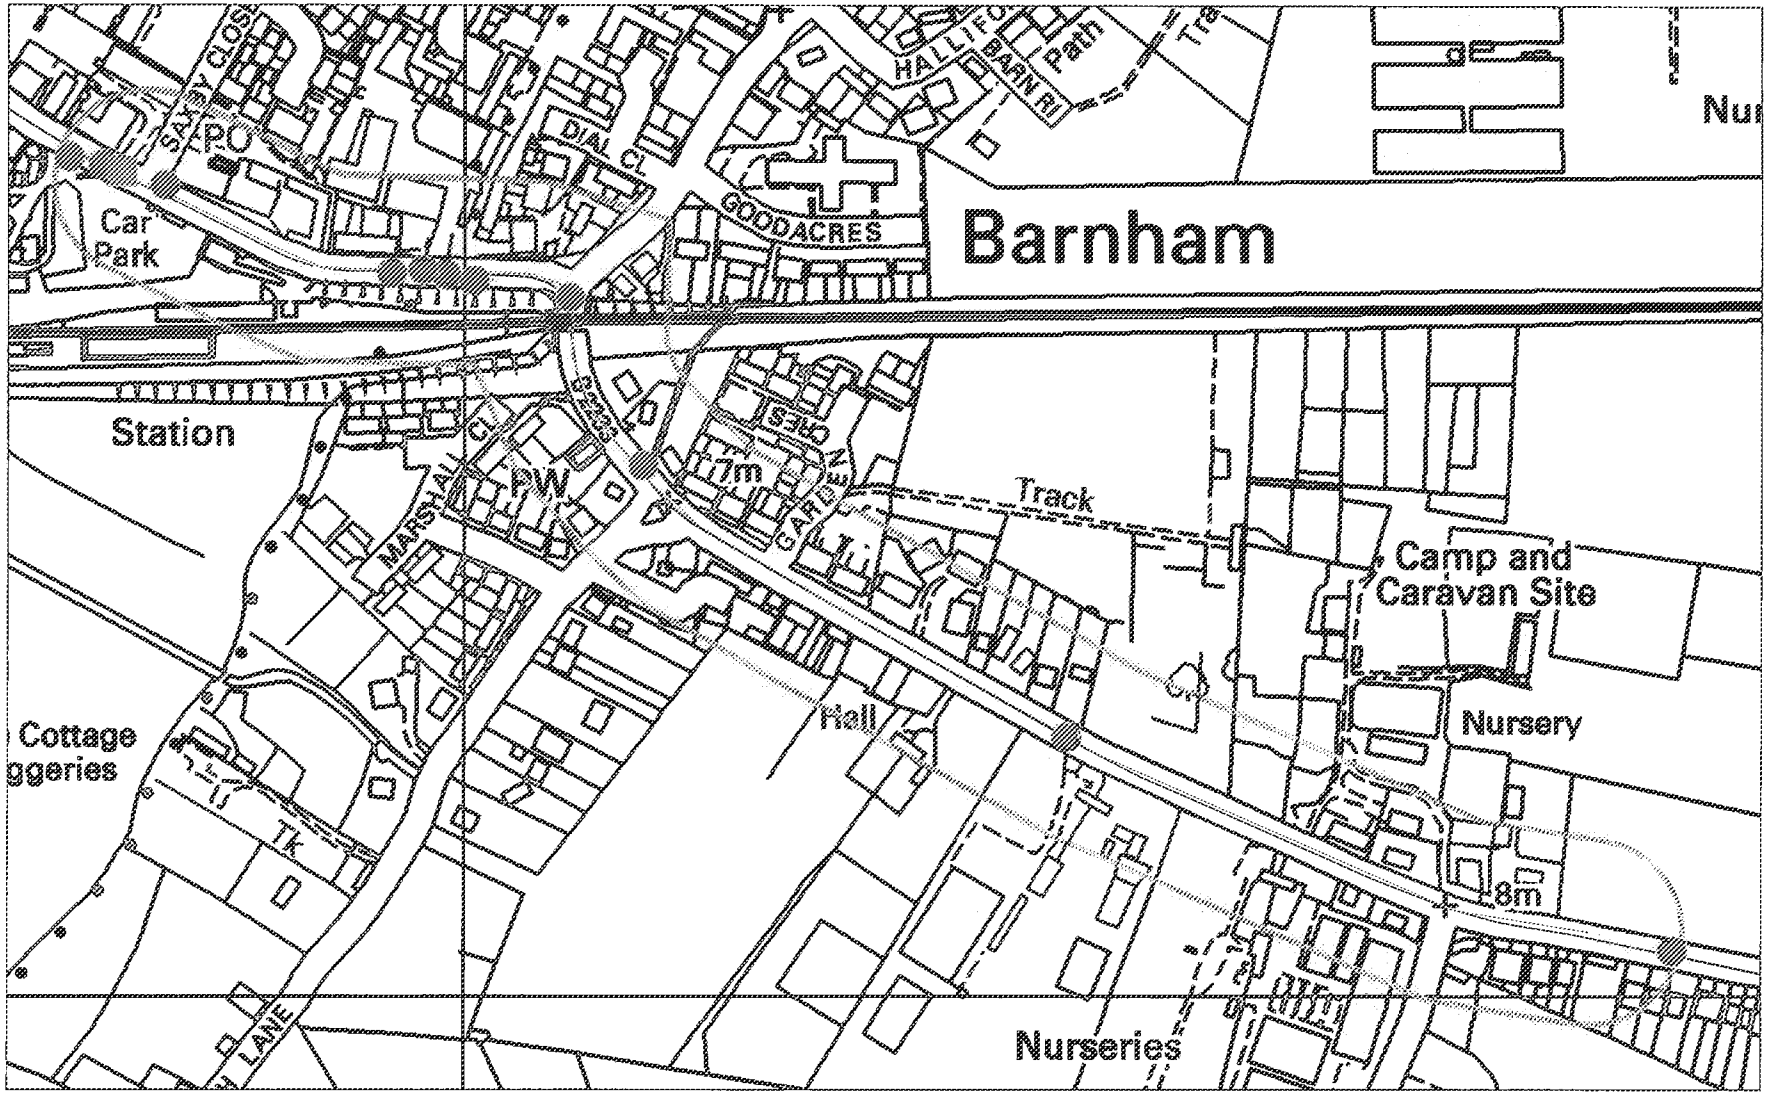

REPRODUCED FROM 2008 ORDNANCE SURVEY MASTER MAPPING WITH THE PERMISSION OF THE CONTROLLER OF HER MAJESTY'S STATIONERY OFFICE CROWN COPYRIGHT. UNAUTHORISED REPRODUCTION INFRINGES CROWN COPYRIGHT AND MAY LEAD TO PROSECUTION OR CIVIL PROCEEDINGS. LICENCE No. W.S.C.C. 100023447

Accident Severity		Casualty Severity		Casualty Class	
Slight	11	Slight	18	Driver	9
Serious	1	Serious	1	Pedestrian	2
Fatal	0	Fatal	0	Pass.	9
				Ped.	2

AREA	Western	DRAWN	TC
ROUTE No.	82233	CHECKED	
FILE No.	10030	DATE	4/02/10

Rev	Date	Amendment	Name

West Sussex County Council

Data request 10030
Lillies Caravan Park, Yapton
5yr to 31 Dec 2009

DRG No.
SCALE NTS

Interventions Operations
County Hall, West Street

Appendix 6

Proposed Site Layout Plan

the Civil Engineering Practice

Proposed adjoining West Sussex County Council Housing Site - 100 units

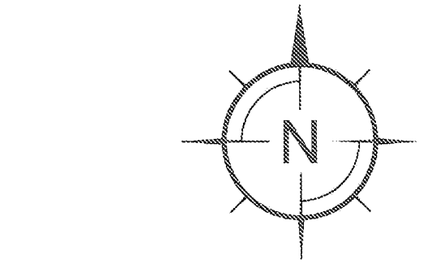

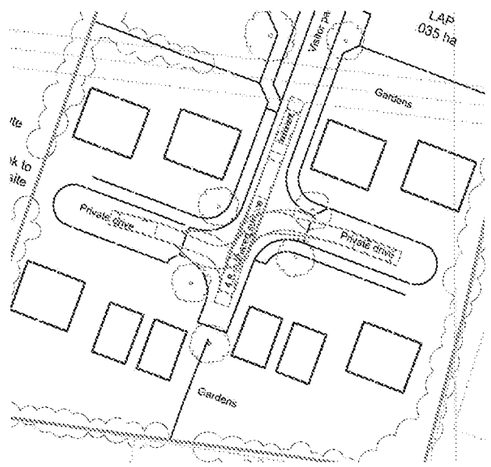

TRACK PLOT
FIRE TENDER
(Scale 1:1000)

DRAWING: Proposed Site Layout Plan

SCALE: 1:1000

DRG. No.: 5

Appendix 7

TRICS data, National Census data and Trip Calculations

ARUN DISTRICT COUNCIL BN/6/10/

Weekday Peak Hour Trip Generation

TRICS DATA ANALYSIS

Housing	Weekday Trip Rates Per Dwelling		Trips for 36 dwellings	
All Trips	**Inbound**	**Outbound**	**Inbound**	**Outbound**
08:00-09:00	0.252	0.847	9	30
17:00-18:00	0.589	0.377	21	14
Total Daily Trips	4.297	4.693	153	168
Pedestrians				
08:00-09:00	0.046	0.191	2	7
17:00-18:00	0.098	0.066	4	2
Total Daily Trips	0.787	0.845	28	30
Cyclists				
08:00-09:00	0.004	0.022	0	1
17:00-18:00	0.016	0.011	1	0
Total Daily Trips	0.083	0.108	3	4
Public Transport				
08:00-09:00	0.027	0.036	0	1
17:00-18:00	0.021	0.004	1	0
Total Daily Trips	0.139	0.143	5	5
Vehicles				
08:00-09:00	0.160	0.403	6	15
17:00-18:00	0.338	0.210	12	8
Total Daily Trips	2.474	2.586	89	93
Vehicle Passengers				
08:00-09:00	0.035	0.195	1	7
17:00-18:00	0.116	0.086	4	3
Total Daily Trips	0.776	0.963	28	35
Ordinary Goods Vehicles				
08:00-09:00	0.003	0.003	0	0
17:00-18:00	0.000	0.000	0	0
Total Daily Trips	0.022	0.023	1	1
Public Service Vehicles				
08:00-09:00	0.001	0.001	0	0
17:00-18:00	0.000	0.000	0	0
Total Daily Trips	0.006	0.006	0	0

NATIONAL CENSUS DATA

Method of Travel to Work

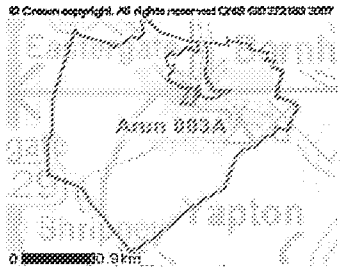

	Resident Population	
All People	1205	
Not currently working	375	
Working Population	830	
Work from home	100	
Travelling Work Population	730	
Pedestrians	45	6.2%
Cyclists	18	2.5%
Train	68	9.3%
Bus	5	0.7%
Underground	0	0.0%
Taxi	3	0.4%
Vehicle Driver	543	74.4%
Vehicle Passenger	36	4.9%
Motorcycle	8	1.1%
Other	4	0.5%

NATIONAL CENSUS DATA ADJUSTED TRIP RATES

Pedestrians and Cyclists	Inbound	Outbound
08:00-09:00	1	3
17:00-18:00	2	1
Total Daily Trips	13	14
Public Transport		
08:00-09:00	1	3
17:00-18:00	2	1
Total Daily Trips	16	17
Vehicle Driver		
08:00-09:00	7	23
17:00-18:00	16	10
Total Daily Trips	113	125
Vehicle Passengers		
08:00-09:00	0	2
17:00-18:00	1	1
Total Daily Trips	8	8
Motorcycle		
08:00-09:00	0	0
17:00-18:00	0	0
Total Daily Trips	2	2
Other		
08:00-09:00	0	0
17:00-18:00	0	0
Total Daily Trips	1	1

TRIP RATE for Land Use 03 - RESIDENTIAL/A - HOUSES PRIVATELY OWNED
MULTI-MODAL TOTAL PEOPLE
Calculation factor: 1 DWELLS
BOLD print indicates peak (busiest) period

	ARRIVALS			DEPARTURES			TOTALS		
Time Range	No. Days	Ave. DWELLS	Trip Rate	No. Days	Ave. DWELLS	Trip Rate	No. Days	Ave. DWELLS	Trip Rate
00:00 - 01:00	0	0	0.000	0	0	0.000	0	0	0.000
01:00 - 02:00	0	0	0.000	0	0	0.000	0	0	0.000
02:00 - 03:00	0	0	0.000	0	0	0.000	0	0	0.000
03:00 - 04:00	0	0	0.000	0	0	0.000	0	0	0.000
04:00 - 05:00	0	0	0.000	0	0	0.000	0	0	0.000
05:00 - 06:00	0	0	0.000	0	0	0.000	0	0	0.000
06:00 - 07:00	0	0	0.000	0	0	0.000	0	0	0.000
07:00 - 08:00	18	146	0.097	18	146	0.353	18	146	0.450
08:00 - 09:00	18	146	0.252	**18**	**146**	**0.847**	**18**	**146**	**1.099**
09:00 - 10:00	18	146	0.262	18	146	0.356	18	146	0.618
10:00 - 11:00	18	146	0.216	18	146	0.291	18	146	0.507
11:00 - 12:00	18	146	0.289	18	146	0.272	18	146	0.561
12:00 - 13:00	18	146	0.309	18	146	0.292	18	146	0.601
13:00 - 14:00	18	146	0.307	18	146	0.330	18	146	0.637
14:00 - 15:00	18	146	0.336	18	146	0.353	18	146	0.689
15:00 - 16:00	18	146	0.534	18	146	0.368	18	146	0.902
16:00 - 17:00	18	146	0.545	18	146	0.363	18	146	0.908
17:00 - 18:00	**18**	**146**	**0.589**	18	146	0.377	18	146	0.966
18:00 - 19:00	18	146	0.501	18	146	0.451	18	146	0.952
19:00 - 20:00	0	0	0.000	0	0	0.000	0	0	0.000
20:00 - 21:00	0	0	0.000	0	0	0.000	0	0	0.000
21:00 - 22:00	0	0	0.000	0	0	0.000	0	0	0.000
22:00 - 23:00	0	0	0.000	0	0	0.000	0	0	0.000
23:00 - 24:00	0	0	0.000	0	0	0.000	0	0	0.000
Total Rates:			4.237			4.653			8.890

Parameter summary

Trip rate parameter range selected:	52 - 491 (units:)
Survey date date range:	01/01/03 - 29/11/08
Number of weekdays (Monday-Friday):	18
Number of Saturdays:	0
Number of Sundays:	0
Surveys manually removed from selection:	0

ARUN DISTRICT COUNCIL BN/6/10/

TRIP RATE for Land Use 03 - RESIDENTIAL/A - HOUSES PRIVATELY OWNED

MULTI-MODAL PEDESTRIANS

Calculation factor: 1 DWELLS

BOLD print indicates peak (busiest) period

	ARRIVALS			DEPARTURES			TOTALS		
Time Range	No. Days	Ave. DWELLS	Trip Rate	No. Days	Ave. DWELLS	Trip Rate	No. Days	Ave. DWELLS	Trip Rate
00:00 - 01:00	0	0	0.000	0	0	0.000	0	0	0.000
01:00 - 02:00	0	0	0.000	0	0	0.000	0	0	0.000
02:00 - 03:00	0	0	0.000	0	0	0.000	0	0	0.000
03:00 - 04:00	0	0	0.000	0	0	0.000	0	0	0.000
04:00 - 05:00	0	0	0.000	0	0	0.000	0	0	0.000
05:00 - 06:00	0	0	0.000	0	0	0.000	0	0	0.000
06:00 - 07:00	0	0	0.000	0	0	0.000	0	0	0.000
07:00 - 08:00	18	146	0.019	18	146	0.043	18	146	0.062
08:00 - 09:00	18	146	0.046	**18**	**146**	**0.191**	**18**	**146**	**0.237**
09:00 - 10:00	18	146	0.051	18	146	0.065	18	146	0.116
10:00 - 11:00	18	146	0.035	18	146	0.063	18	146	0.098
11:00 - 12:00	18	146	0.052	18	146	0.053	18	146	0.105
12:00 - 13:00	18	146	0.050	18	146	0.043	18	146	0.093
13:00 - 14:00	18	146	0.053	18	146	0.065	18	146	0.118
14:00 - 15:00	18	146	0.060	18	146	0.059	18	146	0.119
15:00 - 16:00	**18**	**146**	**0.121**	18	146	0.066	18	146	0.187
16:00 - 17:00	18	146	0.098	18	146	0.066	18	146	0.164
17:00 - 18:00	18	146	0.098	18	146	0.066	18	146	0.164
18:00 - 19:00	18	146	0.084	18	146	0.065	18	146	0.149
19:00 - 20:00	0	0	0.000	0	0	0.000	0	0	0.000
20:00 - 21:00	0	0	0.000	0	0	0.000	0	0	0.000
21:00 - 22:00	0	0	0.000	0	0	0.000	0	0	0.000
22:00 - 23:00	0	0	0.000	0	0	0.000	0	0	0.000
23:00 - 24:00	0	0	0.000	0	0	0.000	0	0	0.000
Total Rates:			0.767			0.845			1.612

Parameter summary

Trip rate parameter range selected:	52 - 491 (units:)
Survey date date range:	01/01/03 - 29/11/08
Number of weekdays (Monday-Friday):	18
Number of Saturdays:	0
Number of Sundays:	0
Surveys manually removed from selection:	0

ARUN DISTRICT COUNCIL BN/6/10/

TRIP RATE for Land Use 03 - RESIDENTIAL/A - HOUSES PRIVATELY OWNED

MULTI-MODAL CYCLISTS

Calculation factor: 1 DWELLS

BOLD print indicates peak (busiest) period

	ARRIVALS			DEPARTURES			TOTALS		
Time Range	No. Days	Ave. DWELLS	Trip Rate	No. Days	Ave. DWELLS	Trip Rate	No. Days	Ave. DWELLS	Trip Rate
00:00 - 01:00	0	0	0.000	0	0	0.000	0	0	0.000
01:00 - 02:00	0	0	0.000	0	0	0.000	0	0	0.000
02:00 - 03:00	0	0	0.000	0	0	0.000	0	0	0.000
03:00 - 04:00	0	0	0.000	0	0	0.000	0	0	0.000
04:00 - 05:00	0	0	0.000	0	0	0.000	0	0	0.000
05:00 - 06:00	0	0	0.000	0	0	0.000	0	0	0.000
06:00 - 07:00	0	0	0.000	0	0	0.000	0	0	0.000
07:00 - 08:00	18	146	0.005	18	146	0.013	18	146	0.018
08:00 - 09:00	18	146	0.004	**18**	**146**	**0.022**	18	146	0.026
09:00 - 10:00	18	146	0.003	18	146	0.007	18	146	0.010
10:00 - 11:00	18	146	0.004	18	146	0.006	18	146	0.010
11:00 - 12:00	18	146	0.005	18	146	0.003	18	146	0.008
12:00 - 13:00	18	146	0.005	18	146	0.006	18	146	0.011
13:00 - 14:00	18	146	0.004	18	146	0.006	18	146	0.010
14:00 - 15:00	18	146	0.007	18	146	0.006	18	146	0.013
15:00 - 16:00	18	146	0.013	18	146	0.006	18	146	0.019
16:00 - 17:00	18	146	0.014	18	146	0.011	18	146	0.025
17:00 - 18:00	**18**	**146**	**0.016**	18	146	0.011	**18**	**146**	**0.027**
18:00 - 19:00	18	146	0.011	18	146	0.009	18	146	0.020
19:00 - 20:00	0	0	0.000	0	0	0.000	0	0	0.000
20:00 - 21:00	0	0	0.000	0	0	0.000	0	0	0.000
21:00 - 22:00	0	0	0.000	0	0	0.000	0	0	0.000
22:00 - 23:00	0	0	0.000	0	0	0.000	0	0	0.000
23:00 - 24:00	0	0	0.000	0	0	0.000	0	0	0.000
Total Rates:			0.091			0.106			0.197

Parameter summary

Trip rate parameter range selected:	52 - 491 (units:)
Survey date date range:	01/01/03 - 29/11/08
Number of weekdays (Monday-Friday):	18
Number of Saturdays:	0
Number of Sundays:	0
Surveys manually removed from selection:	0

ARUN DISTRICT COUNCIL BN/6/10/

TRIP RATE for Land Use 03 - RESIDENTIAL/A - HOUSES PRIVATELY OWNED

MULTI-MODAL PUBLIC TRANSPORT USERS

Calculation factor: 1 DWELLS

BOLD print indicates peak (busiest) period

	ARRIVALS			DEPARTURES			TOTALS		
Time Range	No. Days	Ave. DWELLS	Trip Rate	No. Days	Ave. DWELLS	Trip Rate	No. Days	Ave. DWELLS	Trip Rate
00:00 - 01:00	0	0	0.000	0	0	0.000	0	0	0.000
01:00 - 02:00	0	0	0.000	0	0	0.000	0	0	0.000
02:00 - 03:00	0	0	0.000	0	0	0.000	0	0	0.000
03:00 - 04:00	0	0	0.000	0	0	0.000	0	0	0.000
04:00 - 05:00	0	0	0.000	0	0	0.000	0	0	0.000
05:00 - 06:00	0	0	0.000	0	0	0.000	0	0	0.000
06:00 - 07:00	0	0	0.000	0	0	0.000	0	0	0.000
07:00 - 08:00	18	146	0.002	18	146	0.021	18	146	0.023
08:00 - 09:00	18	146	0.007	**18**	**146**	**0.036**	**18**	**146**	**0.043**
09:00 - 10:00	18	146	0.008	18	146	0.015	18	146	0.023
10:00 - 11:00	18	146	0.005	18	146	0.011	18	146	0.016
11:00 - 12:00	18	146	0.008	18	146	0.009	18	146	0.017
12:00 - 13:00	18	146	0.006	18	146	0.009	18	146	0.015
13:00 - 14:00	18	146	0.007	18	146	0.007	18	146	0.014
14:00 - 15:00	18	146	0.011	18	146	0.010	18	146	0.021
15:00 - 16:00	18	146	0.020	18	146	0.010	18	146	0.030
16:00 - 17:00	18	146	0.011	18	146	0.005	18	146	0.016
17:00 - 18:00	18	146	0.021	18	146	0.004	18	146	0.025
18:00 - 19:00	**18**	**146**	**0.026**	18	146	0.006	18	146	0.032
19:00 - 20:00	0	0	0.000	0	0	0.000	0	0	0.000
20:00 - 21:00	0	0	0.000	0	0	0.000	0	0	0.000
21:00 - 22:00	0	0	0.000	0	0	0.000	0	0	0.000
22:00 - 23:00	0	0	0.000	0	0	0.000	0	0	0.000
23:00 - 24:00	0	0	0.000	0	0	0.000	0	0	0.000
Total Rates:			0.132			0.143			0.275

Parameter summary

Trip rate parameter range selected:	52 - 491 (units:)
Survey date date range:	01/01/03 - 29/11/08
Number of weekdays (Monday-Friday):	18
Number of Saturdays:	0
Number of Sundays:	0
Surveys manually removed from selection:	0

ARUN DISTRICT COUNCIL BN/6/10/

TRIP RATE for Land Use 03 - RESIDENTIAL/A - HOUSES PRIVATELY OWNED

MULTI-MODAL VEHICLES

Calculation factor: 1 DWELLS

BOLD print indicates peak (busiest) period

	ARRIVALS			DEPARTURES			TOTALS		
Time Range	No. Days	Ave. DWELLS	Trip Rate	No. Days	Ave. DWELLS	Trip Rate	No. Days	Ave. DWELLS	Trip Rate
00:00 - 01:00	0	0	0.000	0	0	0.000	0	0	0.000
01:00 - 02:00	0	0	0.000	0	0	0.000	0	0	0.000
02:00 - 03:00	0	0	0.000	0	0	0.000	0	0	0.000
03:00 - 04:00	0	0	0.000	0	0	0.000	0	0	0.000
04:00 - 05:00	0	0	0.000	0	0	0.000	0	0	0.000
05:00 - 06:00	0	0	0.000	0	0	0.000	0	0	0.000
06:00 - 07:00	0	0	0.000	0	0	0.000	0	0	0.000
07:00 - 08:00	18	146	0.064	18	146	0.230	18	146	0.294
08:00 - 09:00	18	146	0.160	**18**	**146**	**0.403**	**18**	**146**	**0.563**
09:00 - 10:00	18	146	0.169	18	146	0.210	18	146	0.379
10:00 - 11:00	18	146	0.135	18	146	0.157	18	146	0.292
11:00 - 12:00	18	146	0.180	18	146	0.163	18	146	0.343
12:00 - 13:00	18	146	0.202	18	146	0.172	18	146	0.374
13:00 - 14:00	18	146	0.193	18	146	0.193	18	146	0.386
14:00 - 15:00	18	146	0.197	18	146	0.213	18	146	0.410
15:00 - 16:00	18	146	0.256	18	146	0.212	18	146	0.468
16:00 - 17:00	18	146	0.297	18	146	0.194	18	146	0.491
17:00 - 18:00	**18**	**146**	**0.338**	18	146	0.210	18	146	0.548
18:00 - 19:00	18	146	0.283	18	146	0.239	18	146	0.522
19:00 - 20:00	0	0	0.000	0	0	0.000	0	0	0.000
20:00 - 21:00	0	0	0.000	0	0	0.000	0	0	0.000
21:00 - 22:00	0	0	0.000	0	0	0.000	0	0	0.000
22:00 - 23:00	0	0	0.000	0	0	0.000	0	0	0.000
23:00 - 24:00	0	0	0.000	0	0	0.000	0	0	0.000
Total Rates:			2.474			2.596			5.070

Parameter summary

Trip rate parameter range selected:	52 - 491 (units:)
Survey date date range:	01/01/03 - 29/11/08
Number of weekdays (Monday-Friday):	18
Number of Saturdays:	0
Number of Sundays:	0
Surveys manually removed from selection:	0

ARUN DISTRICT COUNCIL BN/6/10/

TRIP RATE for Land Use 03 - RESIDENTIAL/A - HOUSES PRIVATELY OWNED
MULTI-MODAL VEHICLE OCCUPANTS
Calculation factor: 1 DWELLS
BOLD print indicates peak (busiest) period

	ARRIVALS			DEPARTURES			TOTALS		
Time Range	No. Days	Ave. DWELLS	Trip Rate	No. Days	Ave. DWELLS	Trip Rate	No. Days	Ave. DWELLS	Trip Rate
00:00 - 01:00	0	0	0.000	0	0	0.000	0	0	0.000
01:00 - 02:00	0	0	0.000	0	0	0.000	0	0	0.000
02:00 - 03:00	0	0	0.000	0	0	0.000	0	0	0.000
03:00 - 04:00	0	0	0.000	0	0	0.000	0	0	0.000
04:00 - 05:00	0	0	0.000	0	0	0.000	0	0	0.000
05:00 - 06:00	0	0	0.000	0	0	0.000	0	0	0.000
06:00 - 07:00	0	0	0.000	0	0	0.000	0	0	0.000
07:00 - 08:00	18	146	0.071	18	146	0.276	18	146	0.347
08:00 - 09:00	18	146	0.195	**18**	**146**	**0.598**	**18**	**146**	**0.793**
09:00 - 10:00	18	146	0.201	18	146	0.269	18	146	0.470
10:00 - 11:00	18	146	0.172	18	146	0.210	18	146	0.382
11:00 - 12:00	18	146	0.224	18	146	0.207	18	146	0.431
12:00 - 13:00	18	146	0.247	18	146	0.234	18	146	0.481
13:00 - 14:00	18	146	0.243	18	146	0.253	18	146	0.496
14:00 - 15:00	18	146	0.259	18	146	0.278	18	146	0.537
15:00 - 16:00	18	146	0.380	18	146	0.286	18	146	0.666
16:00 - 17:00	18	146	0.423	18	146	0.281	18	146	0.704
17:00 - 18:00	**18**	**146**	**0.454**	18	146	0.296	18	146	0.750
18:00 - 19:00	18	146	0.381	18	146	0.370	18	146	0.751
19:00 - 20:00	0	0	0.000	0	0	0.000	0	0	0.000
20:00 - 21:00	0	0	0.000	0	0	0.000	0	0	0.000
21:00 - 22:00	0	0	0.000	0	0	0.000	0	0	0.000
22:00 - 23:00	0	0	0.000	0	0	0.000	0	0	0.000
23:00 - 24:00	0	0	0.000	0	0	0.000	0	0	0.000
Total Rates:			3.250			3.558			6.808

Parameter summary

Trip rate parameter range selected:	52 - 491 (units:)
Survey date date range:	01/01/03 - 29/11/08
Number of weekdays (Monday-Friday):	18
Number of Saturdays:	0
Number of Sundays:	0
Surveys manually removed from selection:	0

ARUN DISTRICT COUNCIL BN/6/10/

TRIP RATE for Land Use 03 - RESIDENTIAL/A - HOUSES PRIVATELY OWNED
MULTI-MODAL OGVS
Calculation factor: 1 DWELLS
BOLD print indicates peak (busiest) period

	ARRIVALS			DEPARTURES			TOTALS		
Time Range	No. Days	Ave. DWELLS	Trip Rate	No. Days	Ave. DWELLS	Trip Rate	No. Days	Ave. DWELLS	Trip Rate
00:00 - 01:00	0	0	0.000	0	0	0.000	0	0	0.000
01:00 - 02:00	0	0	0.000	0	0	0.000	0	0	0.000
02:00 - 03:00	0	0	0.000	0	0	0.000	0	0	0.000
03:00 - 04:00	0	0	0.000	0	0	0.000	0	0	0.000
04:00 - 05:00	0	0	0.000	0	0	0.000	0	0	0.000
05:00 - 06:00	0	0	0.000	0	0	0.000	0	0	0.000
06:00 - 07:00	0	0	0.000	0	0	0.000	0	0	0.000
07:00 - 08:00	18	146	0.000	18	146	0.001	18	146	0.001
08:00 - 09:00	**18**	**146**	**0.003**	18	146	0.003	**18**	**146**	**0.006**
09:00 - 10:00	18	146	0.003	18	146	0.002	18	146	0.005
10:00 - 11:00	18	146	0.002	18	146	0.003	18	146	0.005
11:00 - 12:00	18	146	0.003	**18**	**146**	**0.003**	18	146	0.006
12:00 - 13:00	18	146	0.003	18	146	0.003	18	146	0.006
13:00 - 14:00	18	146	0.003	18	146	0.003	18	146	0.006
14:00 - 15:00	18	146	0.002	18	146	0.002	18	146	0.004
15:00 - 16:00	18	146	0.003	18	146	0.003	18	146	0.006
16:00 - 17:00	18	146	0.000	18	146	0.000	18	146	0.000
17:00 - 18:00	18	146	0.000	18	146	0.000	18	146	0.000
18:00 - 19:00	18	146	0.000	18	146	0.000	18	146	0.000
19:00 - 20:00	0	0	0.000	0	0	0.000	0	0	0.000
20:00 - 21:00	0	0	0.000	0	0	0.000	0	0	0.000
21:00 - 22:00	0	0	0.000	0	0	0.000	0	0	0.000
22:00 - 23:00	0	0	0.000	0	0	0.000	0	0	0.000
23:00 - 24:00	0	0	0.000	0	0	0.000	0	0	0.000
Total Rates:			0.022			0.023			0.045

Parameter summary

Trip rate parameter range selected:	52 - 491 (units:)
Survey date date range:	01/01/03 - 29/11/08
Number of weekdays (Monday-Friday):	18
Number of Saturdays:	0
Number of Sundays:	0
Surveys manually removed from selection:	0

ARUN DISTRICT COUNCIL BN/6/10/

TRIP RATE for Land Use 03 - RESIDENTIAL/A - HOUSES PRIVATELY OWNED

MULTI-MODAL PSVS

Calculation factor: 1 DWELLS

BOLD print indicates peak (busiest) period

	ARRIVALS			DEPARTURES			TOTALS		
Time Range	No. Days	Ave. DWELLS	Trip Rate	No. Days	Ave. DWELLS	Trip Rate	No. Days	Ave. DWELLS	Trip Rate
00:00 - 01:00	0	0	0.000	0	0	0.000	0	0	0.000
01:00 - 02:00	0	0	0.000	0	0	0.000	0	0	0.000
02:00 - 03:00	0	0	0.000	0	0	0.000	0	0	0.000
03:00 - 04:00	0	0	0.000	0	0	0.000	0	0	0.000
04:00 - 05:00	0	0	0.000	0	0	0.000	0	0	0.000
05:00 - 06:00	0	0	0.000	0	0	0.000	0	0	0.000
06:00 - 07:00	0	0	0.000	0	0	0.000	0	0	0.000
07:00 - 08:00	18	146	0.000	18	146	0.000	18	146	0.000
08:00 - 09:00	18	146	0.001	18	146	0.001	18	146	0.002
09:00 - 10:00	18	146	0.001	18	146	0.000	18	146	0.001
10:00 - 11:00	18	146	0.000	18	146	0.001	18	146	0.001
11:00 - 12:00	18	146	0.001	18	146	0.000	18	146	0.001
12:00 - 13:00	**18**	**146**	**0.002**	**18**	**146**	**0.002**	**18**	**146**	**0.004**
13:00 - 14:00	18	146	0.000	18	146	0.000	18	146	0.000
14:00 - 15:00	18	146	0.000	18	146	0.001	18	146	0.001
15:00 - 16:00	18	146	0.000	18	146	0.000	18	146	0.000
16:00 - 17:00	18	146	0.001	18	146	0.001	18	146	0.002
17:00 - 18:00	18	146	0.000	18	146	0.000	18	146	0.000
18:00 - 19:00	18	146	0.000	18	146	0.000	18	146	0.000
19:00 - 20:00	0	0	0.000	0	0	0.000	0	0	0.000
20:00 - 21:00	0	0	0.000	0	0	0.000	0	0	0.000
21:00 - 22:00	0	0	0.000	0	0	0.000	0	0	0.000
22:00 - 23:00	0	0	0.000	0	0	0.000	0	0	0.000
23:00 - 24:00	0	0	0.000	0	0	0.000	0	0	0.000
Total Rates:			0.006			0.006			0.012

Parameter summary

Trip rate parameter range selected:	52 - 491 (units:)
Survey date date range:	01/01/03 - 29/11/08
Number of weekdays (Monday-Friday):	18
Number of Saturdays:	0
Number of Sundays:	0
Surveys manually removed from selection:	0

ARUN DISTRICT COUNCIL BN/6/10/